
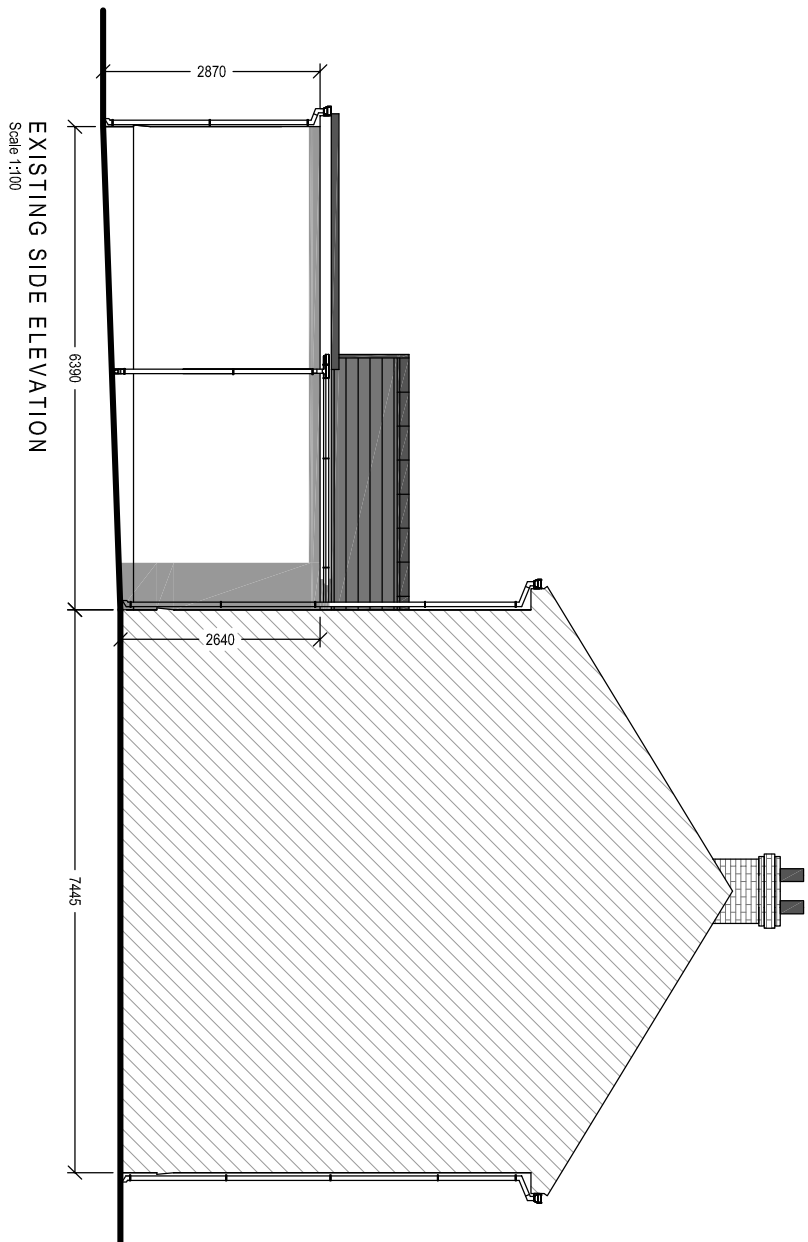
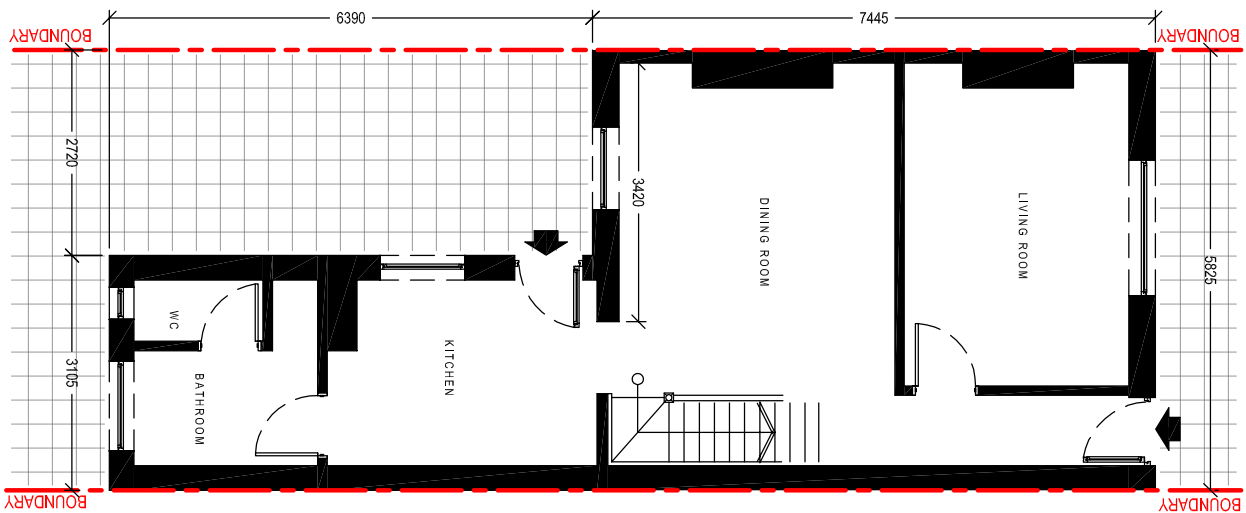
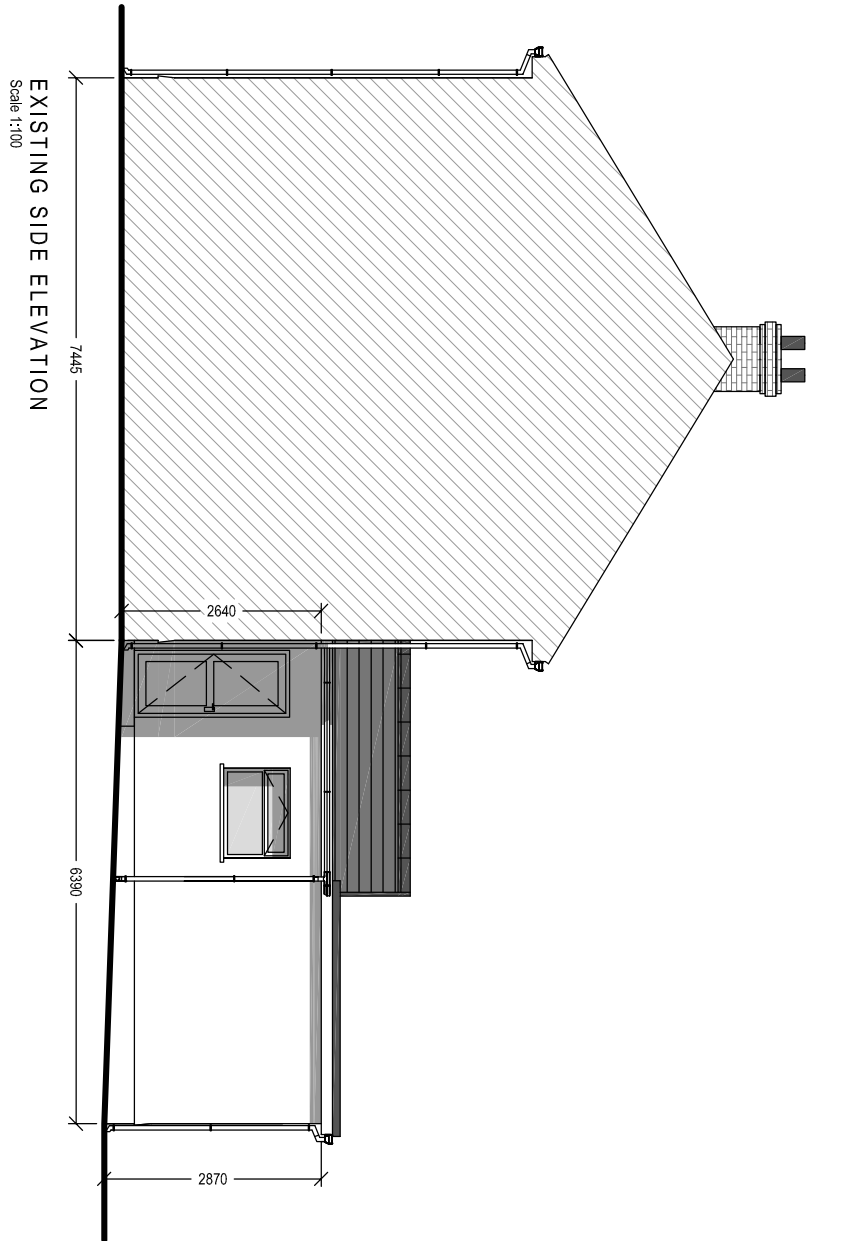


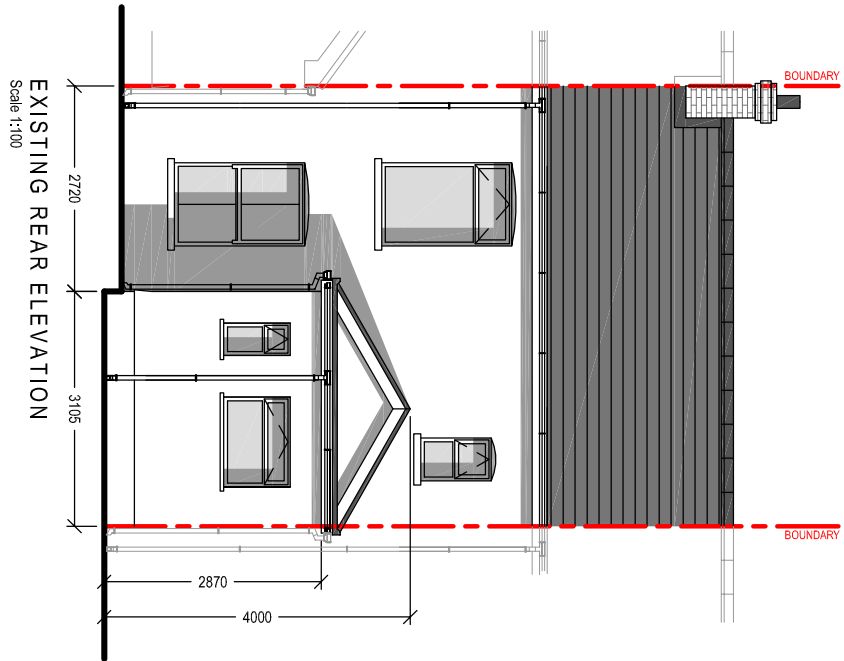

EXISTING GROUND FLOOR PLAN

Scale 1:50

PLANNING

Drawing Title:
EXISTING ELEVATIONS & FLOOR PLANS

Drawing No.: 003 Revision: A

Date: 14-08-2020 Revised: 10-09-2020

Scale(s): 1:100 Paper Size: A2

Client:
Mr. & Mrs. M. Howells

Project Title:
**PROPOSED SINGLE STORY
REAR EXTENSION**
at
29 St Davids Road
Talgarth

General Notes:
1. Do not scale from this drawing. Use given dimensions only.
2. Dimensions are in millimetres unless stated otherwise.

Drawing Issue:



Cwm Planning & Design Ltd.
(architectural and draughting services)