




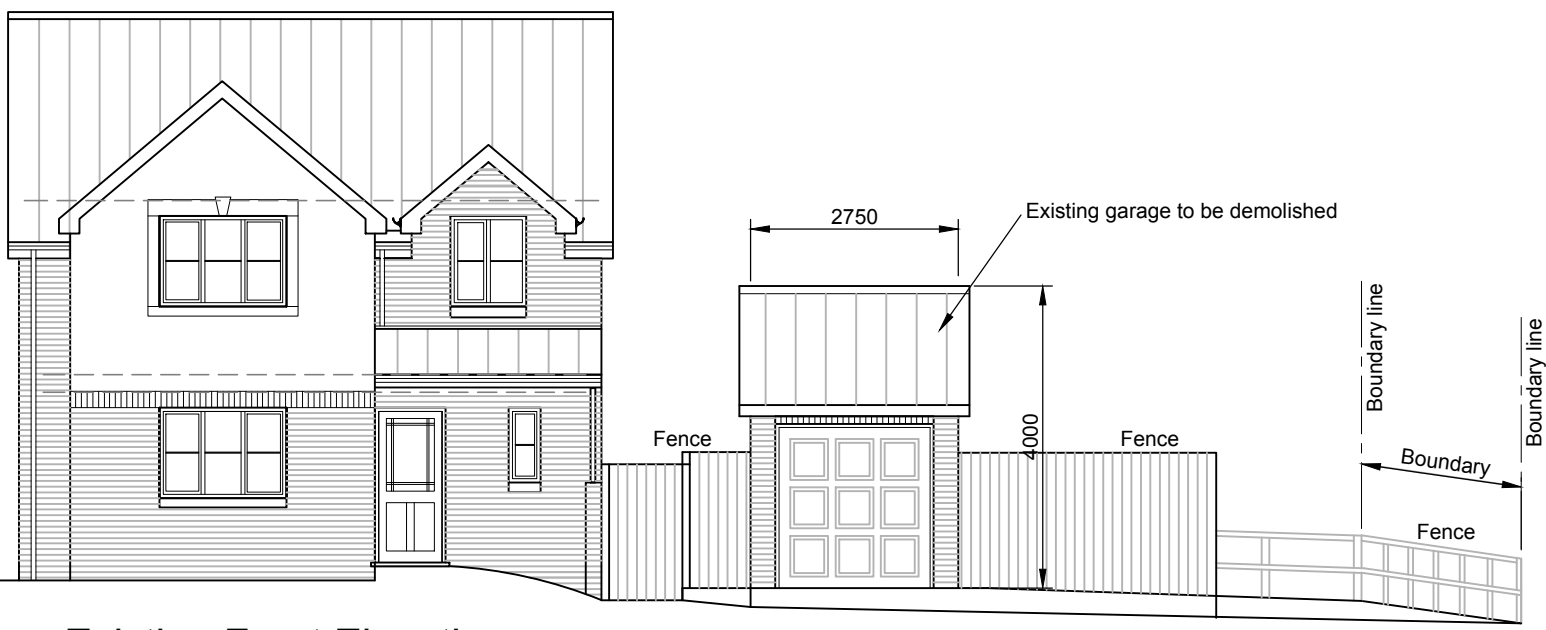


Existing Front Elevation
(Scale 1:100)

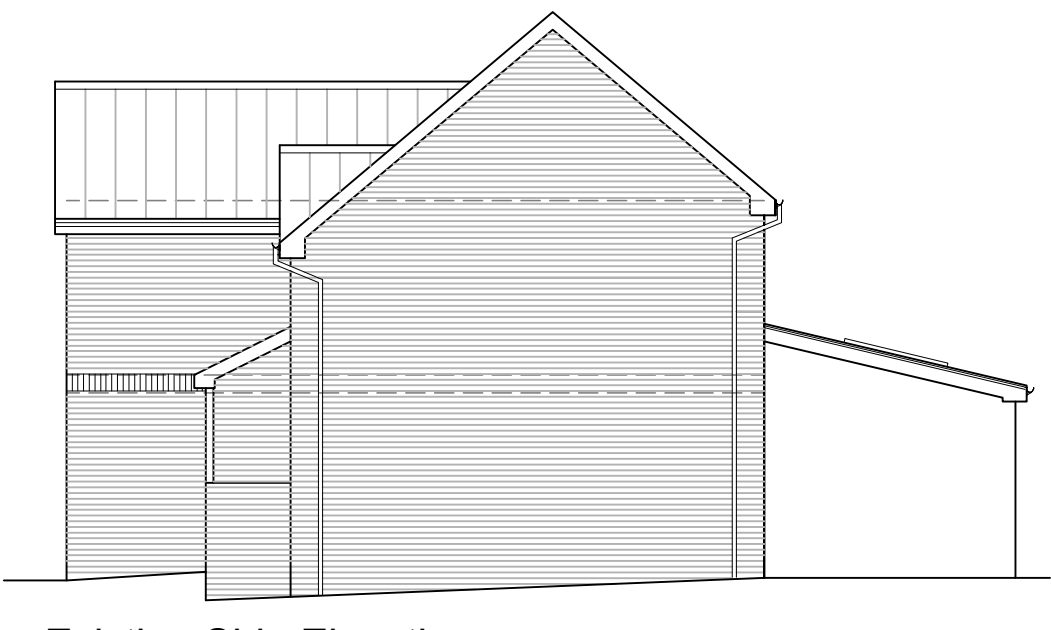


Existing Side Elevation
(Scale 1:100)

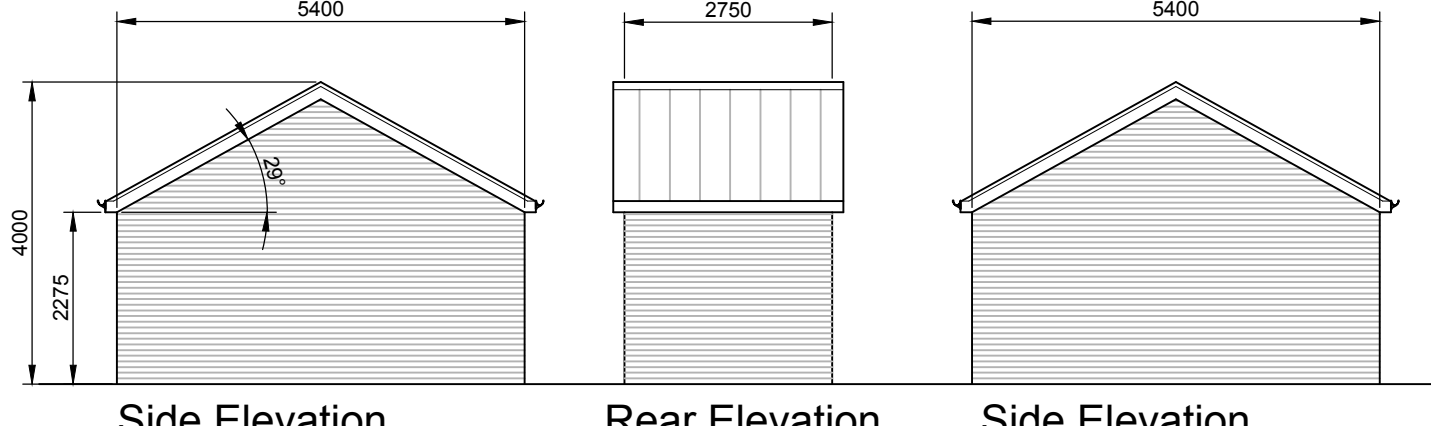


Existing Garage (to be demolished)
(Scale 1:100)

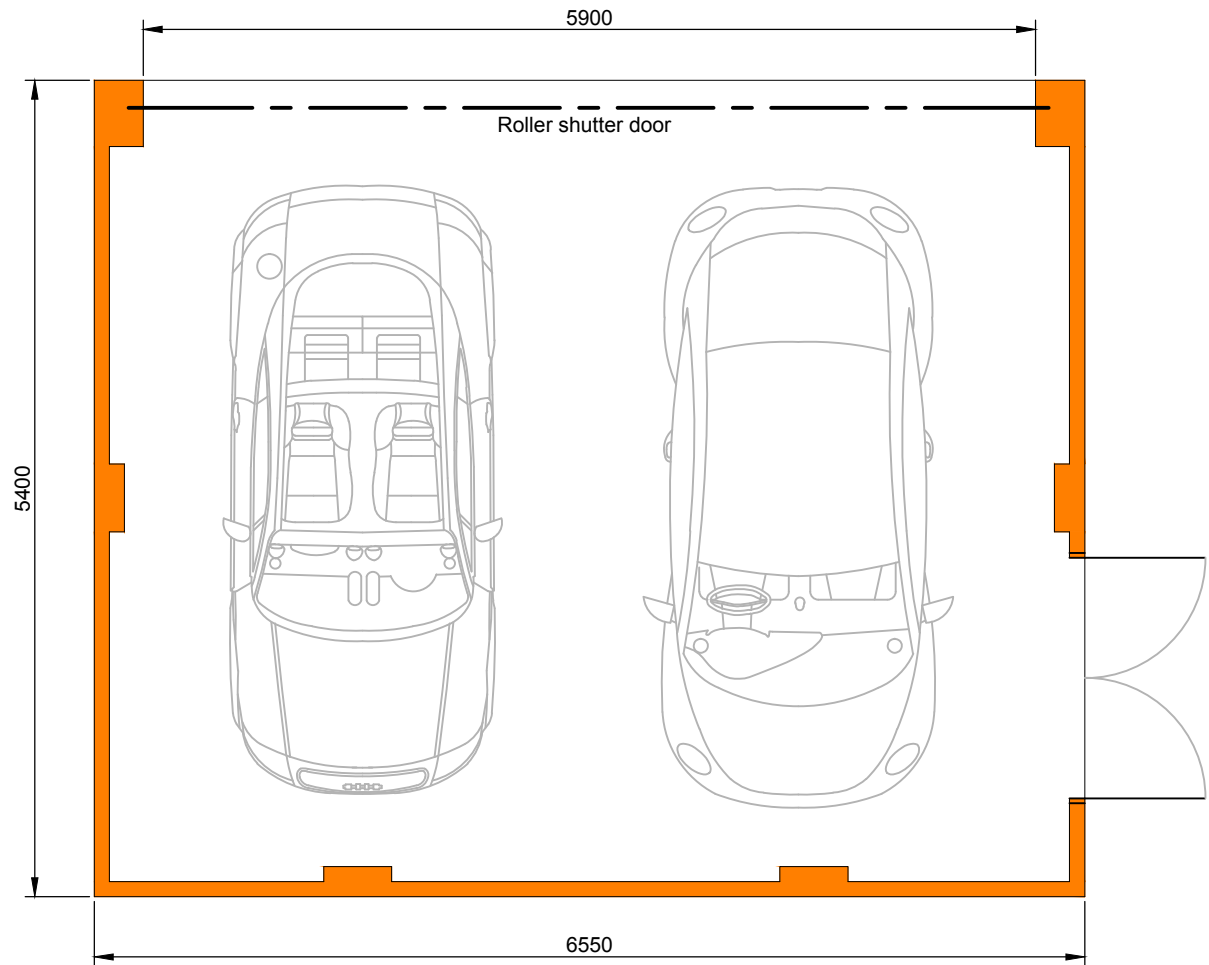


Proposed Plan on Double Garage
(Scale 1:50)

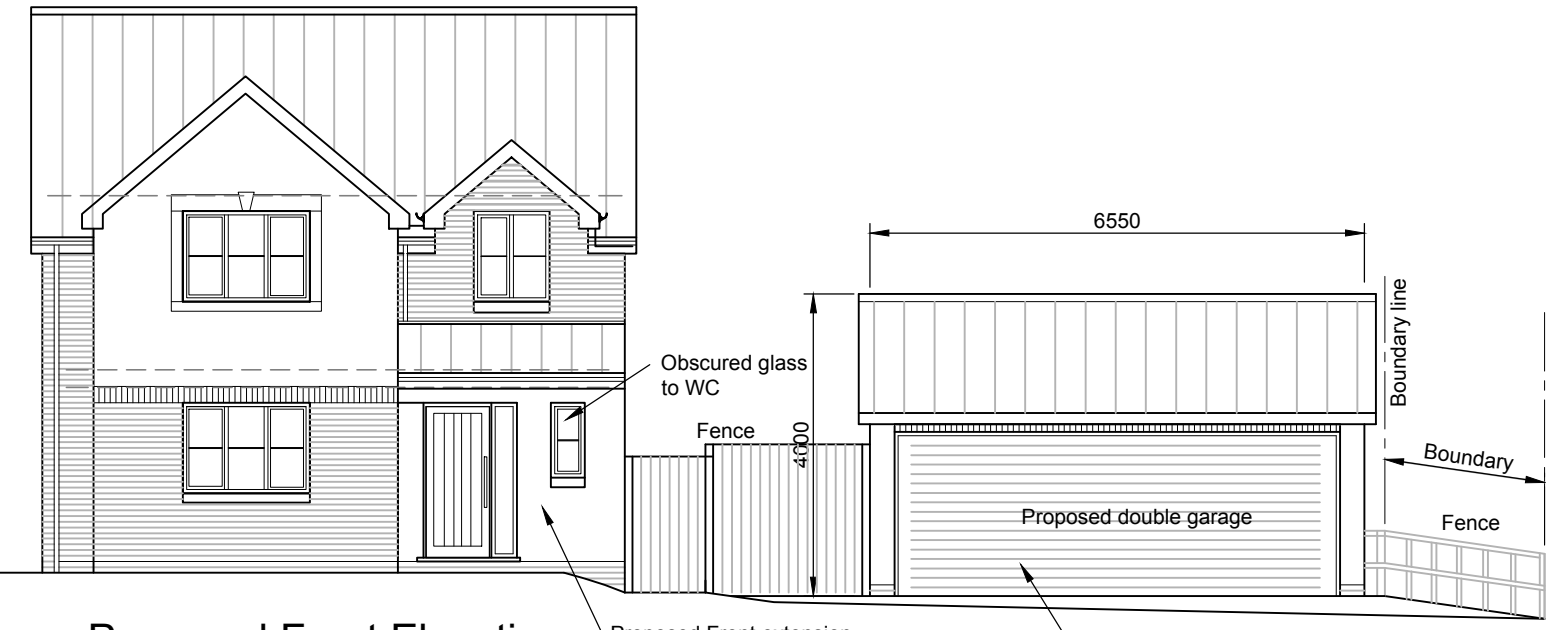


Proposed Front Elevation
(Scale 1:100)

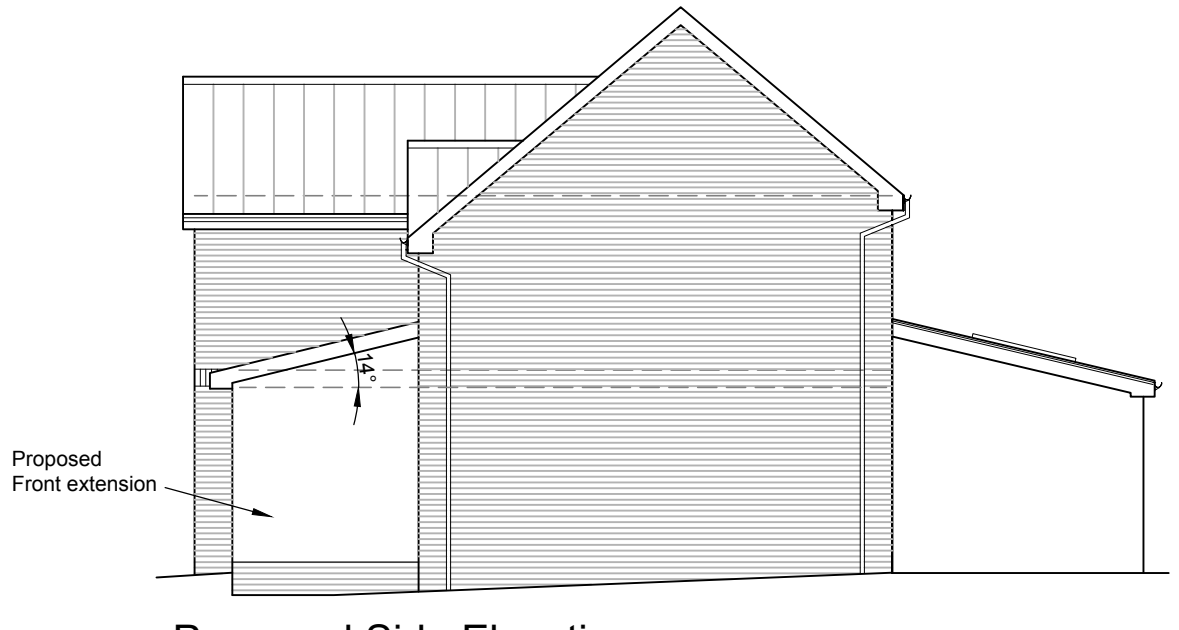


Proposed Side Elevation
(Scale 1:100)

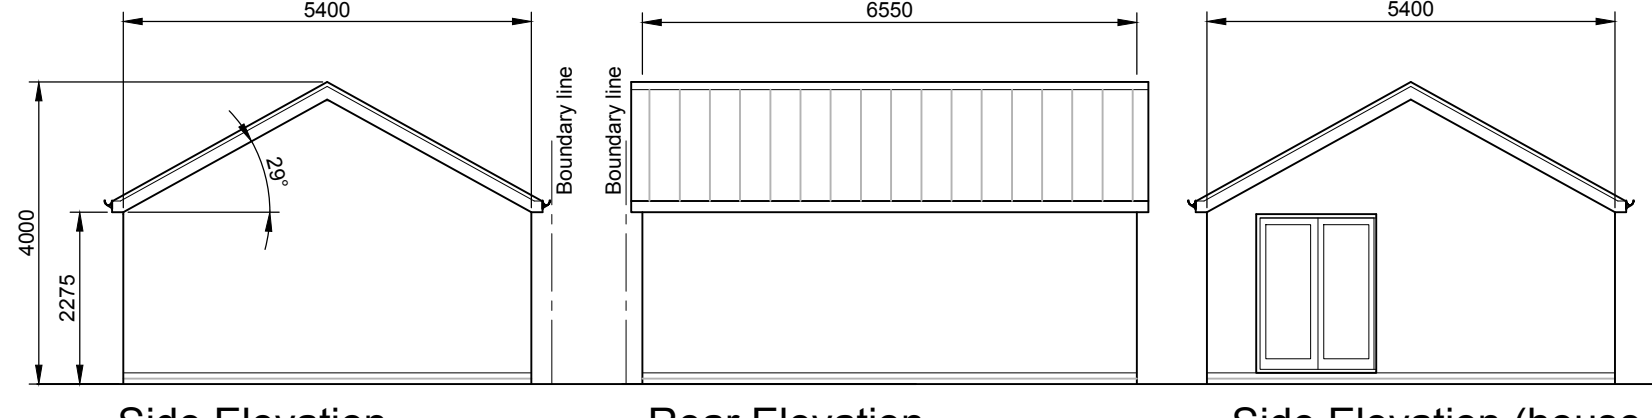


Proposed Garage
(Scale 1:100)

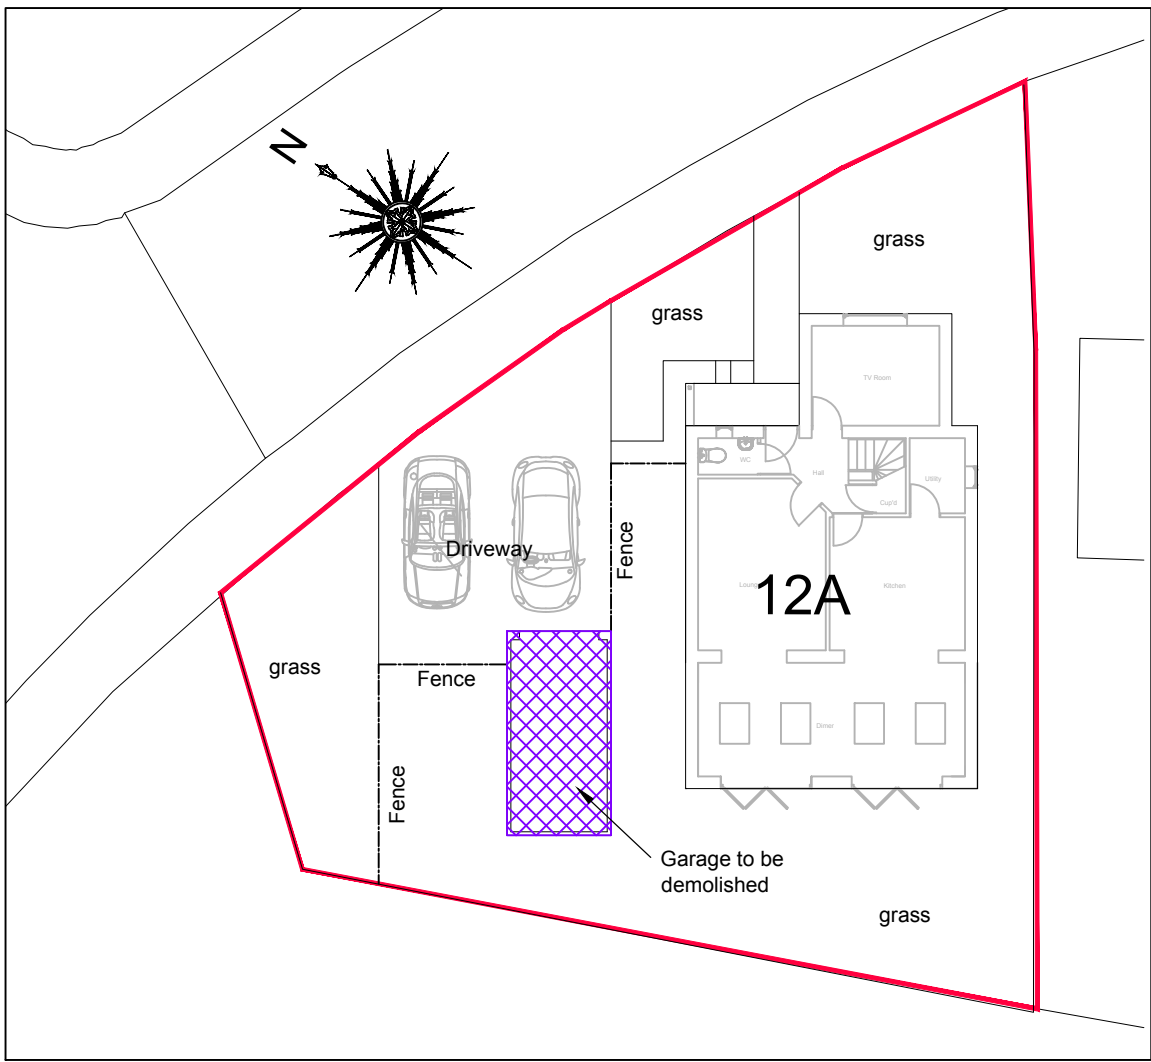


Existing Block Plan
(Scale 1:200)

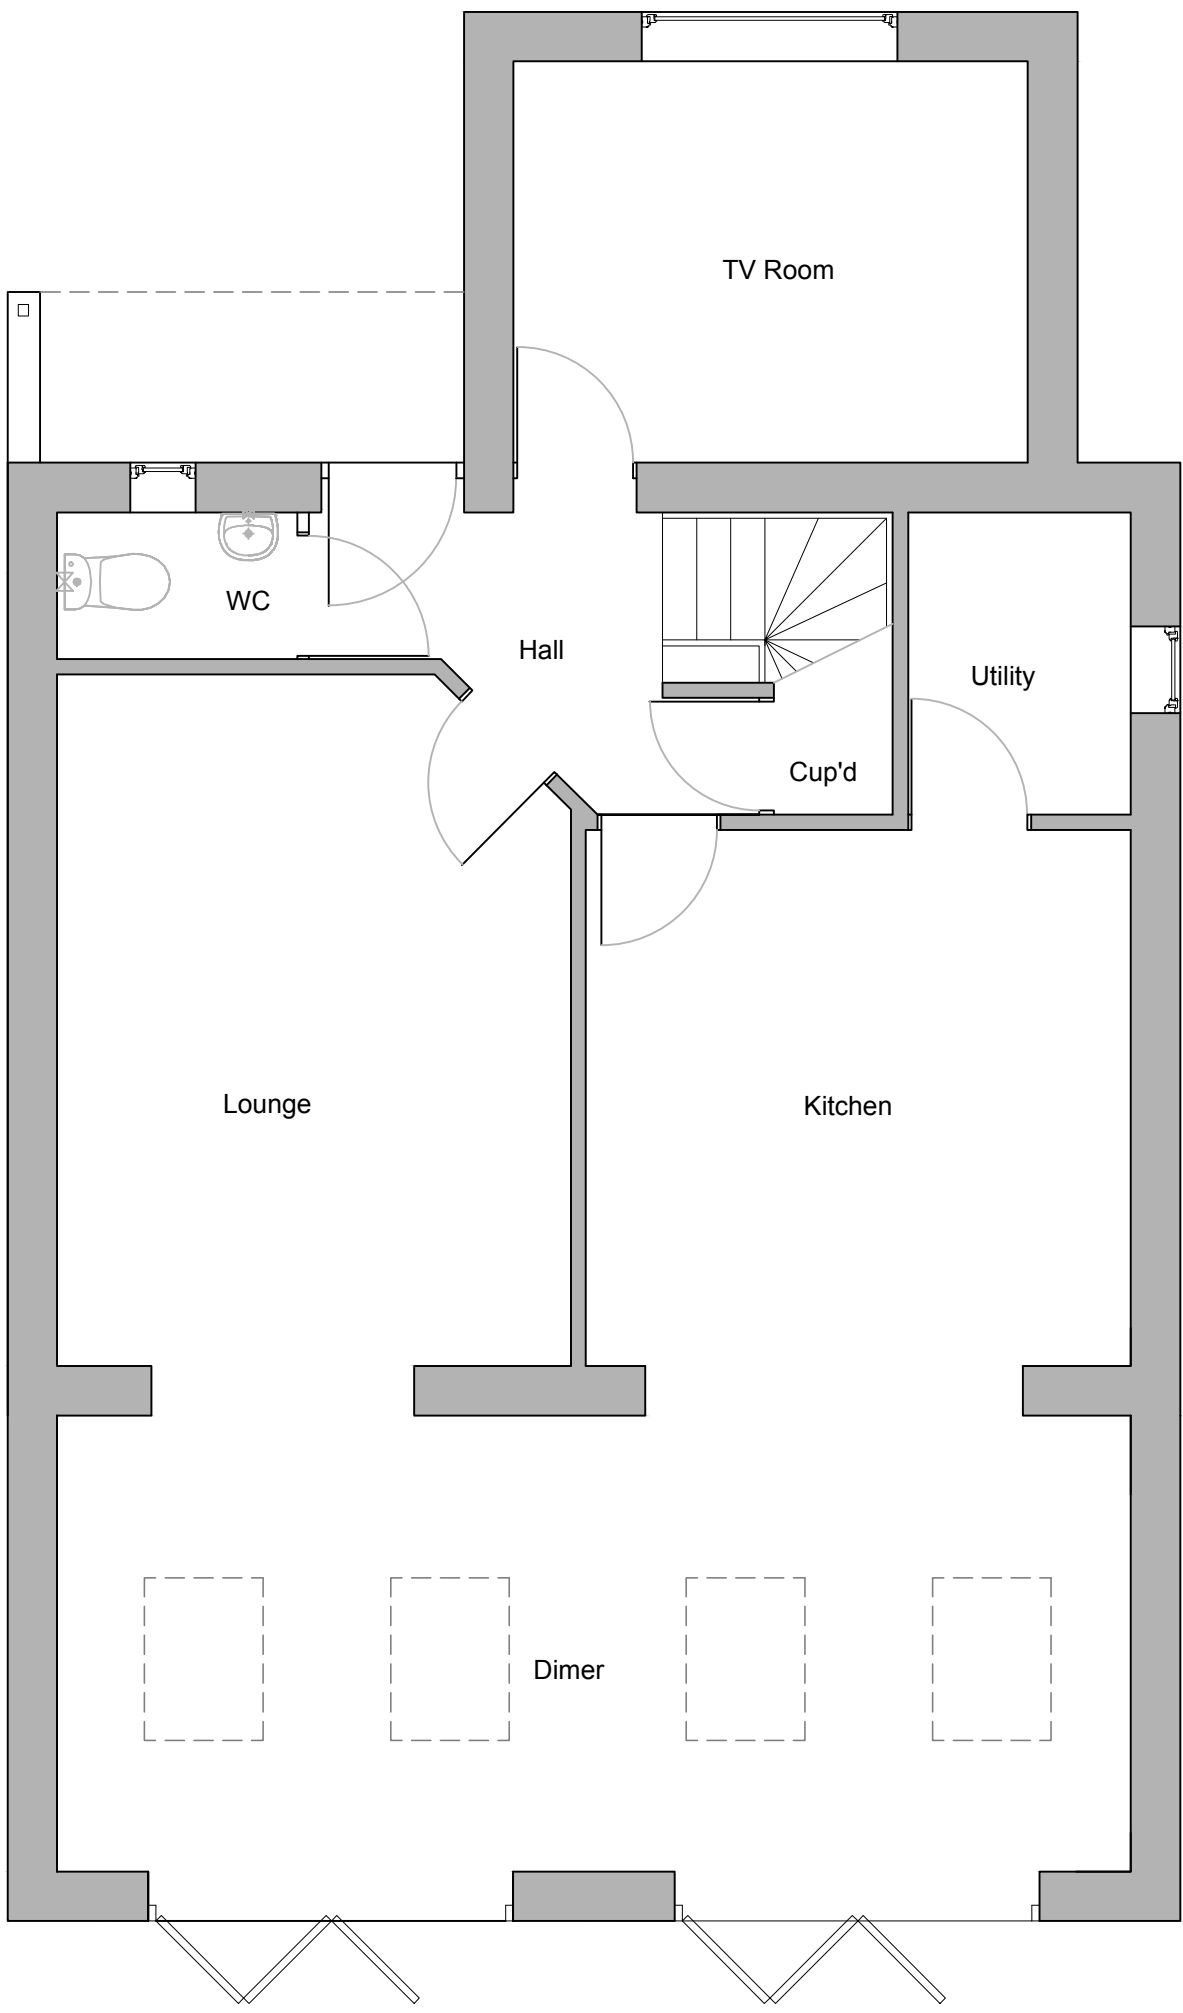


Existing Ground Floor
(Scale 1:50)

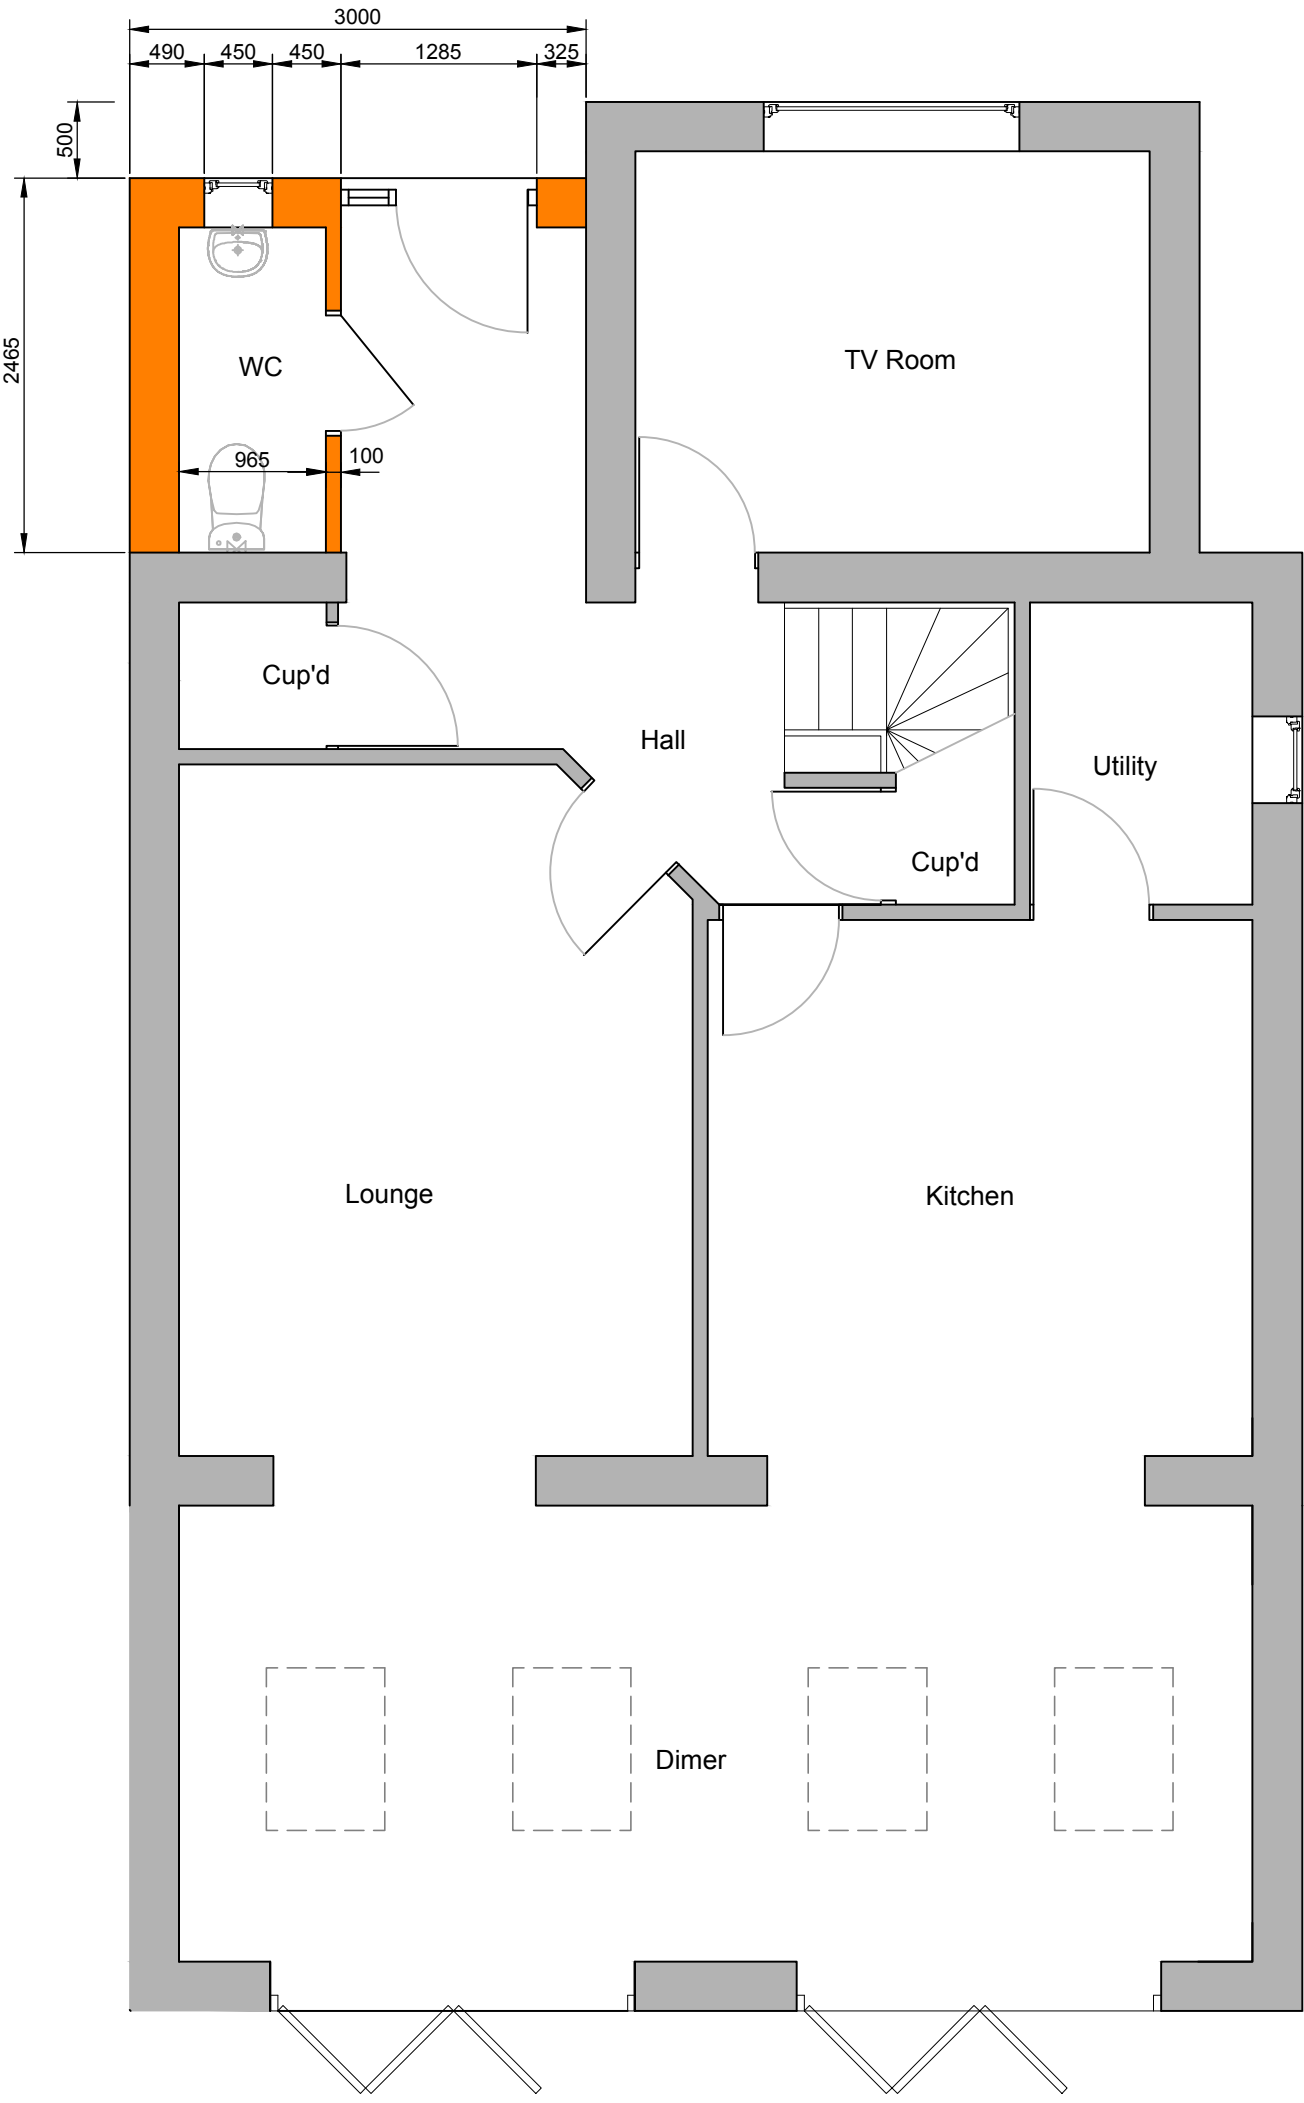

Proposed Ground Floor
(Scale 1:100)

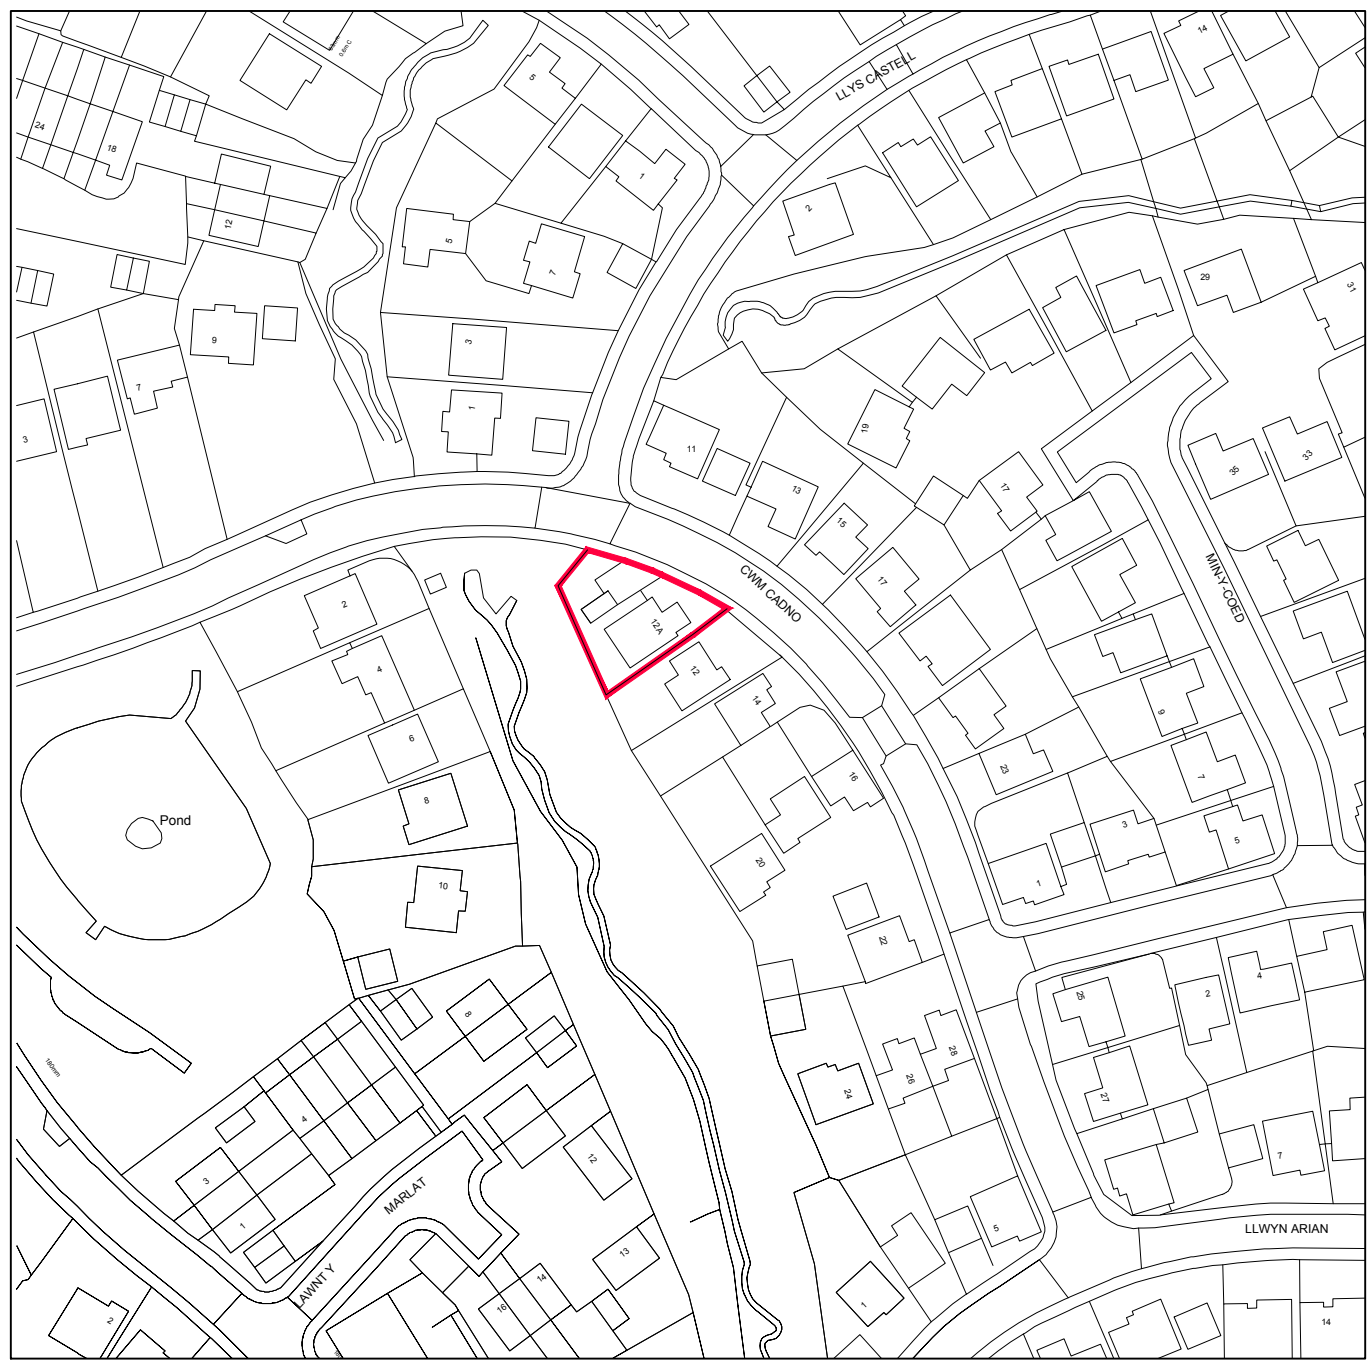

Location Plan
(Scale 1:1250)

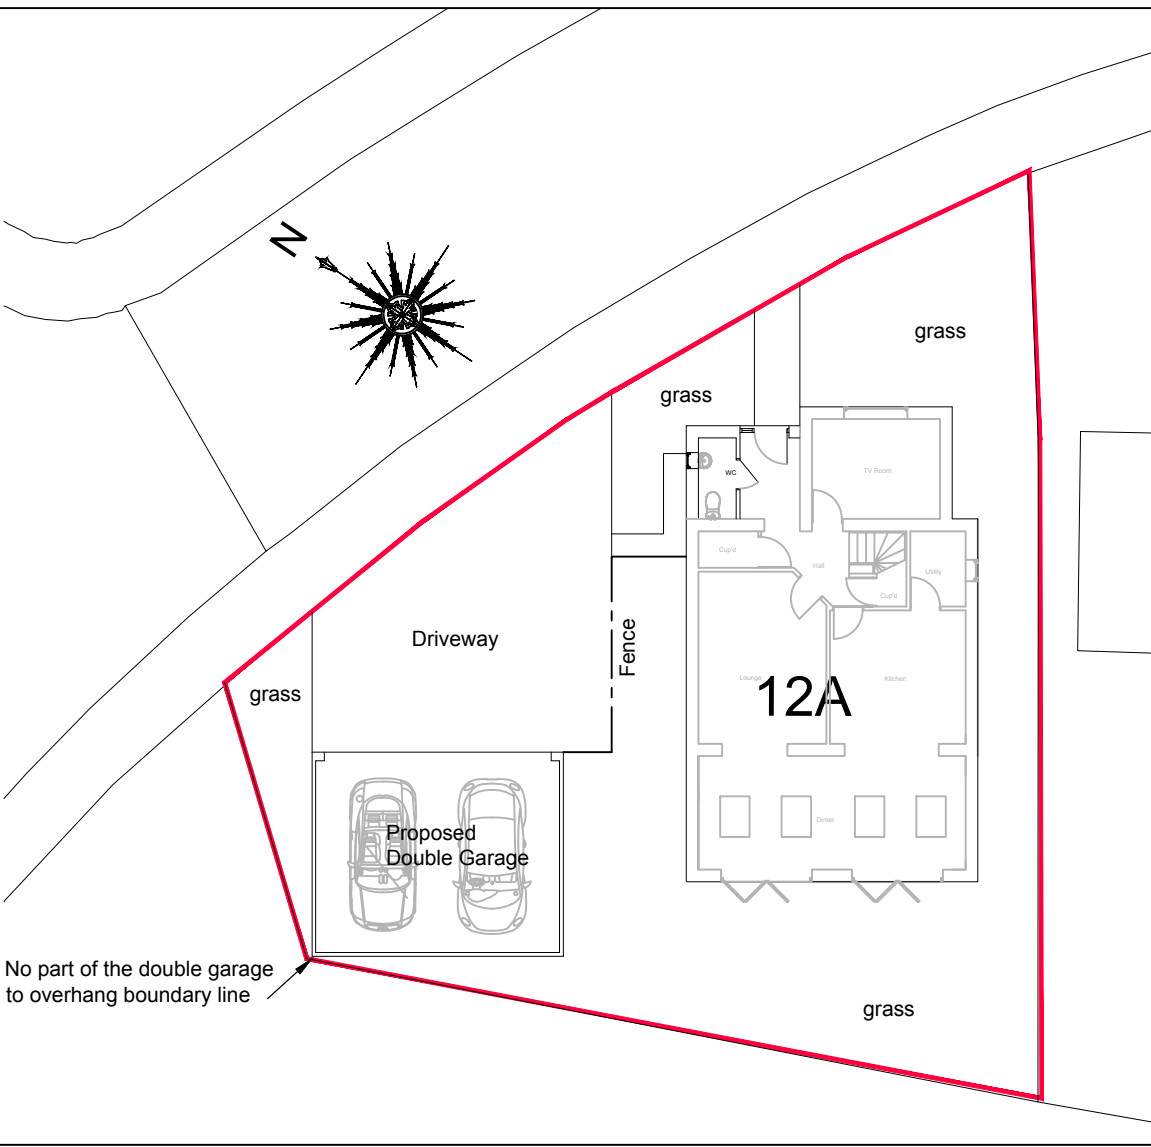

Proposed Block Plan
(Scale 1:200)

External Finishes
New pitched roofs - Concrete tiles to match existing
External walls - Rendered to match existing
Facia and Gutters - To match existing

Proposed Front Extension and
Double Garage
12 Cwm Cadno, Coed Hirwaun
Port Talbot, SA13 2TP

425-001Rev.A
Layout Plans & Elevations

Planning Sept. '20 As shown @ A1