



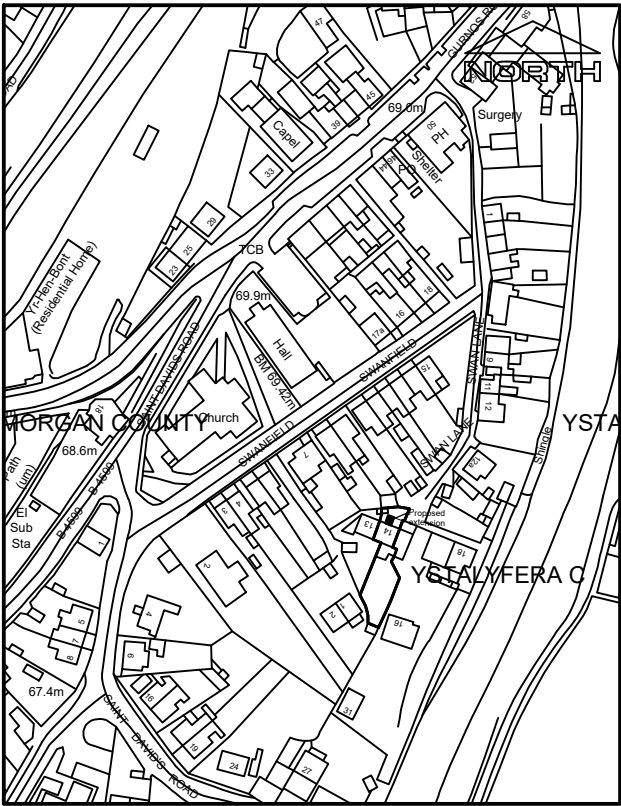


Site Location Plan - 1:2500

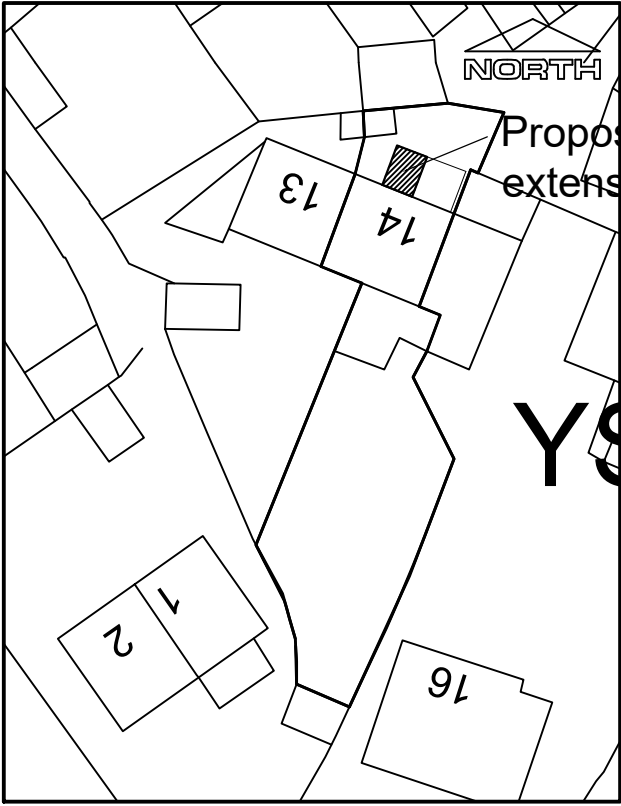

Site Plan - 1:500

Existing Plan - 1:50

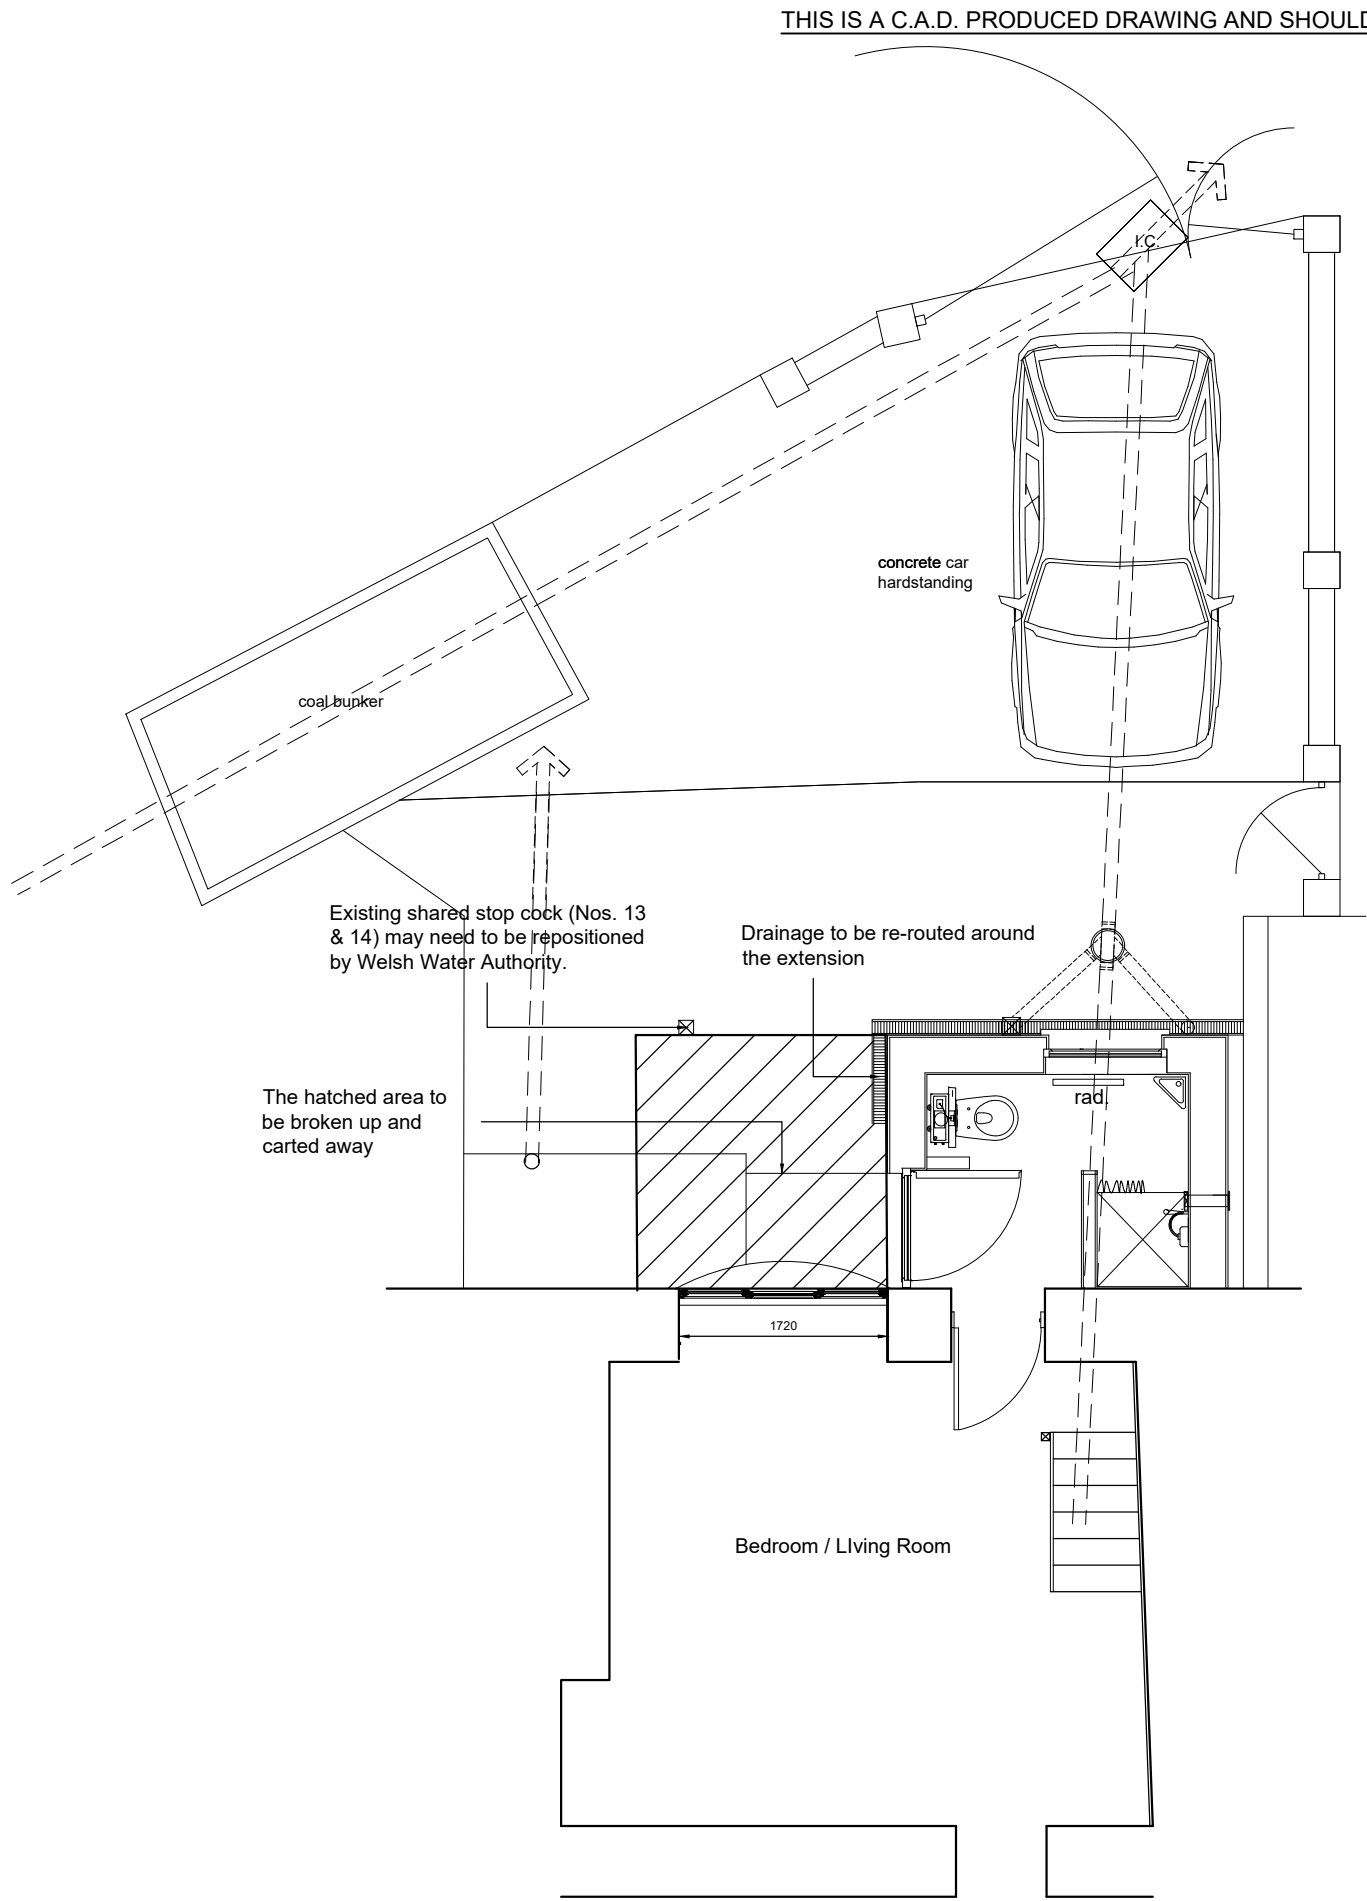

THIS IS A C.A.D. PRODUCED DRAWING AND SHOULD NOT BE AMENDED BY HAND.

NOTES

- 1 All dimensions in millimetres unless otherwise stated.
- 2 Do not scale off drawing. All dimensions to be checked on site.

Rev	Details	Dr	Date
-----	---------	----	------

Cyngor Castell-nedd Port Talbot
Neath Port Talbot Council

Cyngor Castell-nedd Port Talbot
Neath Port Talbot Council
Social Services, Health and Housing
Housing Renewal and Adaptations Service
Tregelles Court
Neath Abbey Road
Neath Abbey
Neath
SA10 7DF

Project
14 Swan Lane
Ystalyfera
SA9 2JB
Porch Extension
Existing & Location Plans

Drawn	sjl	Checked		Approved	
Date	10/9/20	Date		Date	
Scales	1:50 or as shown				
Drawing No.	DFG4703				