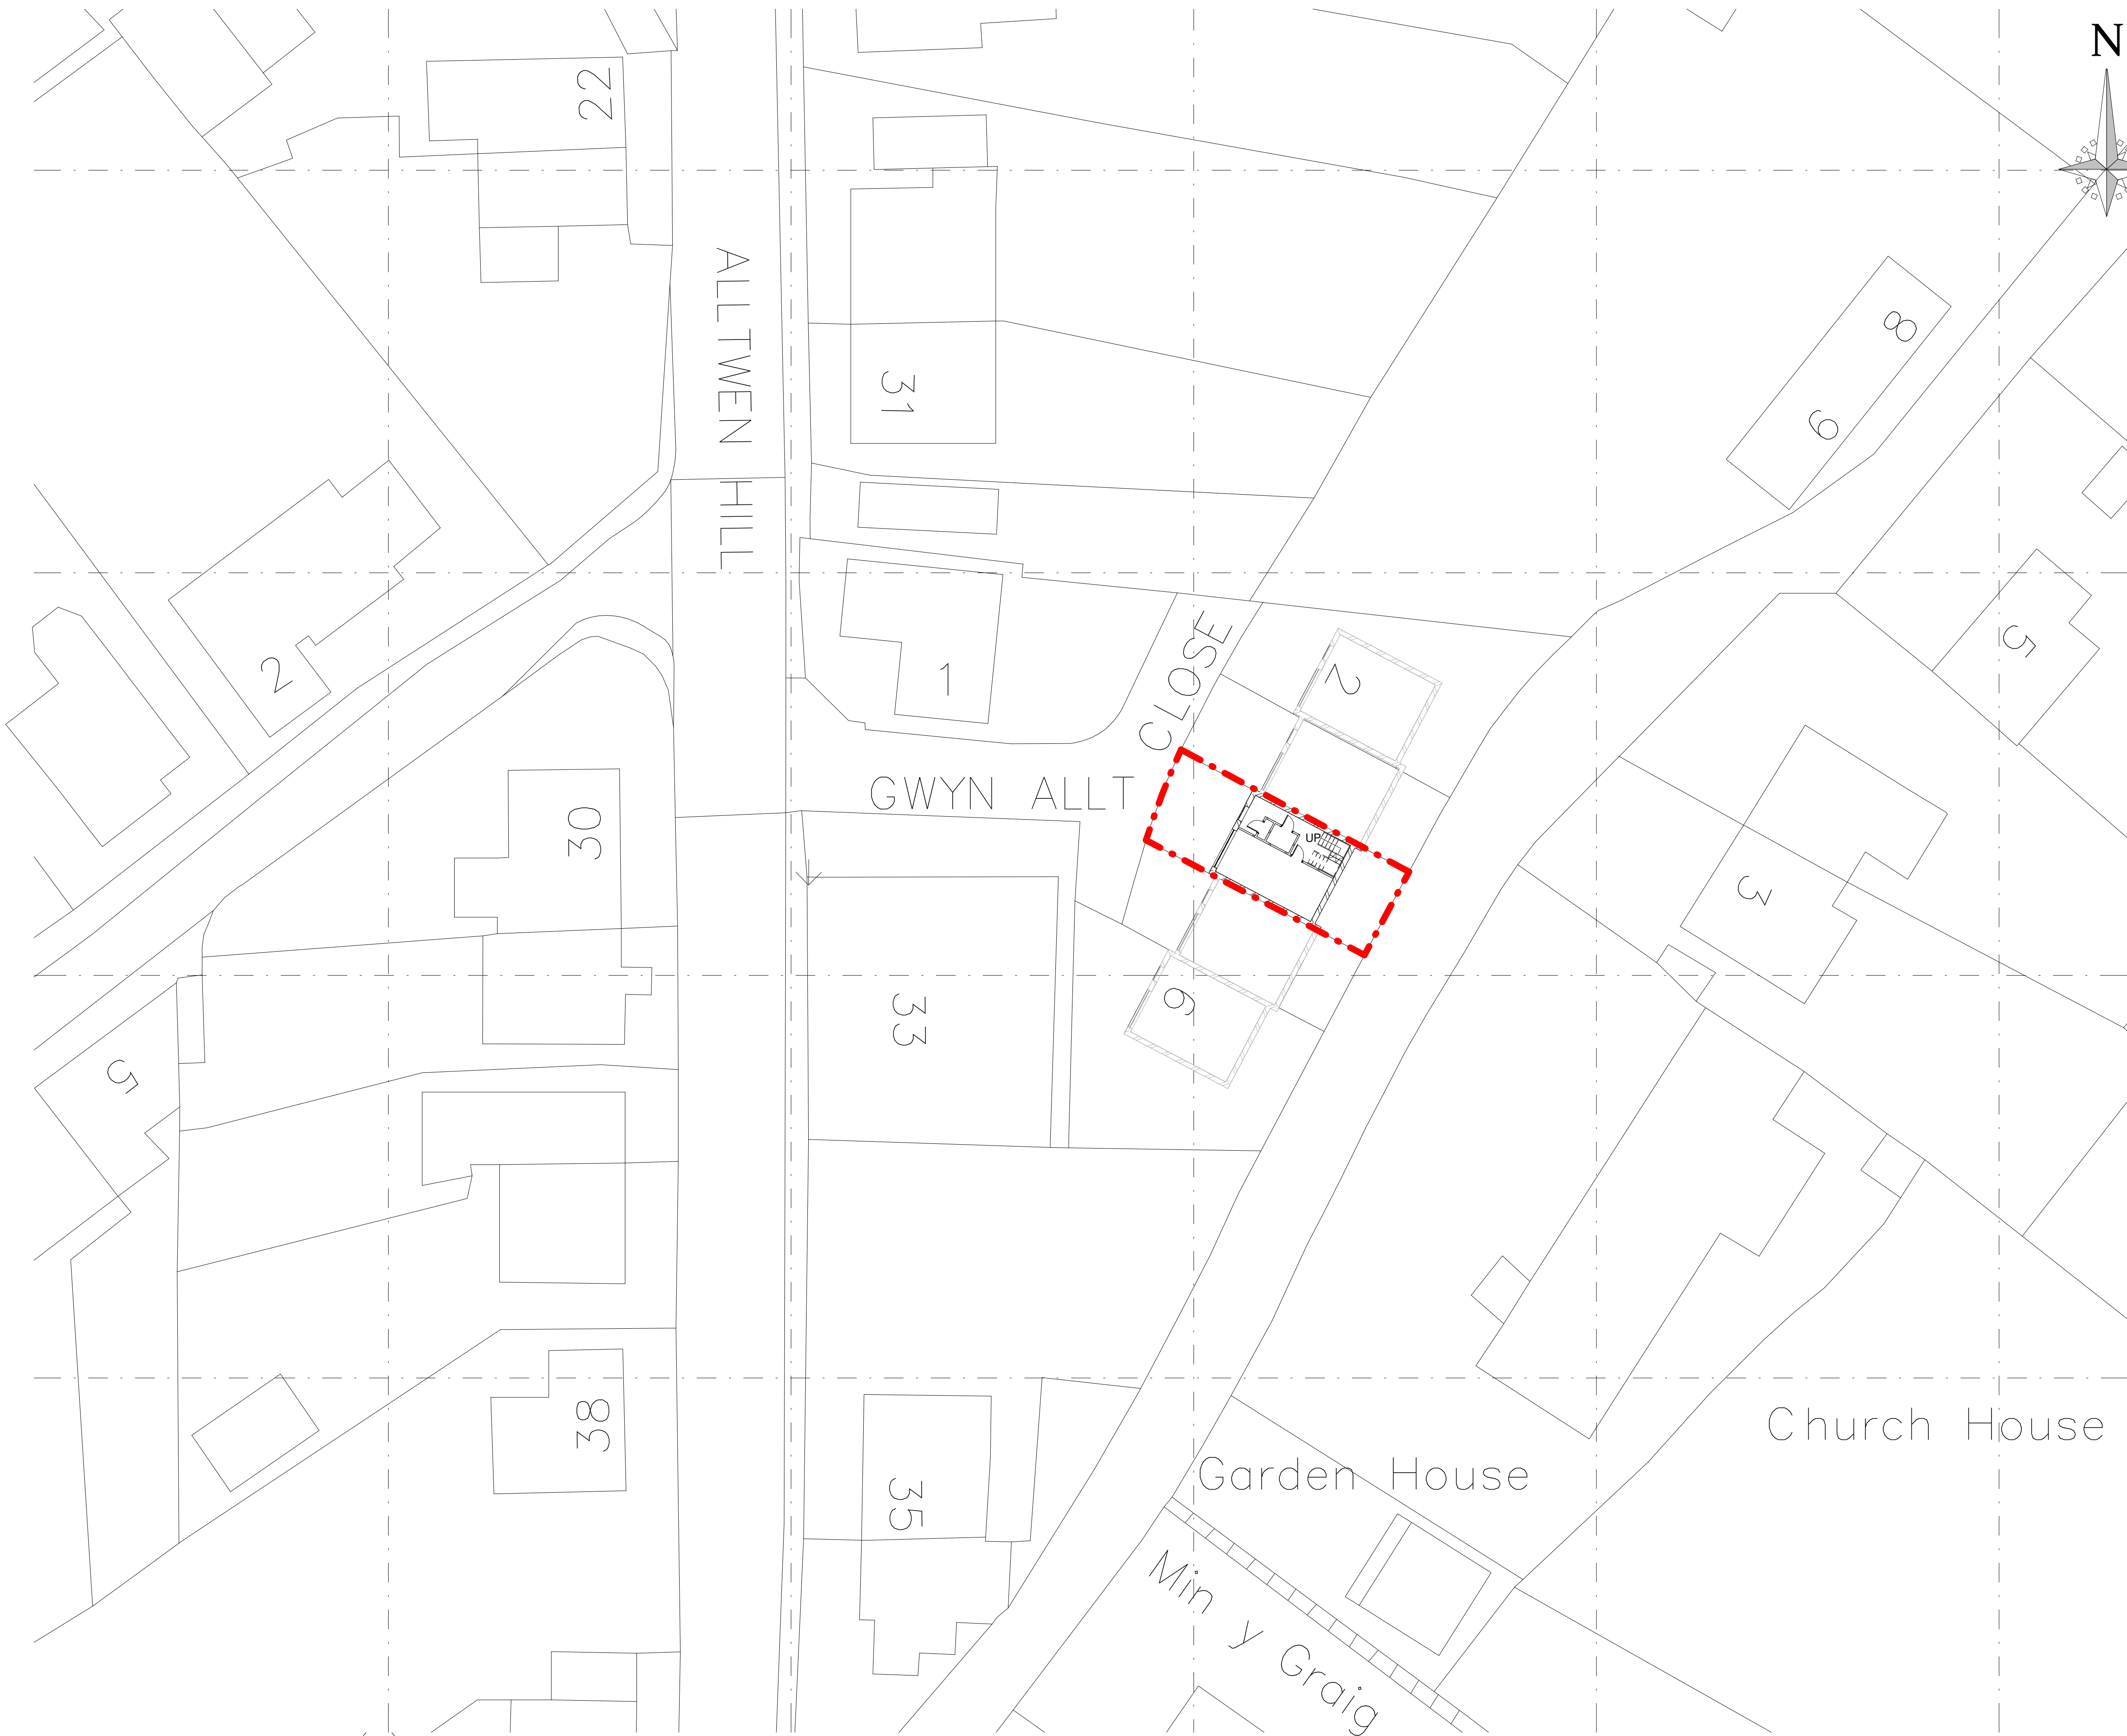


Ordnance Survey (c) Crown Copyright 2020. All rights reserved. Licence number 100022432

CONNOLLY ARCHITECTURAL DESIGN			
Project Name Enter address here		Checked By: Author	
Draw Title PROPOSED SITE PLAN		Drawn By: Author	
Date 09/14/20	Scale 1 : 200		
Job No Project Number	Draw No A101	Revision	