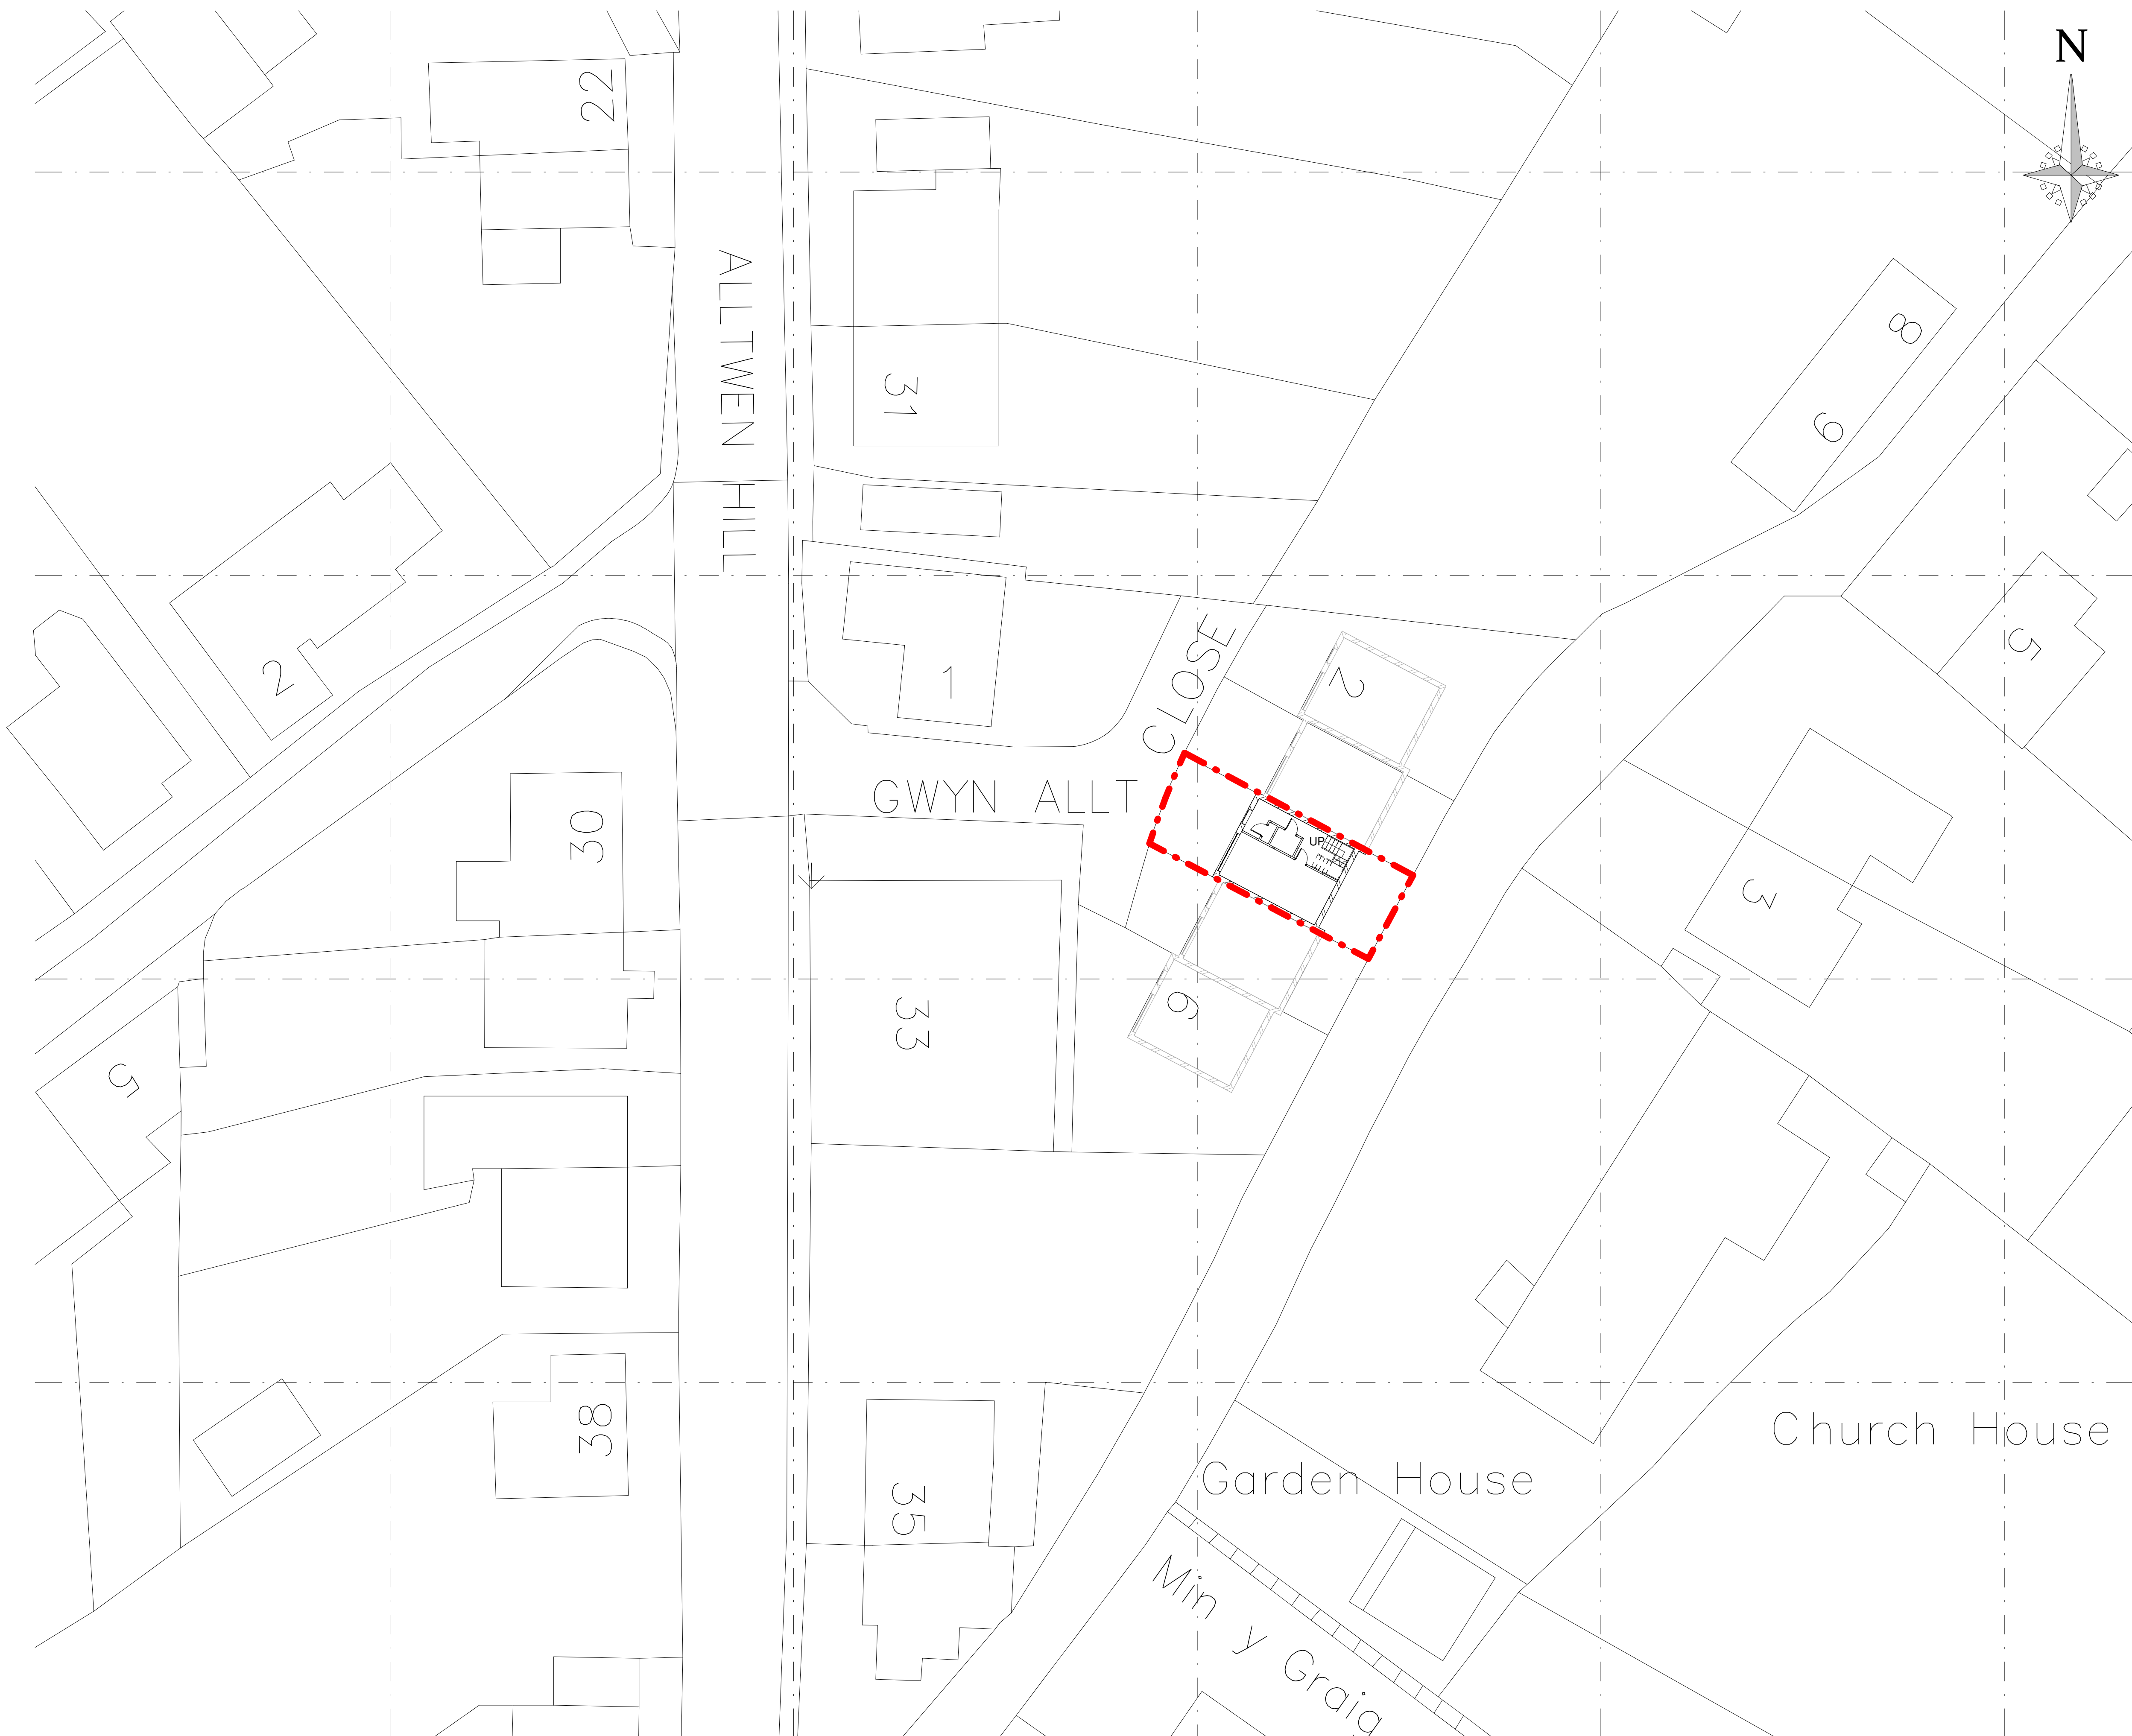


Ordnance Survey (c) Crown Copyright 2020. All rights reserved. Licence number 100022432

CONNOLLY ARCHITECTURAL DESIGN

Project	Project Name Enter address here			Checked By: Checker	Drawn By: Author
Draw Title	EXISTING SITE PLAN				
Date	01/23/07	Scale	1 : 200		
Job No	Project Number	Dwg No	A100	Revision	