
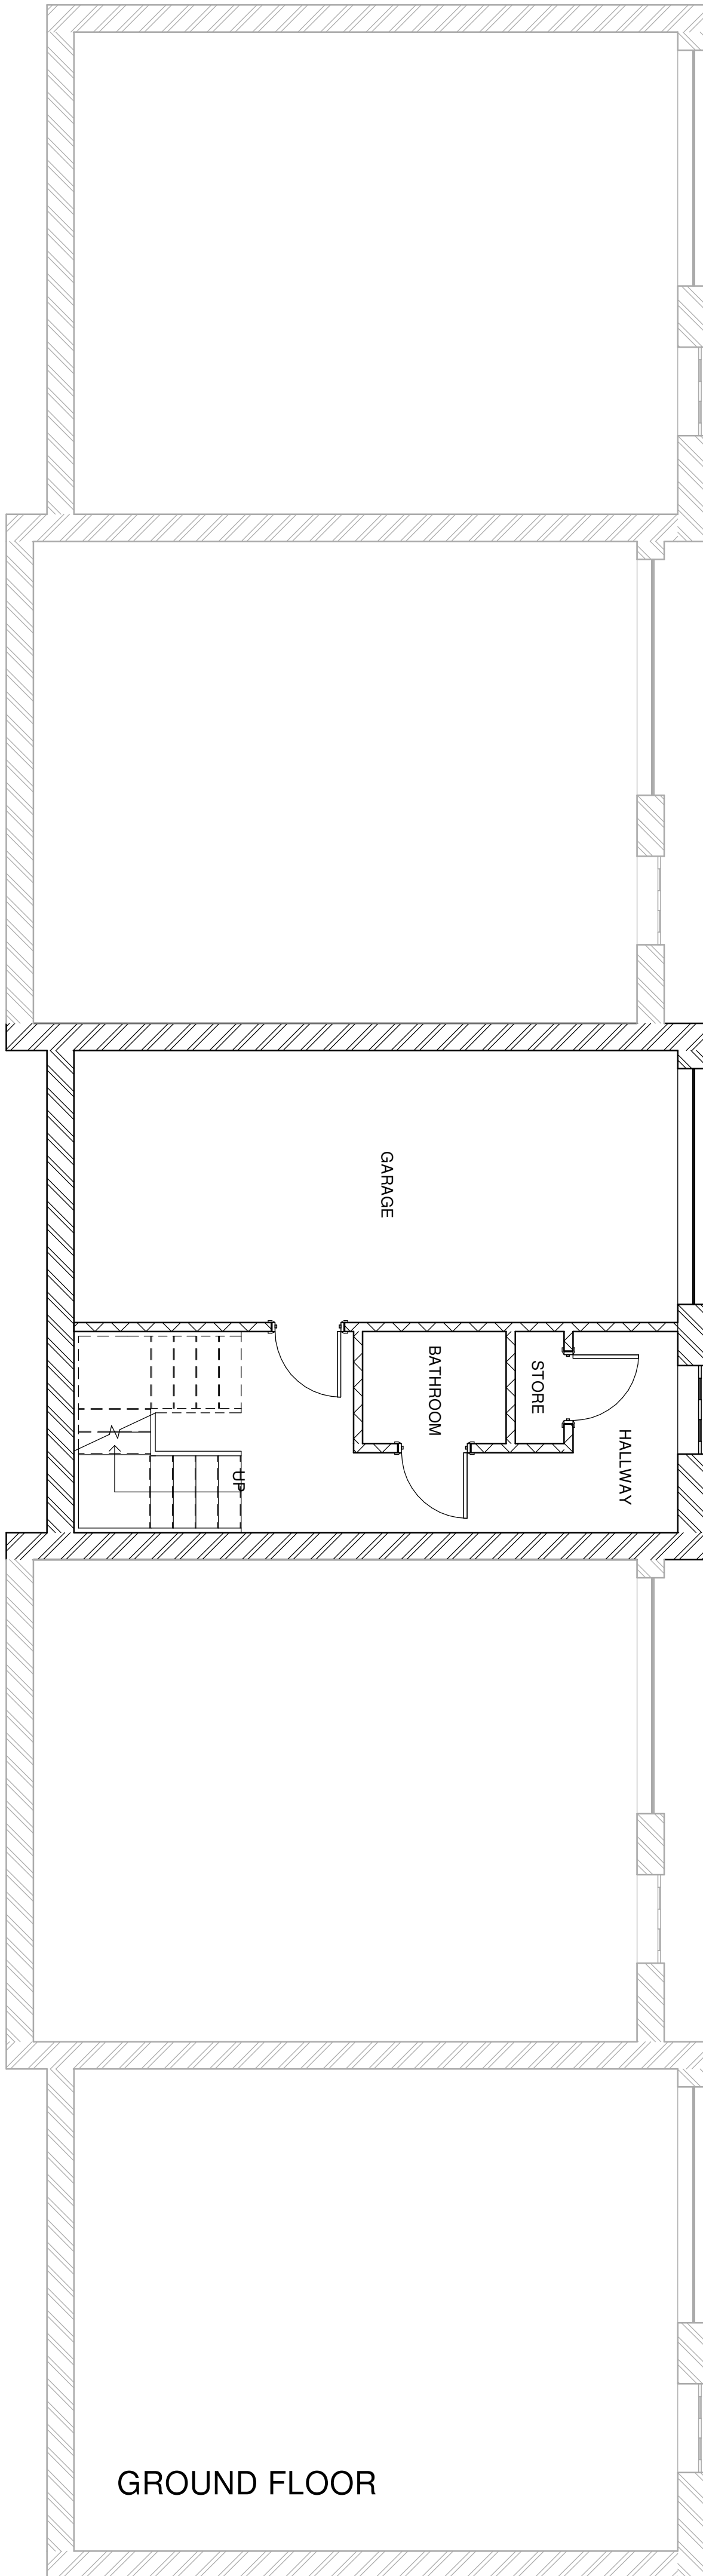
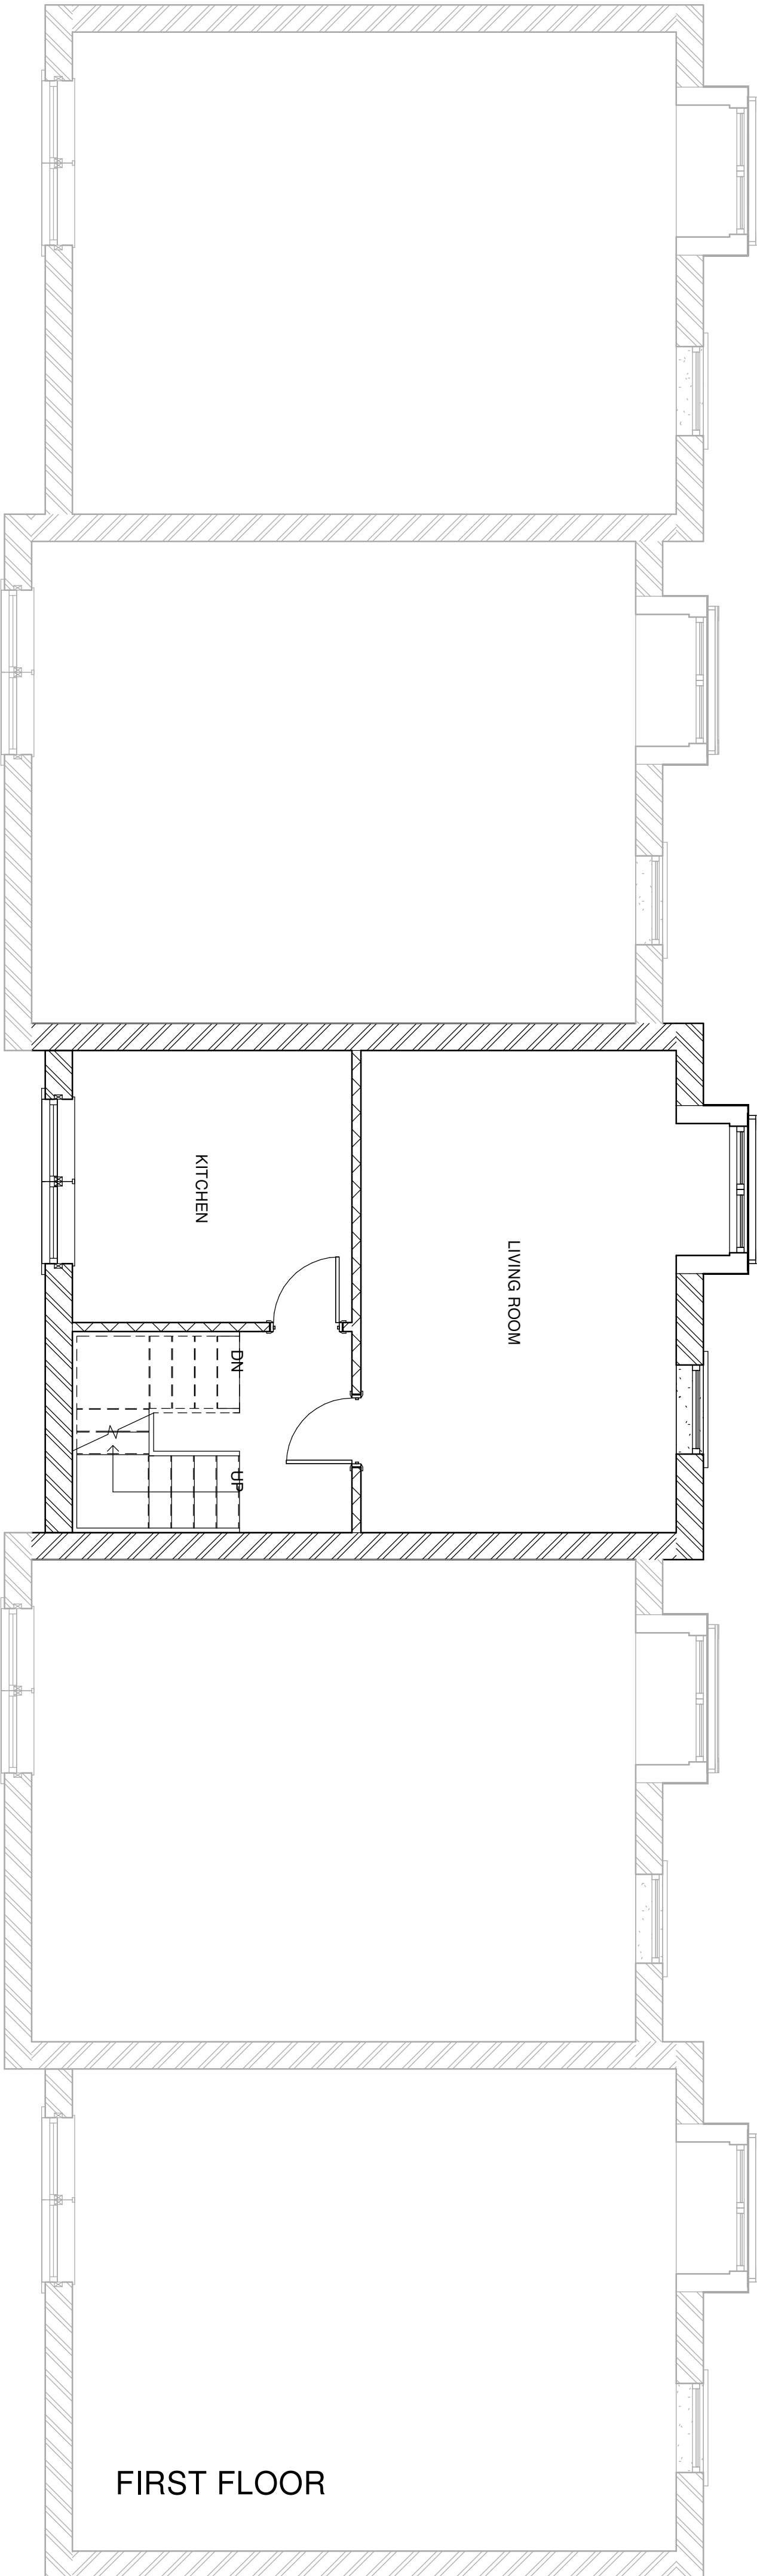
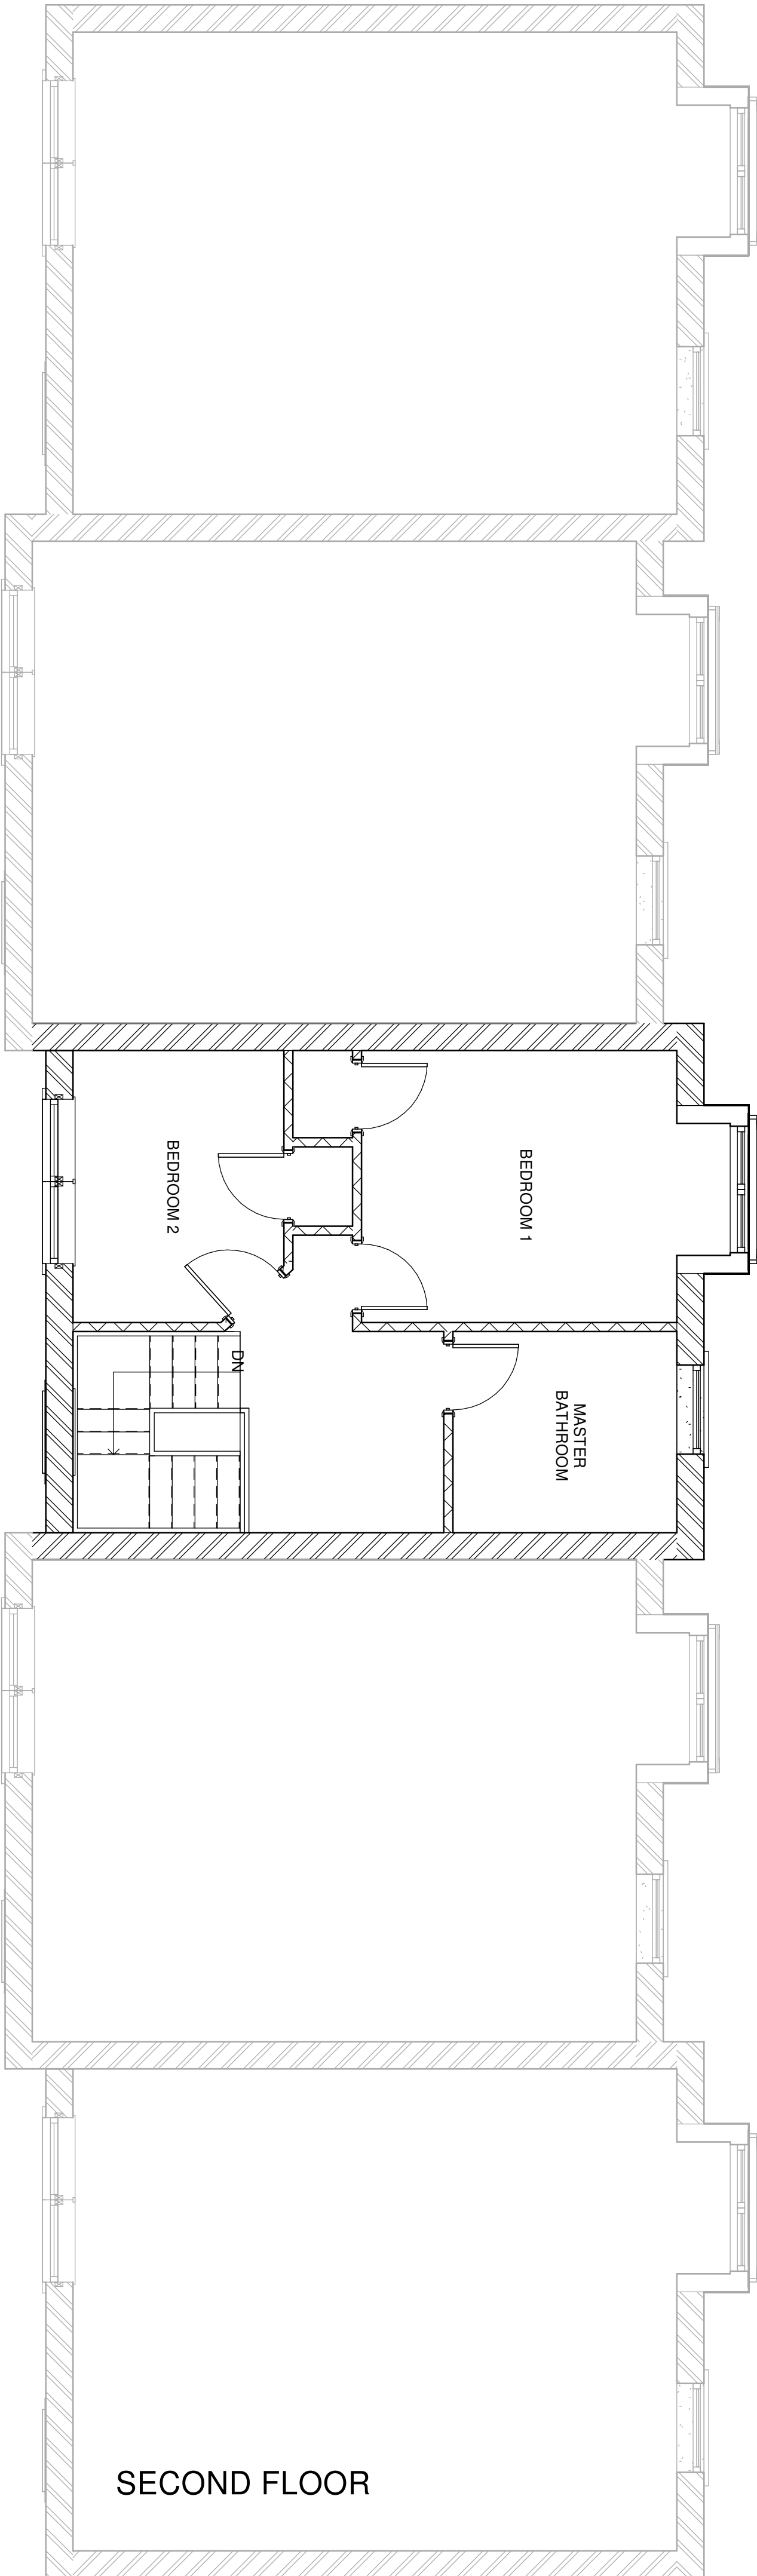


Revision		
No	Description	Date

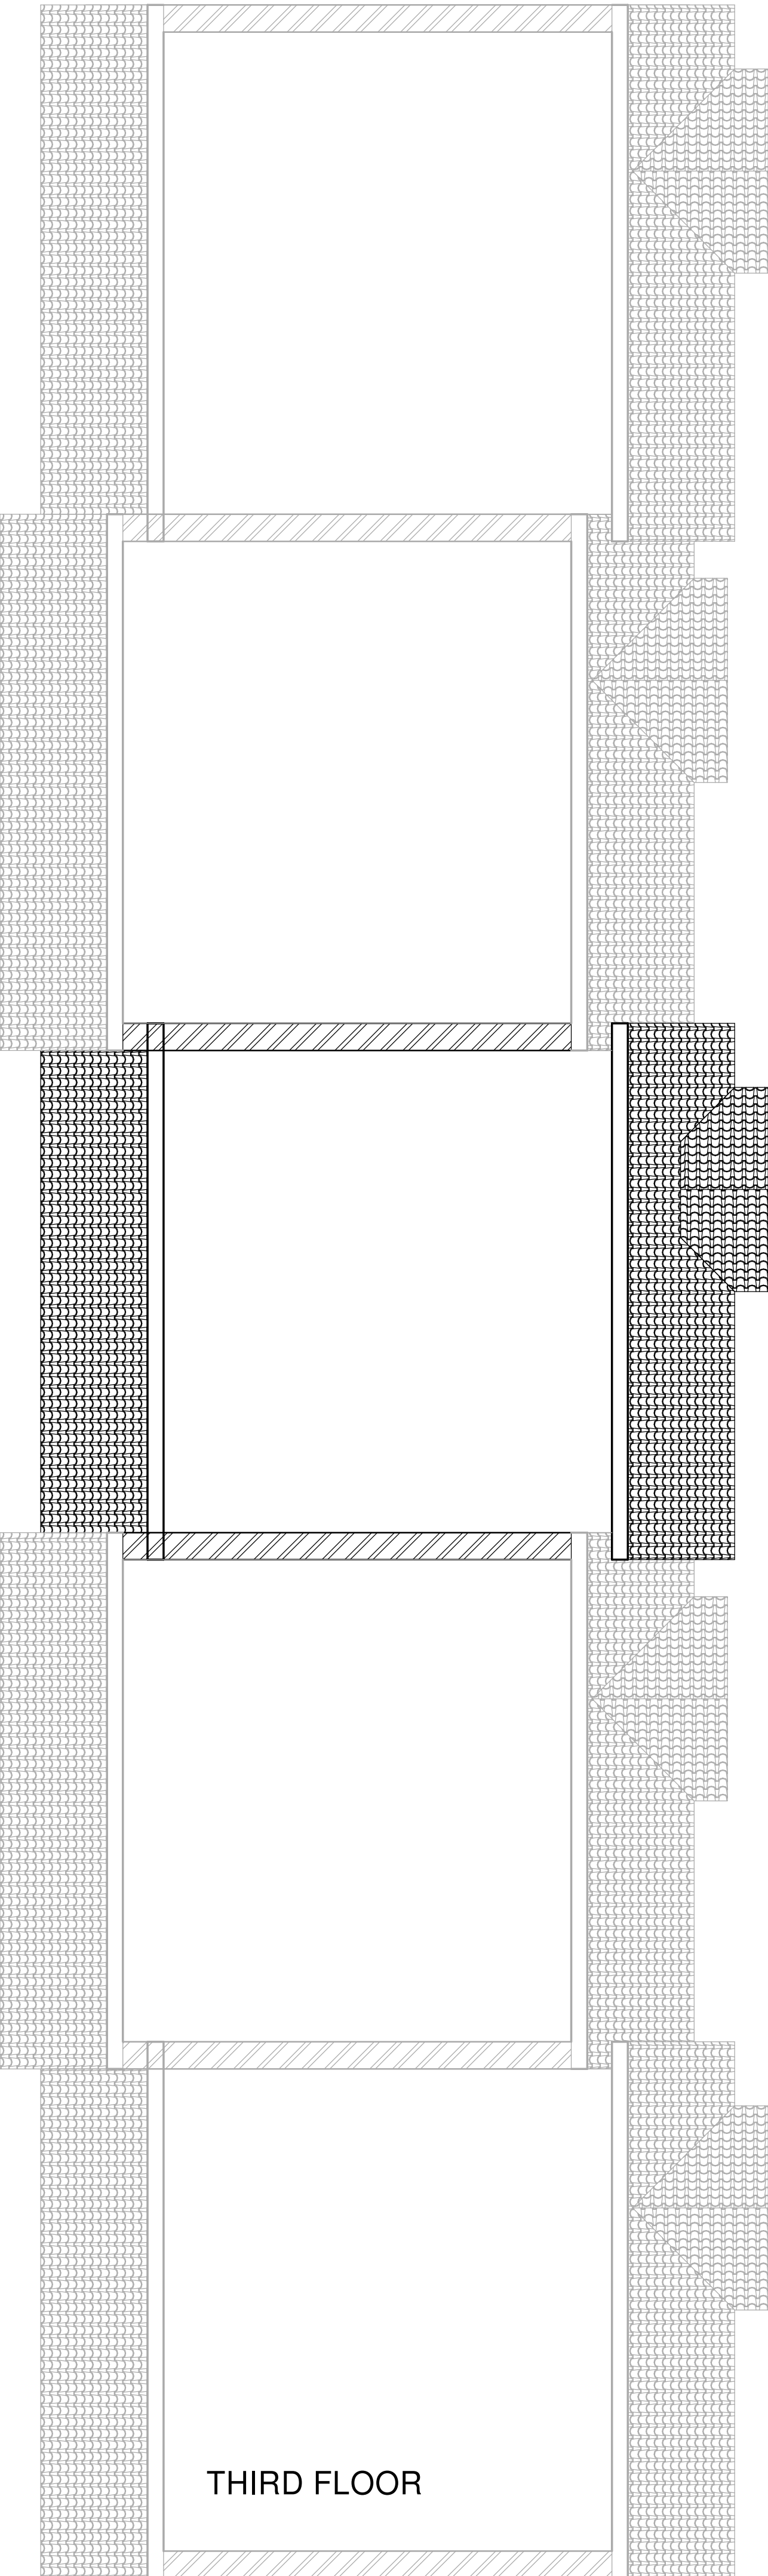

CONNOLLY
ARCHITECTURAL
DESIGN

Project
Enter address here

Drawn By:
Author

Draw Title
EXISTING FLOOR PLANS

Checked By:
Checker

Date
01/23/07

Scale
1 : 50

Job No
20004

Draw No
A100

Revision