
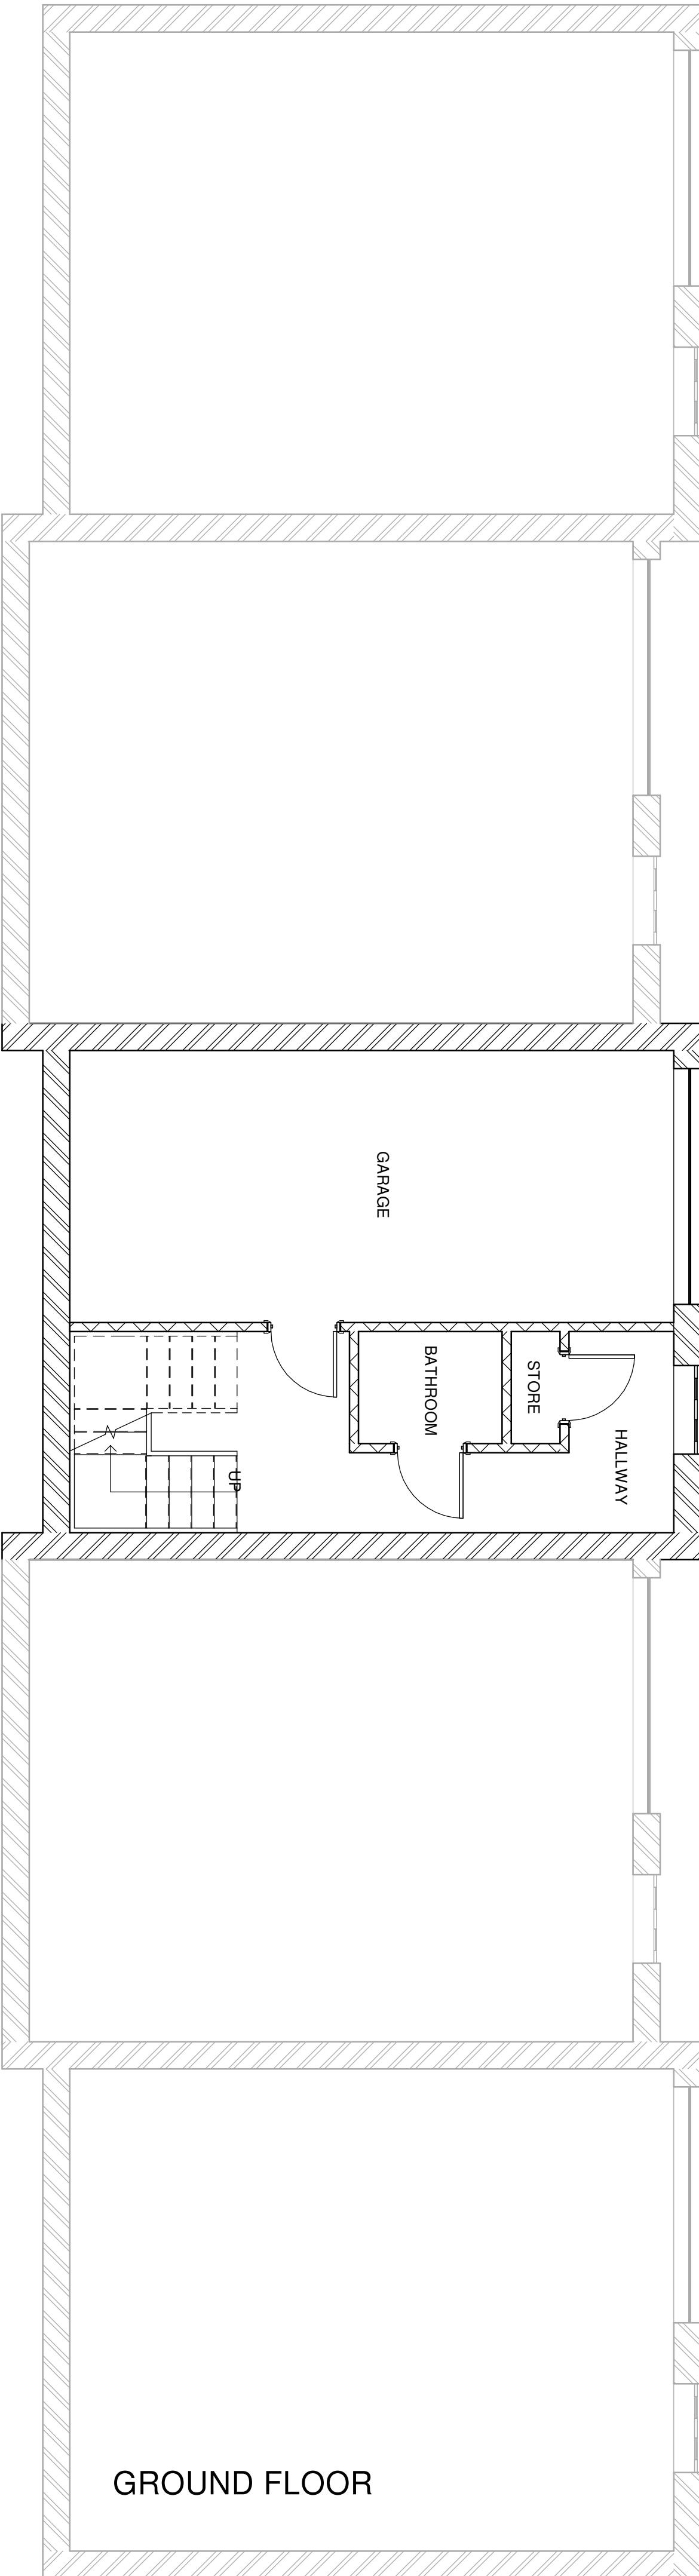
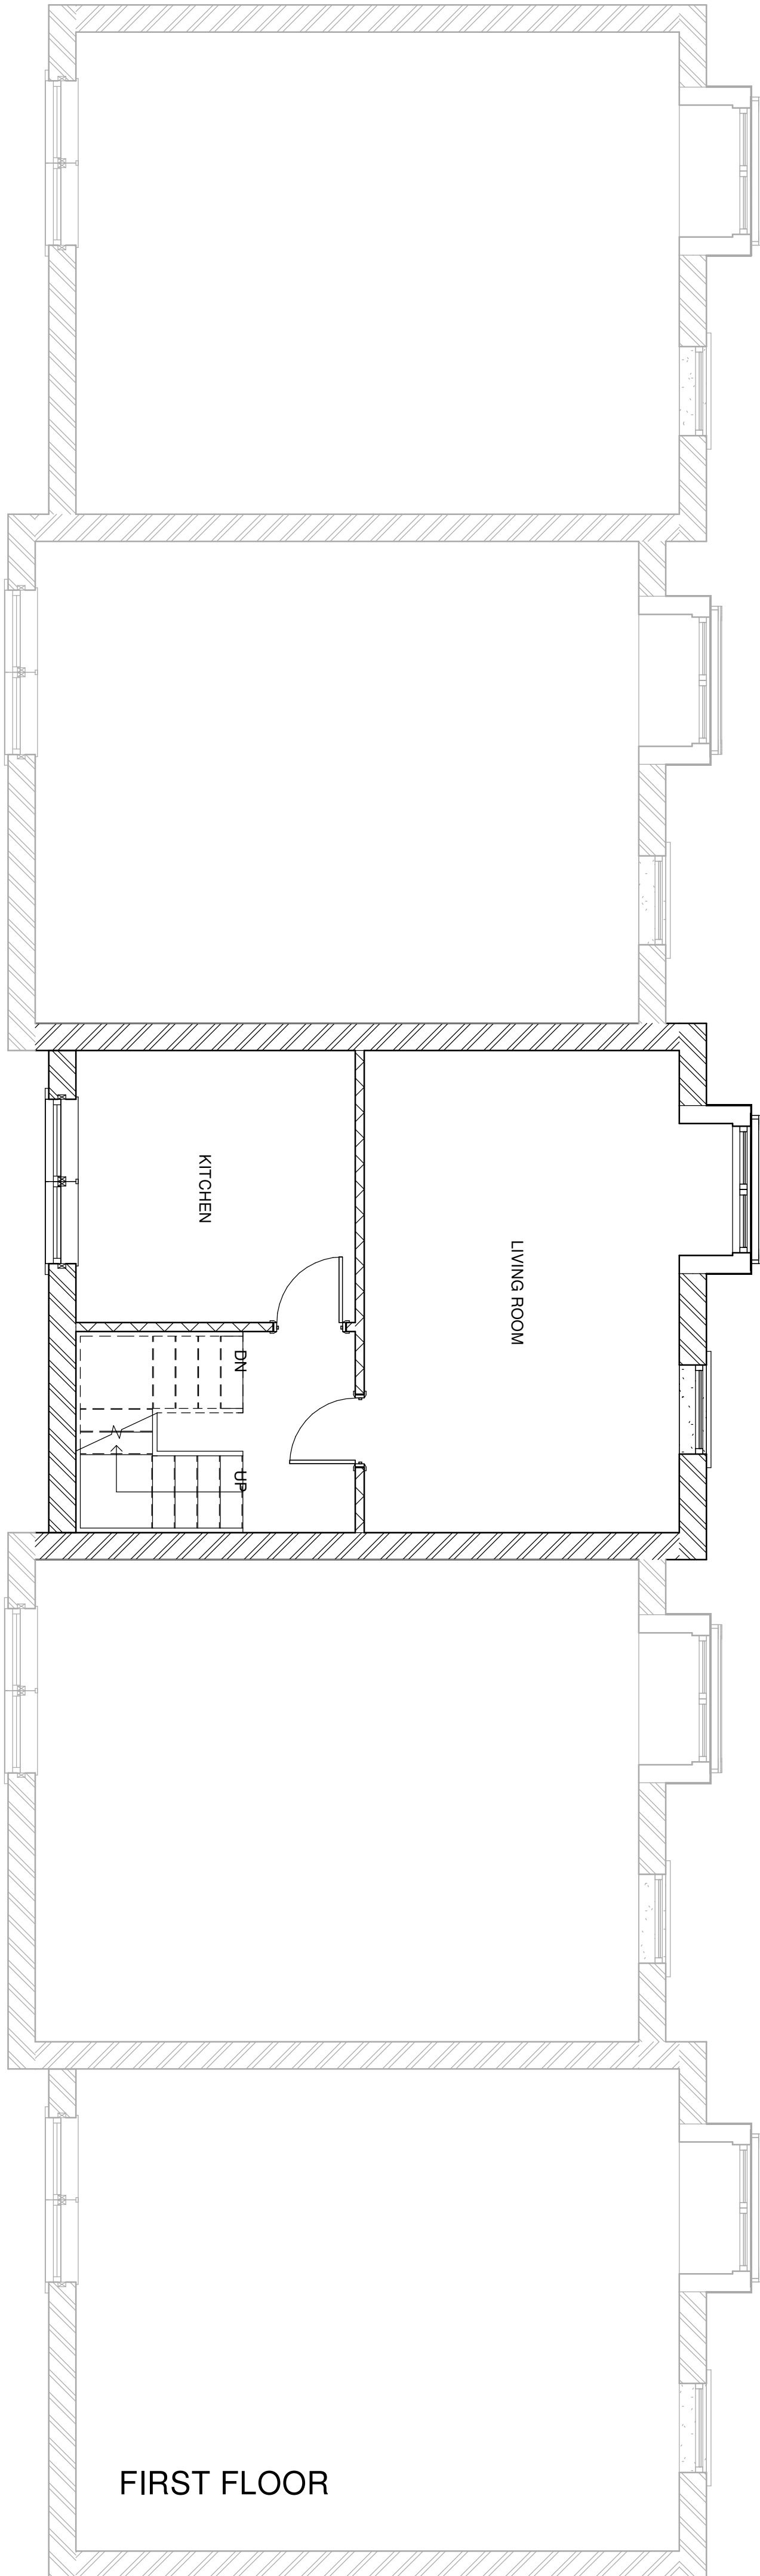
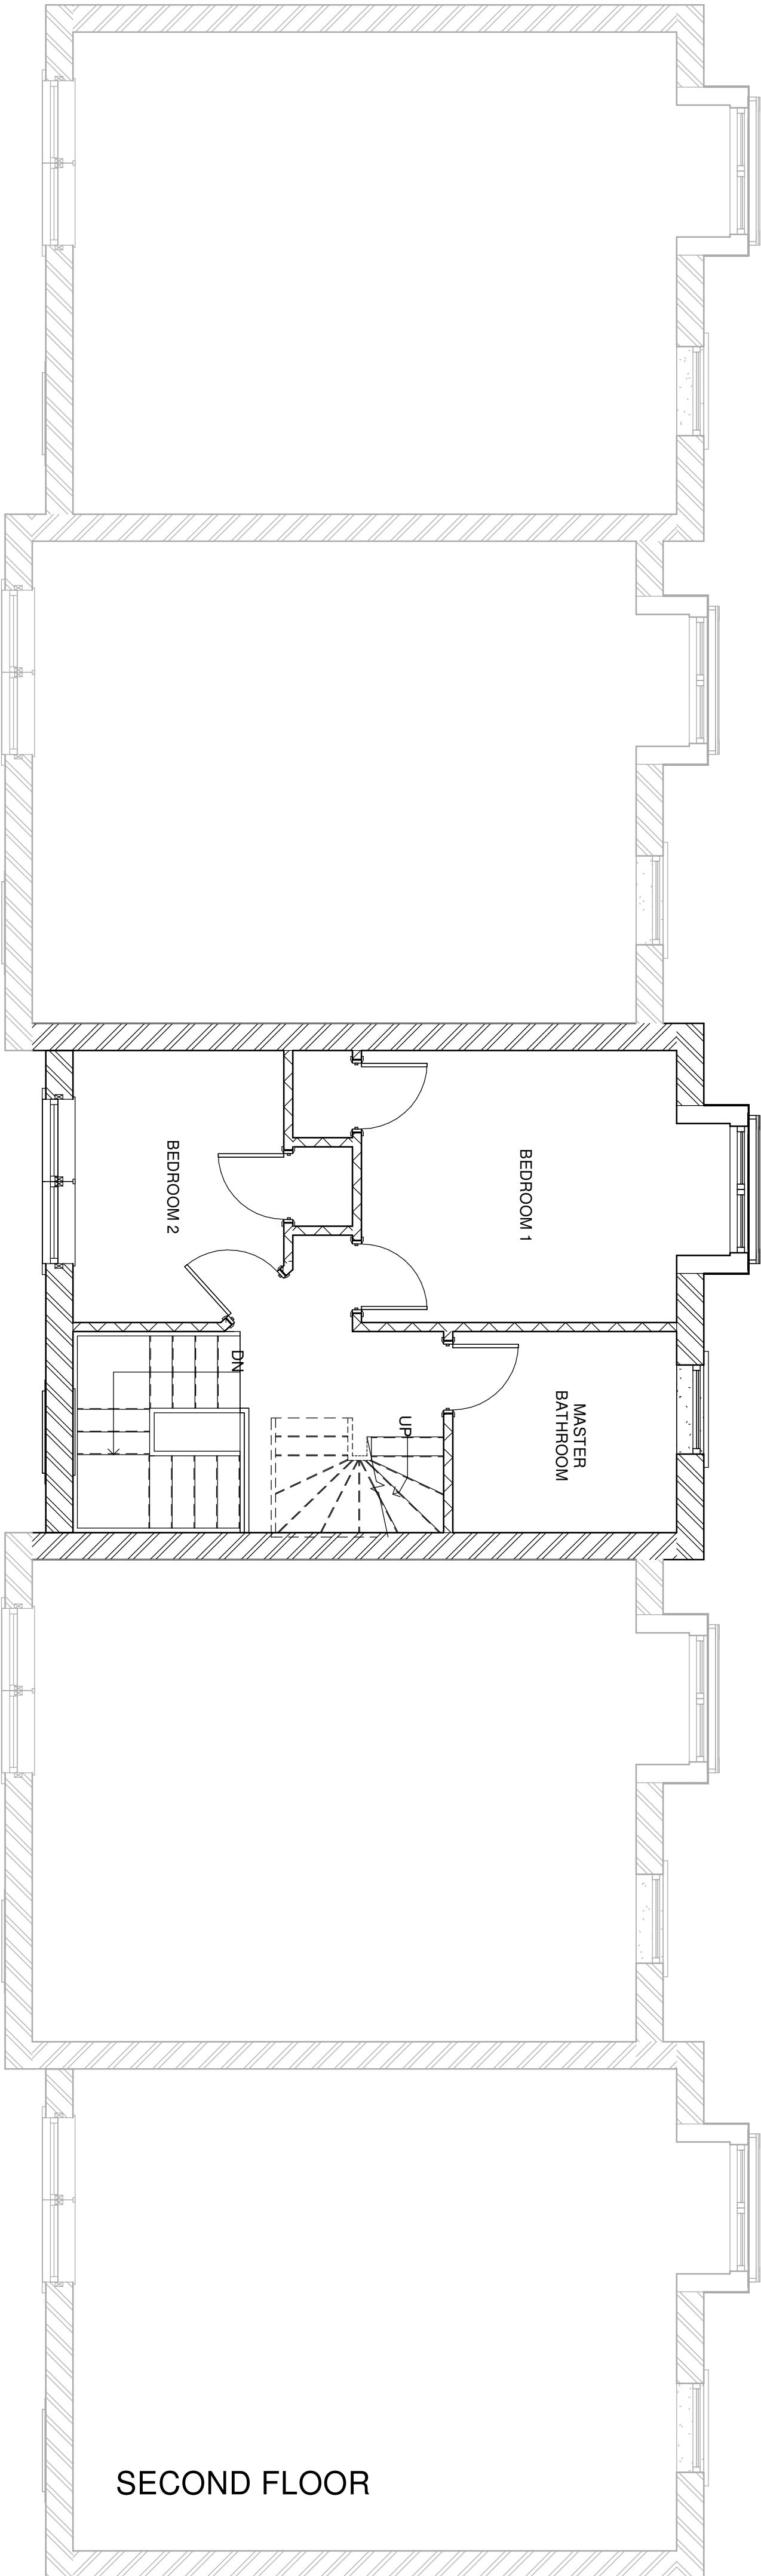


Revision			
No	Description	Date	Chk'd

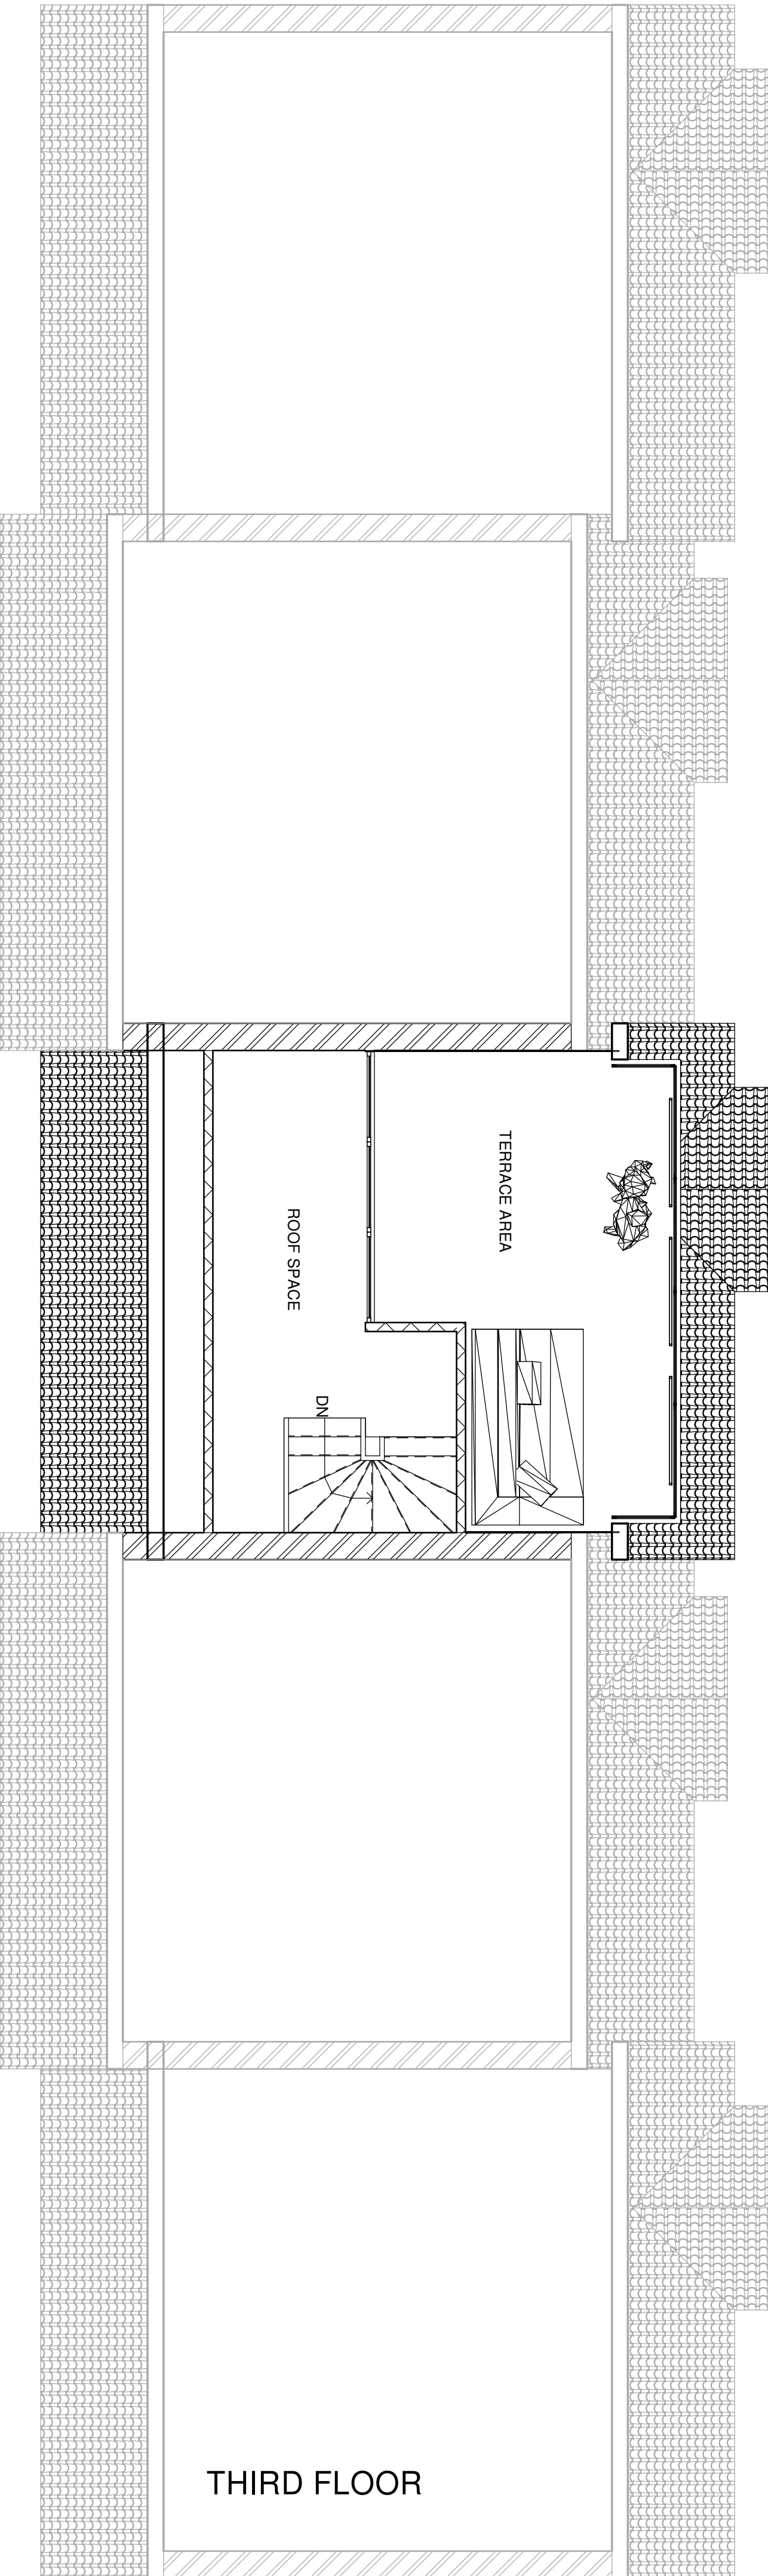

**CONNOLLY
ARCHITECTURAL
DESIGN**

Project

Project Name
Enter address here

Draw Title

PROPOSED FLOOR PLANS

Checked By:
Checker

Drawn By:
Author

Date

01/23/07

Scale

1 : 50

Job No

20004

Org No

A100

Revision