




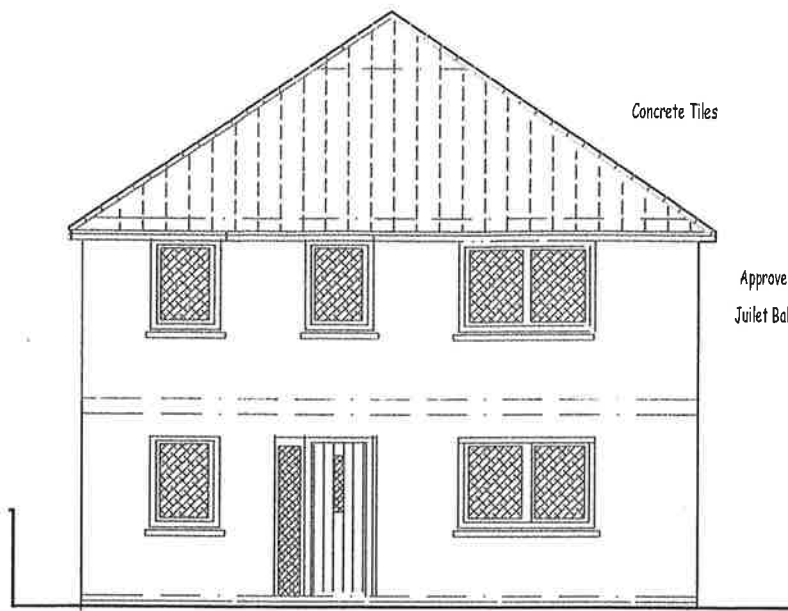


NORTH EAST

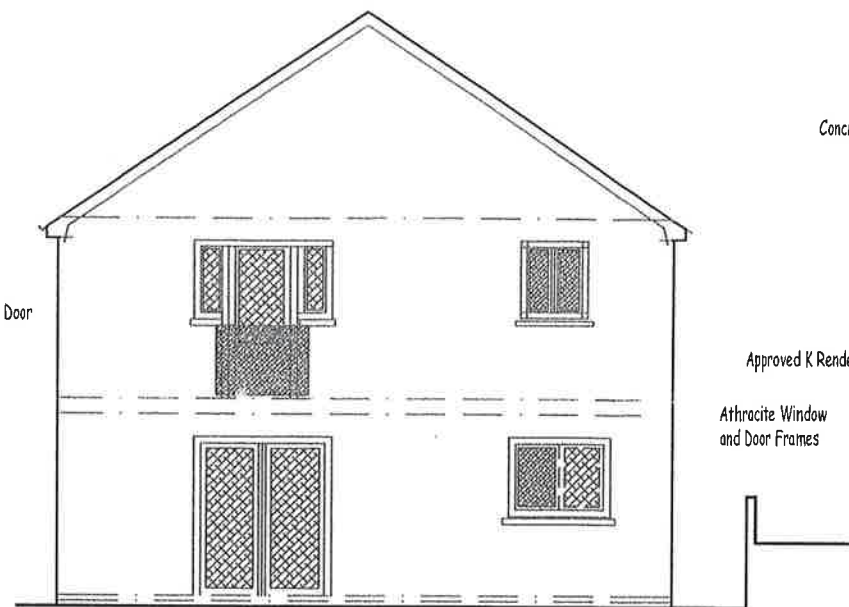

SOUTH WEST

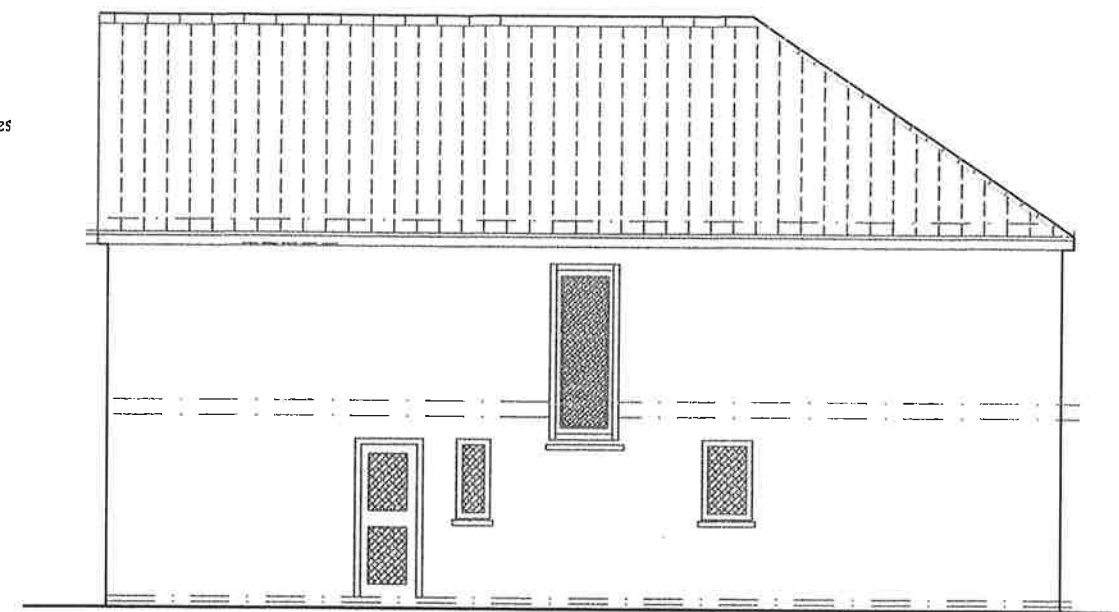


SOUTH EAST

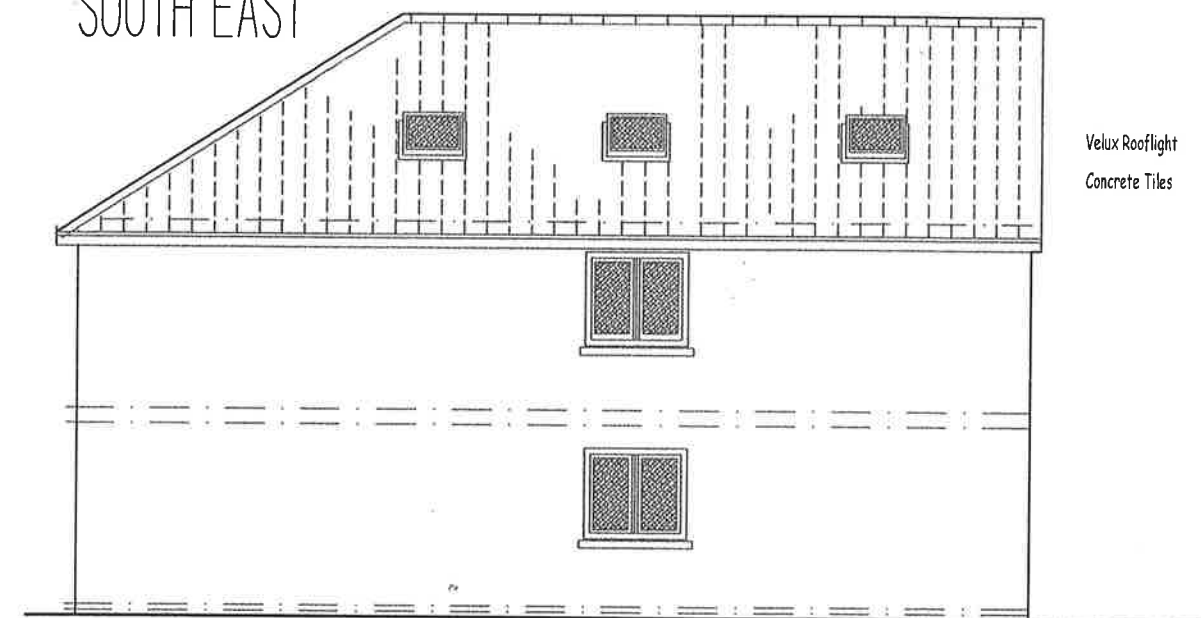

NORTH WEST



Location Plan 1:1250

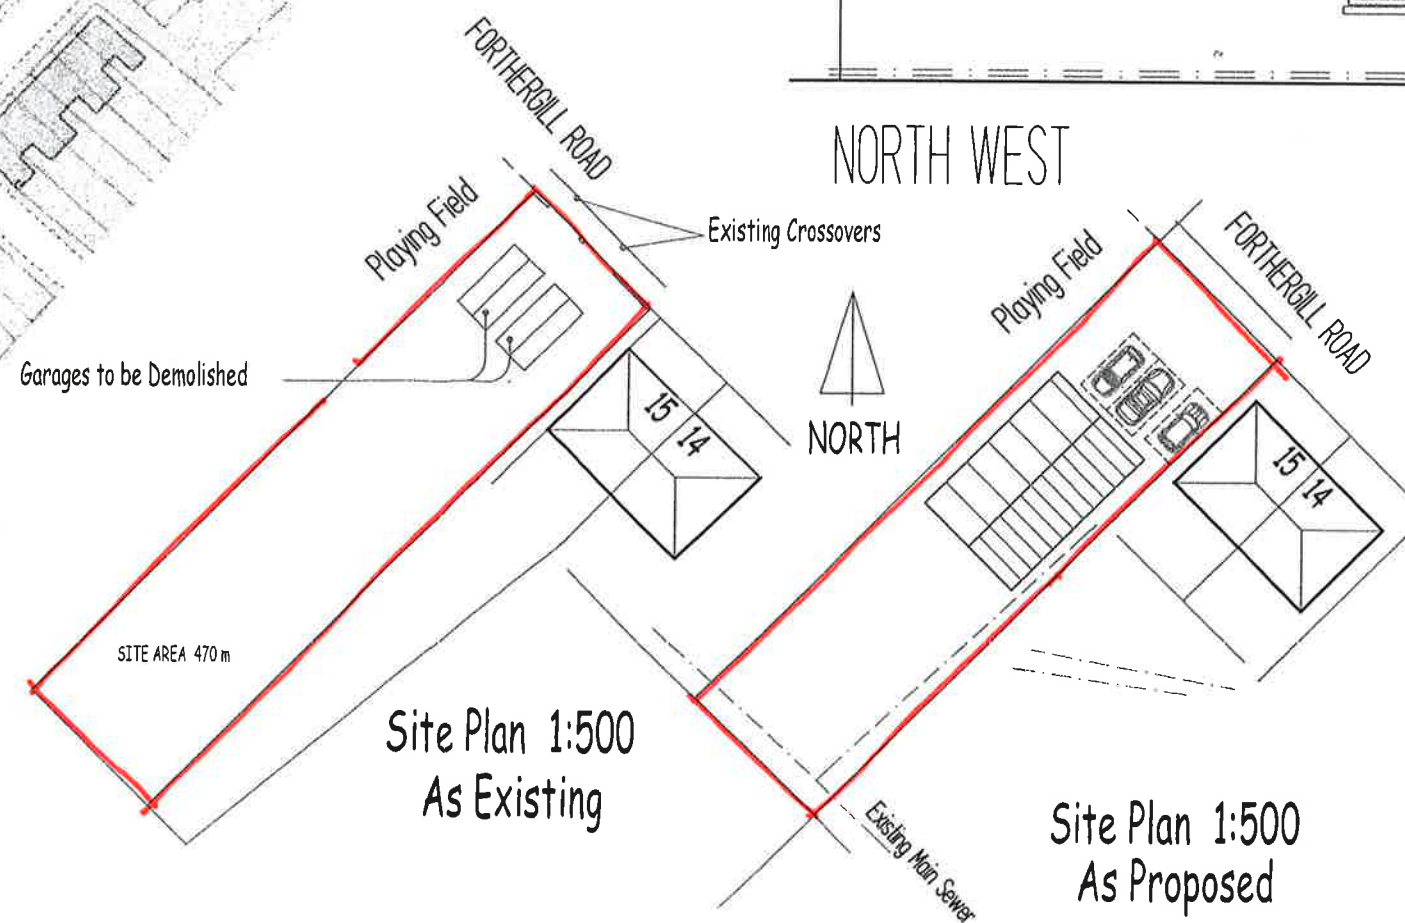

Site Plan 1:500
As Existing

Site Plan 1:500
As Proposed

Robert Higgins Architect 105 Penybanc Road Ammanford		B.Sc. B. Arch Pensaer Penybanc Carmarthenshire
Project PLOT ADJACENT TO 15 FOTHERGILL ROAD CWMGWRACH, NEATH SA11 5PH		
Drawing PROPOSED PLAN AND ELEVATIONS		
Scale 1:100 1:500 1:1250 Date 35.VIII.20	Project No 20:883	Drawing No 01