



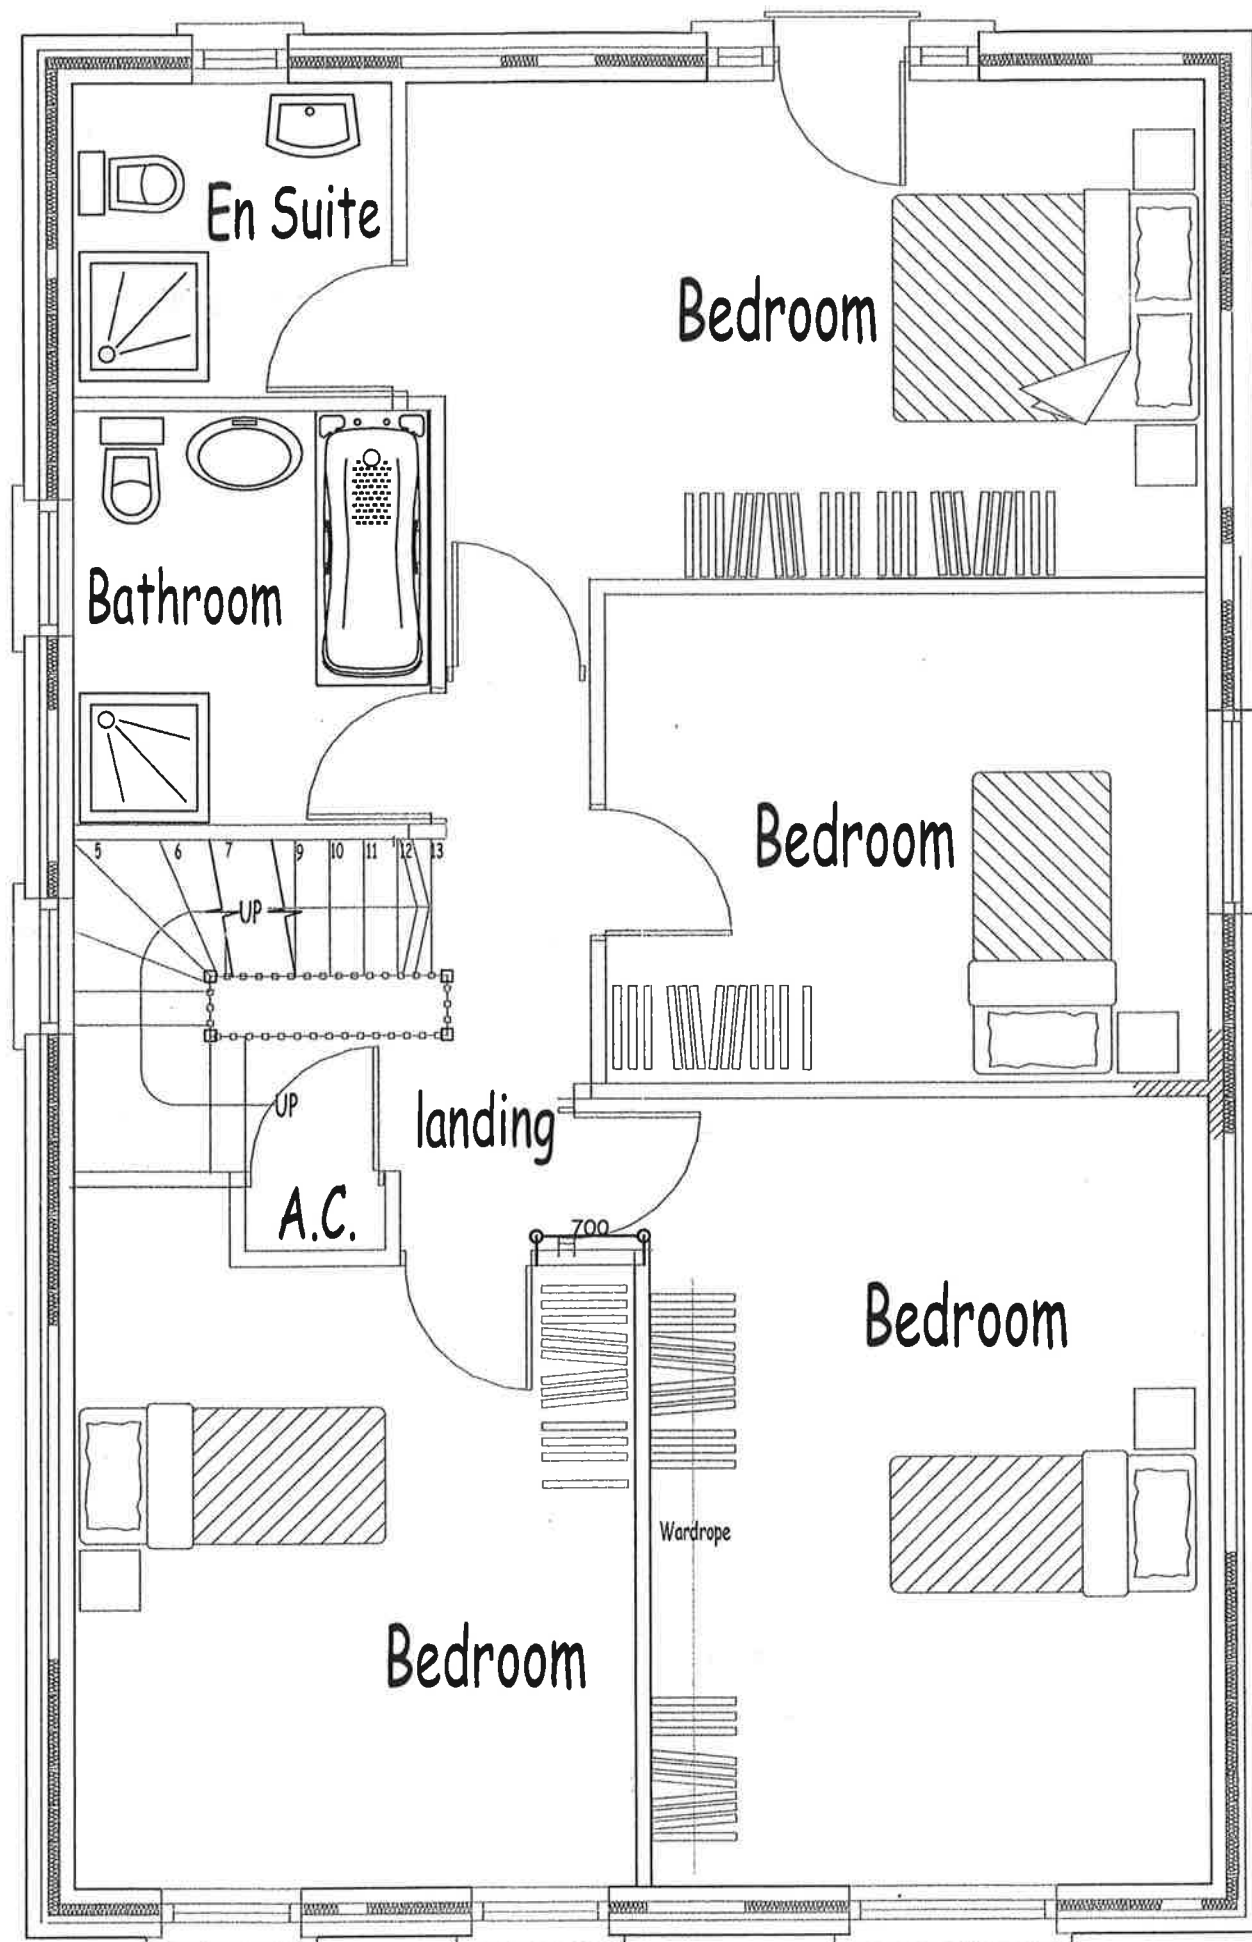

First Floor Plan

15 Forthengill Road Boundary

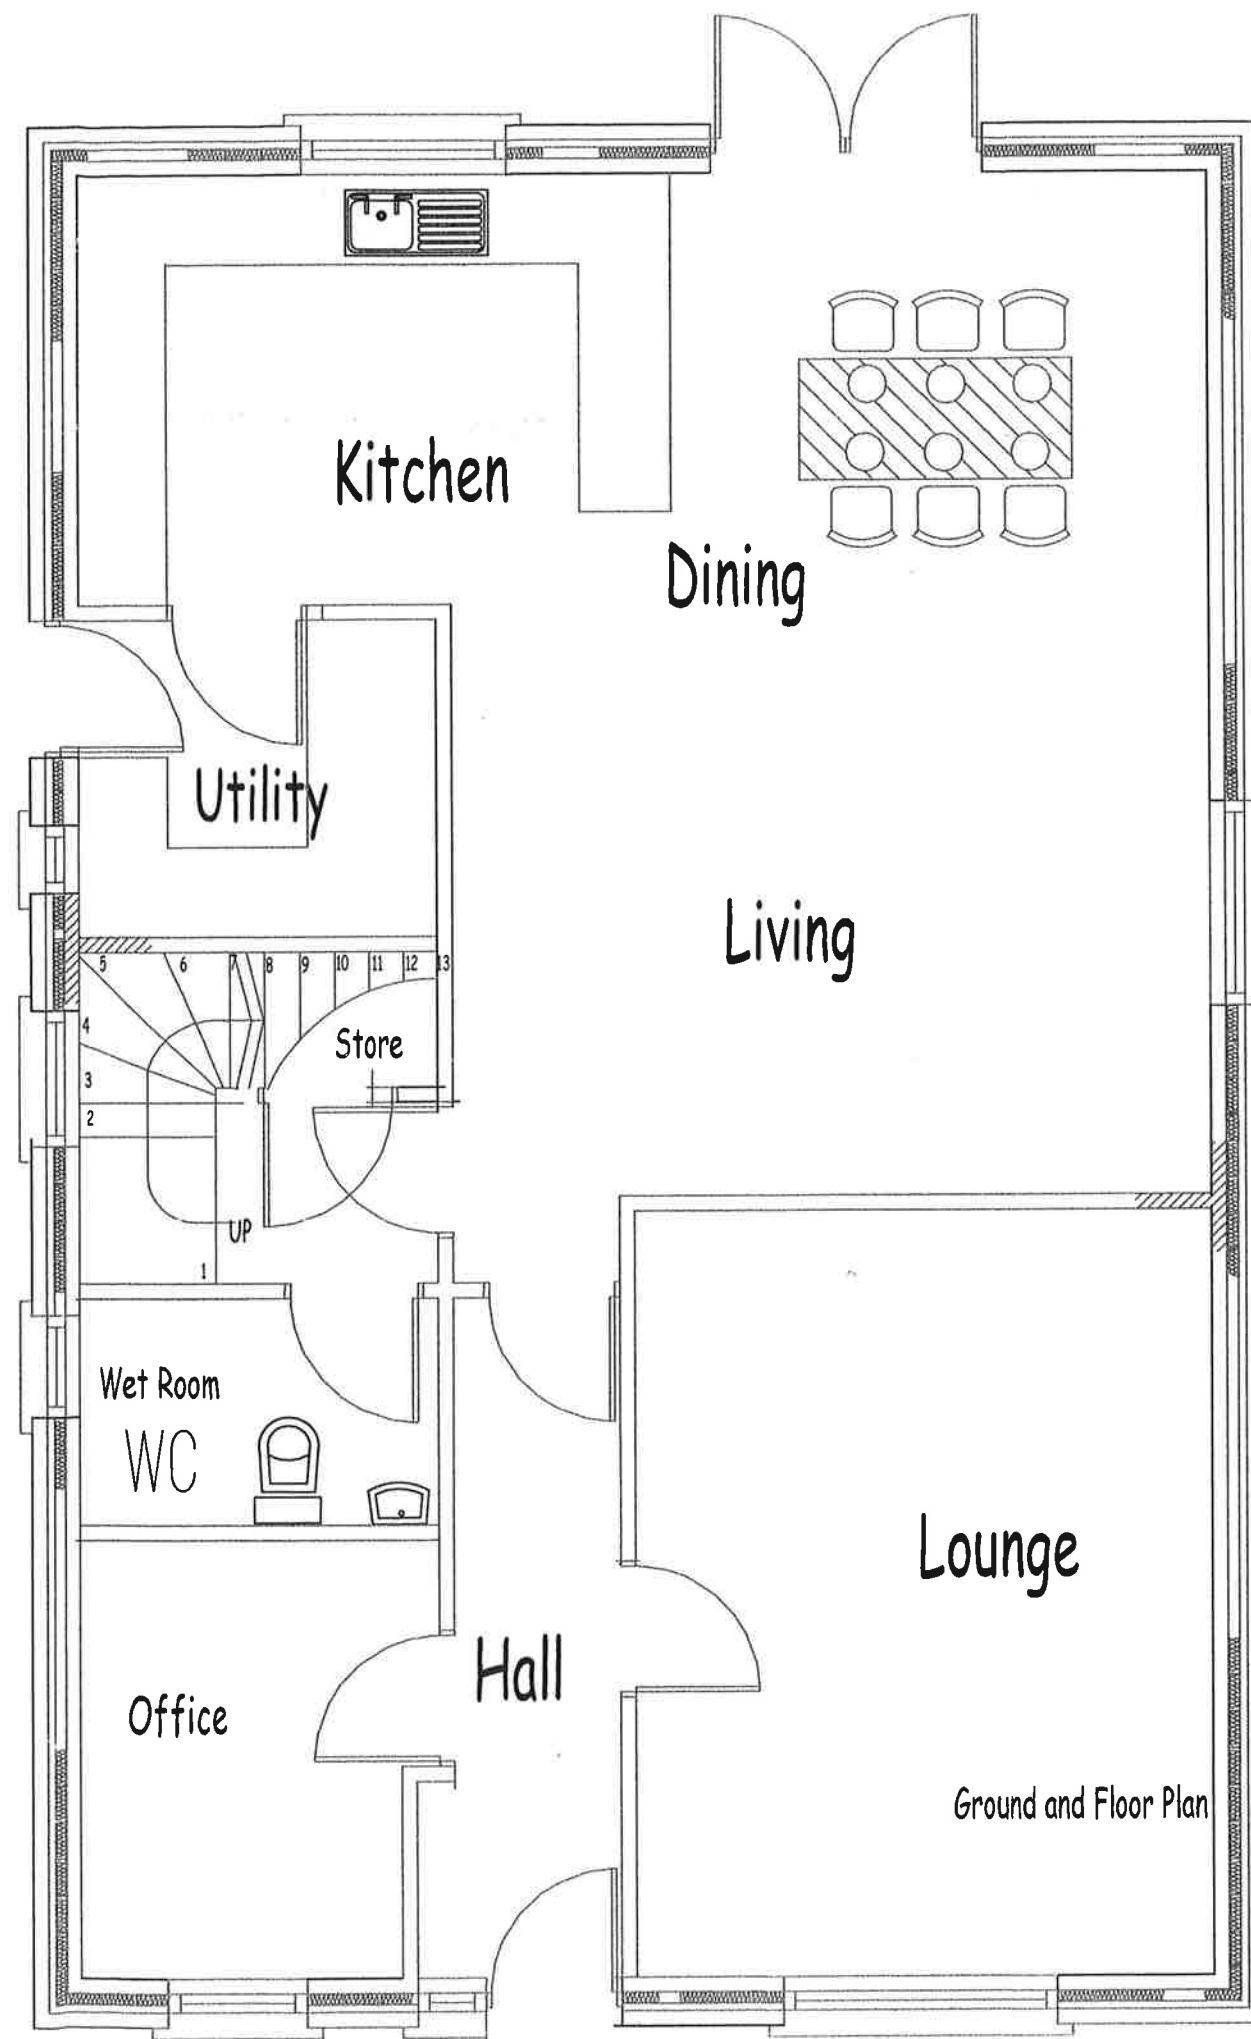

Ground Floor Plan

Playing Field Boundary

Robert Higgins Architect 105 Penybanc Road Ammanford	B.Sc. B. Arch Pensar Penybanc Carmarthenshire
Project PLOT ADJACENT 15 FORTHGILL ROAD CWMGWRACH, NEATH. SA11 5PH	
Drawing Ground Floor Plan & First Floor Plan	
Scale 1:50	Project No 20.883
Date 01.11.20	Drawing No 02