





LOCATION PLAN
SCALE 1:1250

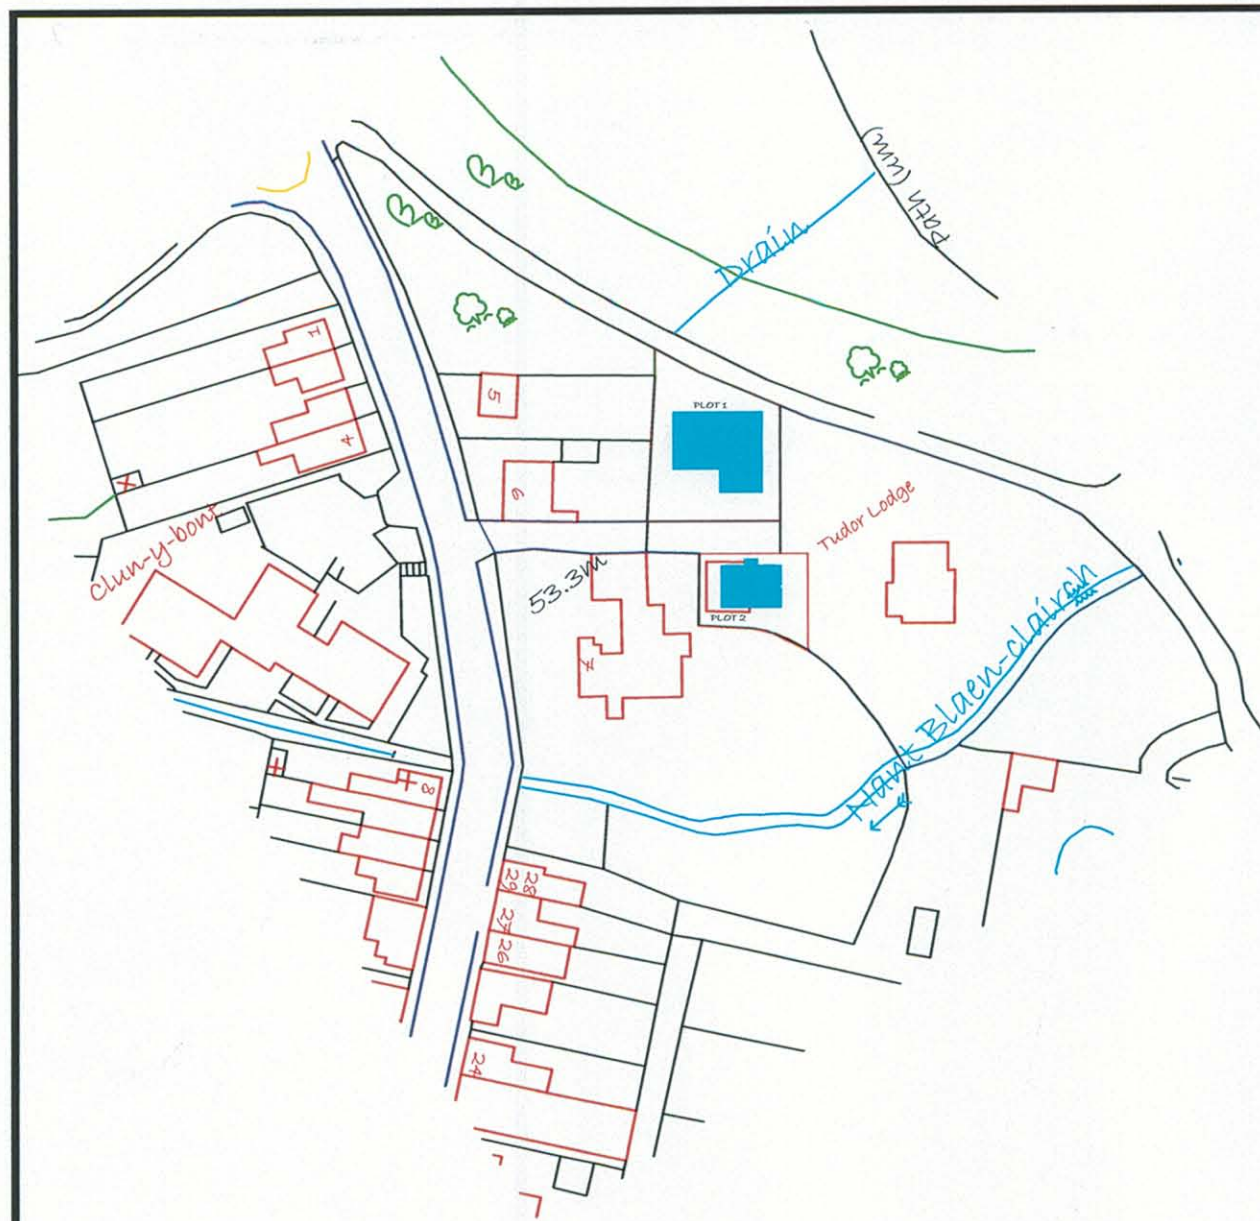

BLOCK PLAN
SCALE 1:500

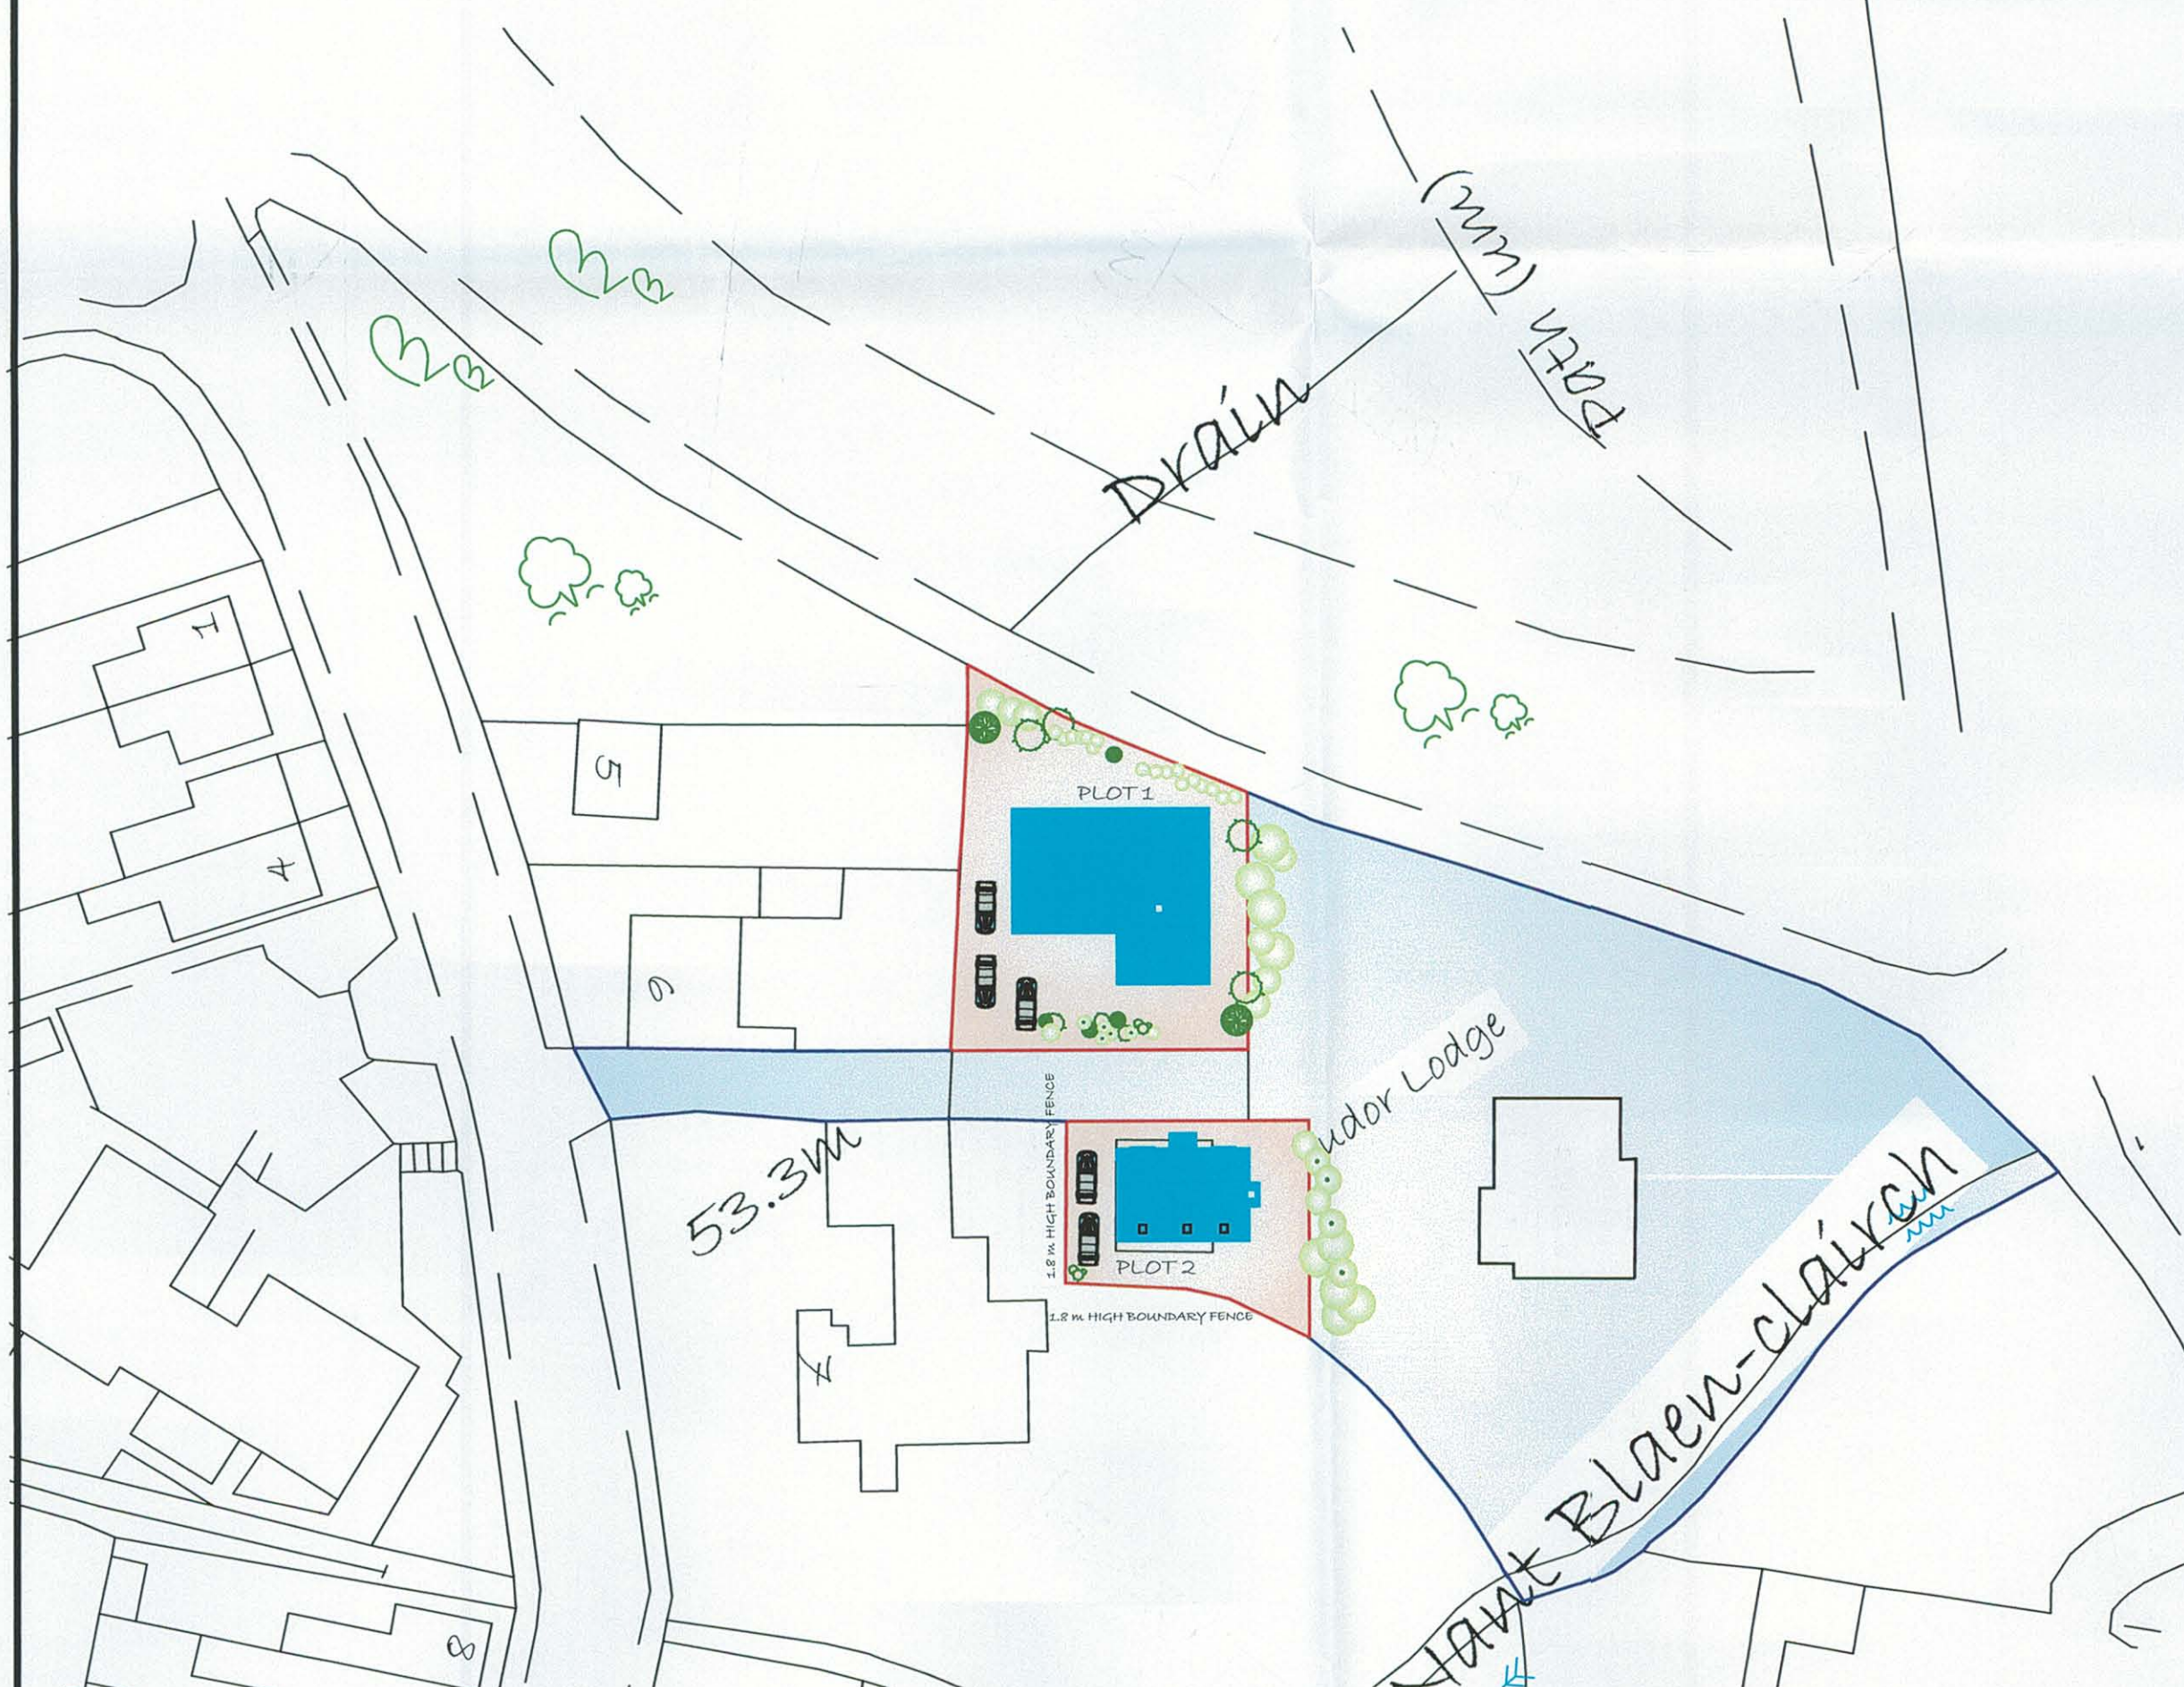

SITE PLAN
SCALE 1:200

RECEIVED 1/12/06
AMENDED PLANS

Neath Port Talbot
Castell - Nedd Port Talbot
TOWN AND COUNTRY PLANNING ACT 1990
APPROVED
G. WHITE
G. WHITE
Head of Planning
Date 09 JAN 2007

REVISIONS

REV "A"
DRAWING SCALES CORRECTED FOR RESUBMISSION
TO THE PLANNING DEPARTMENT AT NEATH & PORT
TALBOT COUNTY BOROUGH COUNCIL

1 ST DECEMBER 2006

PLANS GENERAL PLAN
PATH
APPLICATION DOCUMENTS - DC/
PLANS - DC/
GENERAL PLAN GP

NEW RESIDENTIAL PROPERTY WITHIN THE GROUNDS OF "TUDOR LODGE" HIGH STREET
CWMGRACH NEATH FOR MR K DOHERTY

SITE PLANS -
PLOT 1 AND PLOT 2
SCALE - AS SHOWN
DATE - OCTOBER 2006