


This is for illustration only and is not intended to be representative of final colour scheme
Actual external colours are to be to the satisfaction of the Local Authority Planning Department



FRONT ELEVATION AS PROPOSED
SCALE 1:100

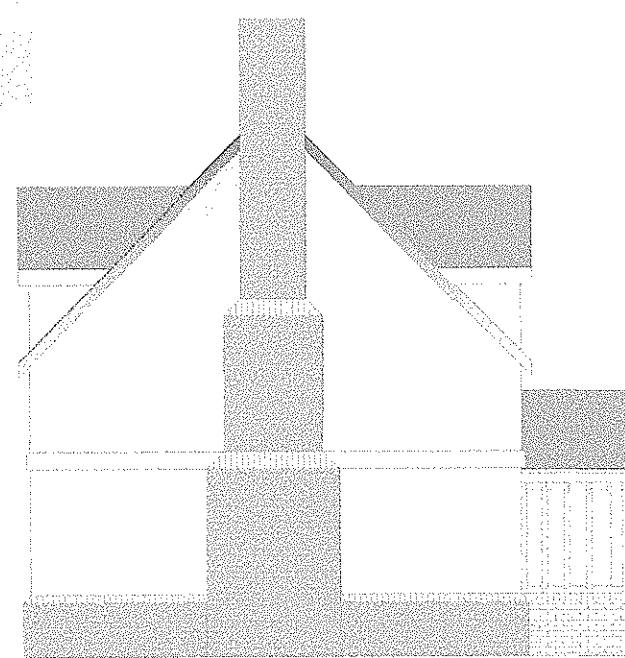

SIDE ELEVATION AS PROPOSED
SCALE 1:100




REAR ELEVATION AS PROPOSED
SCALE 1:100




SIDE ELEVATION AS PROPOSED
SCALE 1:100


EXTERNAL FINISHES AS PROPOSED
Decorative roof pantiles
Smooth rendered external finish
Facing brickwork to plinth
UPVC downpipes & gutters
Timber fascia / bargeboarding
Double glazed timber windows
All colours to be agreed with the
Local Authority Planning Department

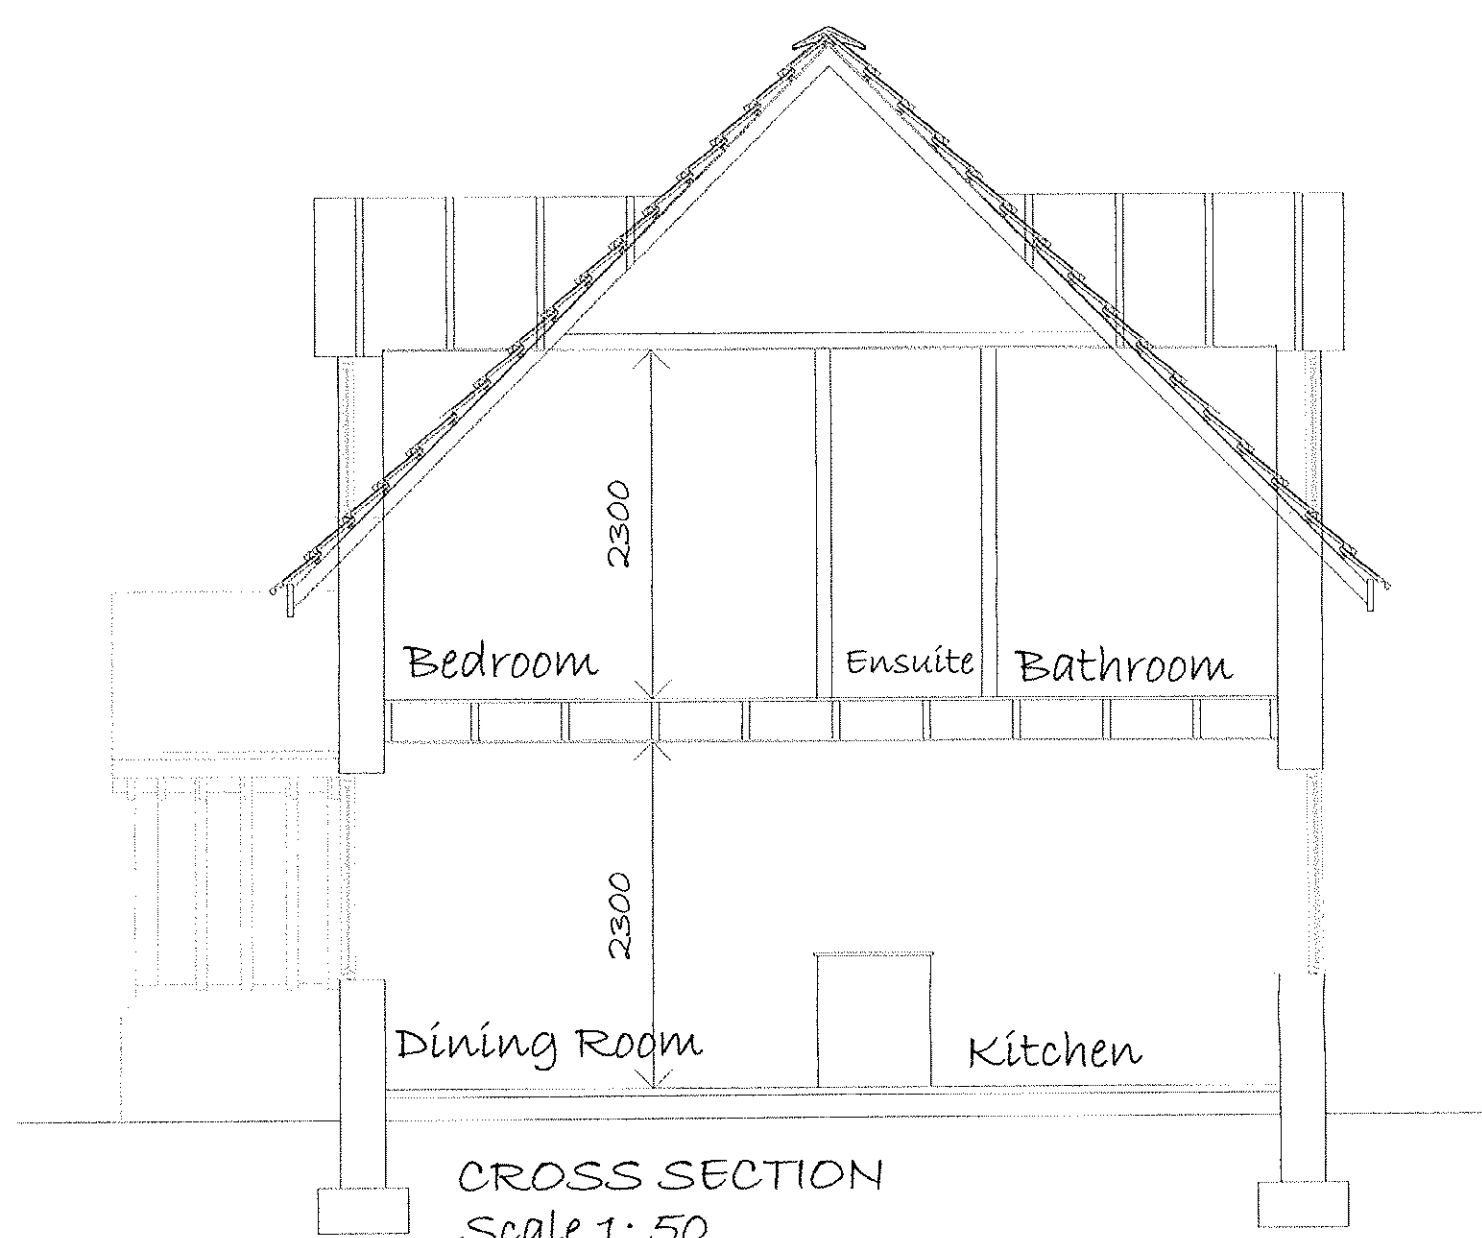


CROSS SECTION
Scale 1: 50

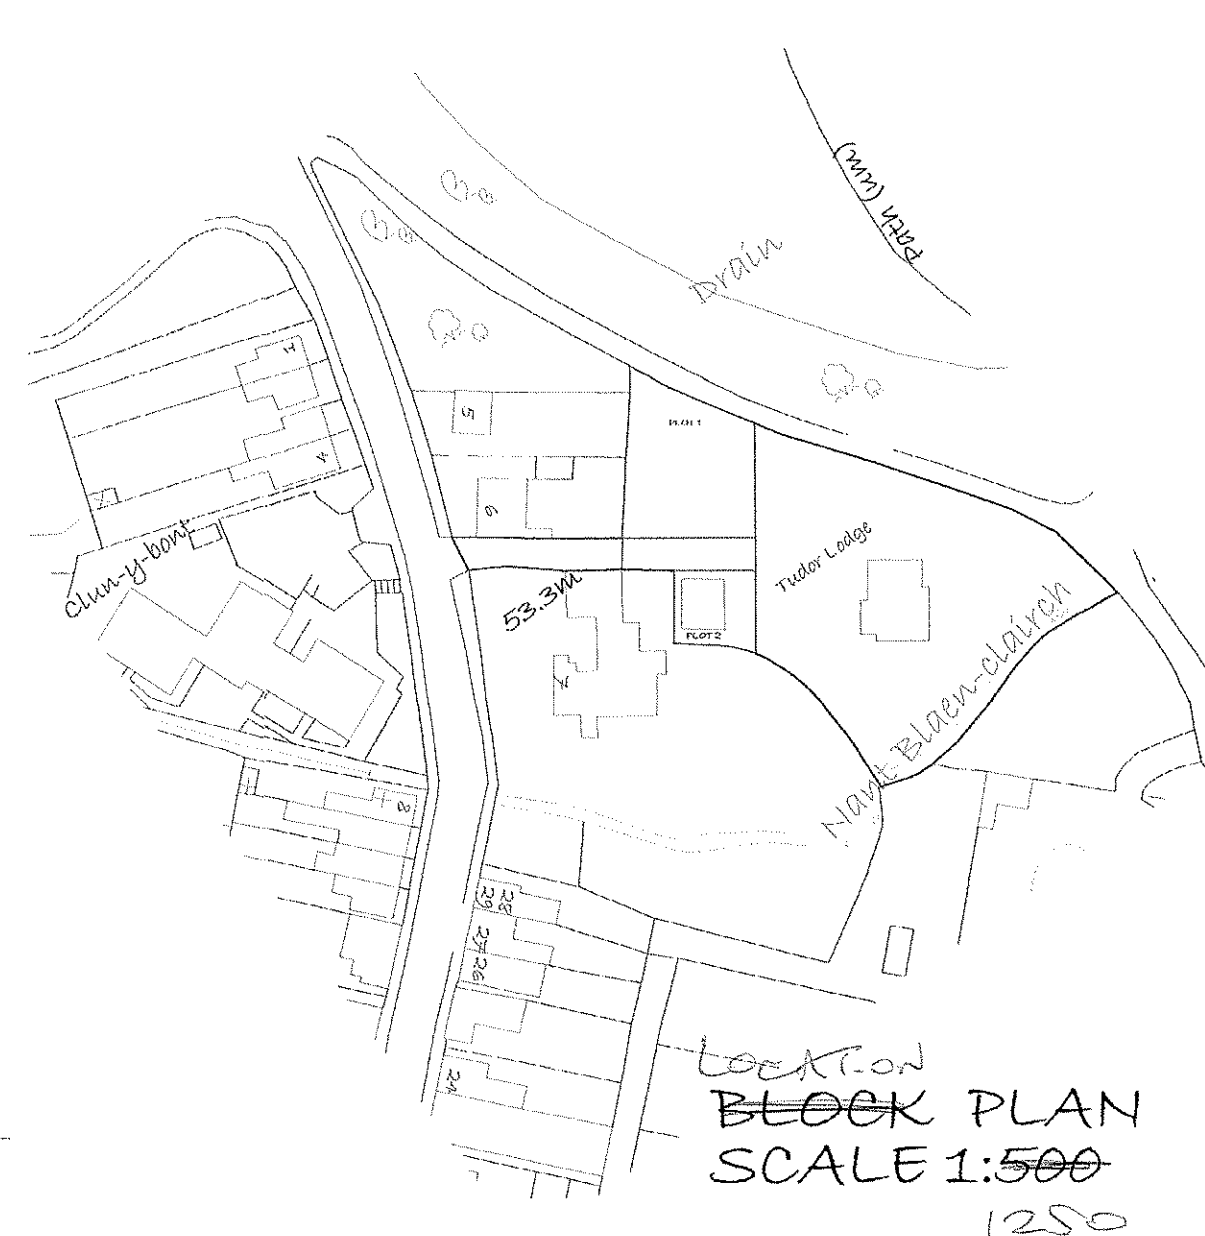

Location
BLOCK PLAN
SCALE 1:500
1250

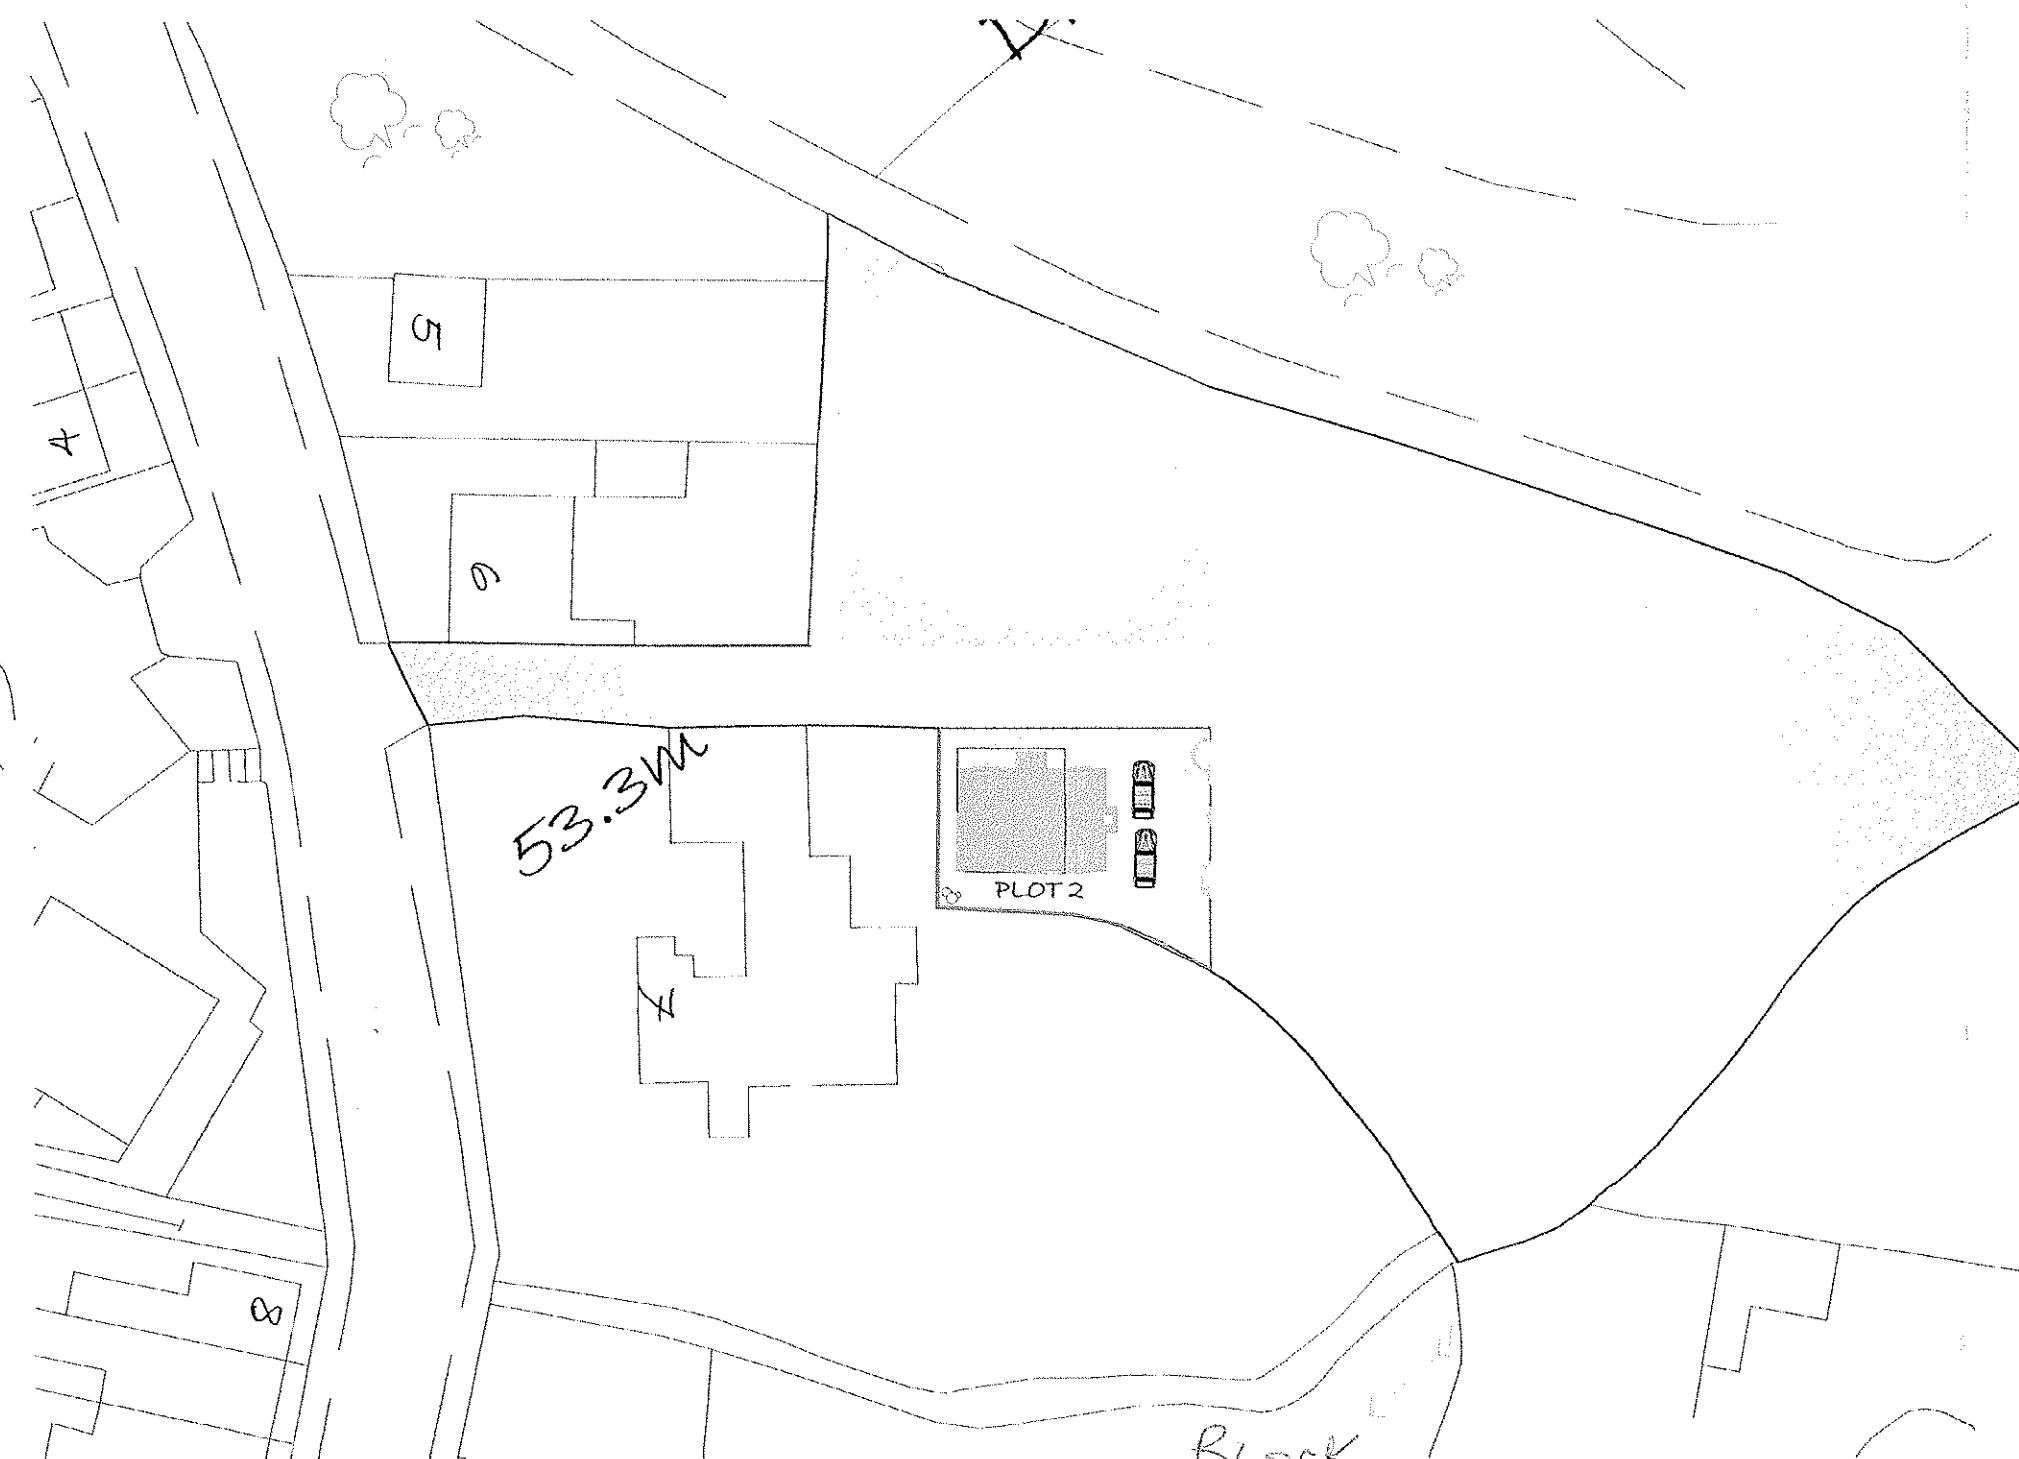


Block
LOCATION PLAN
SCALE 1:1250
500

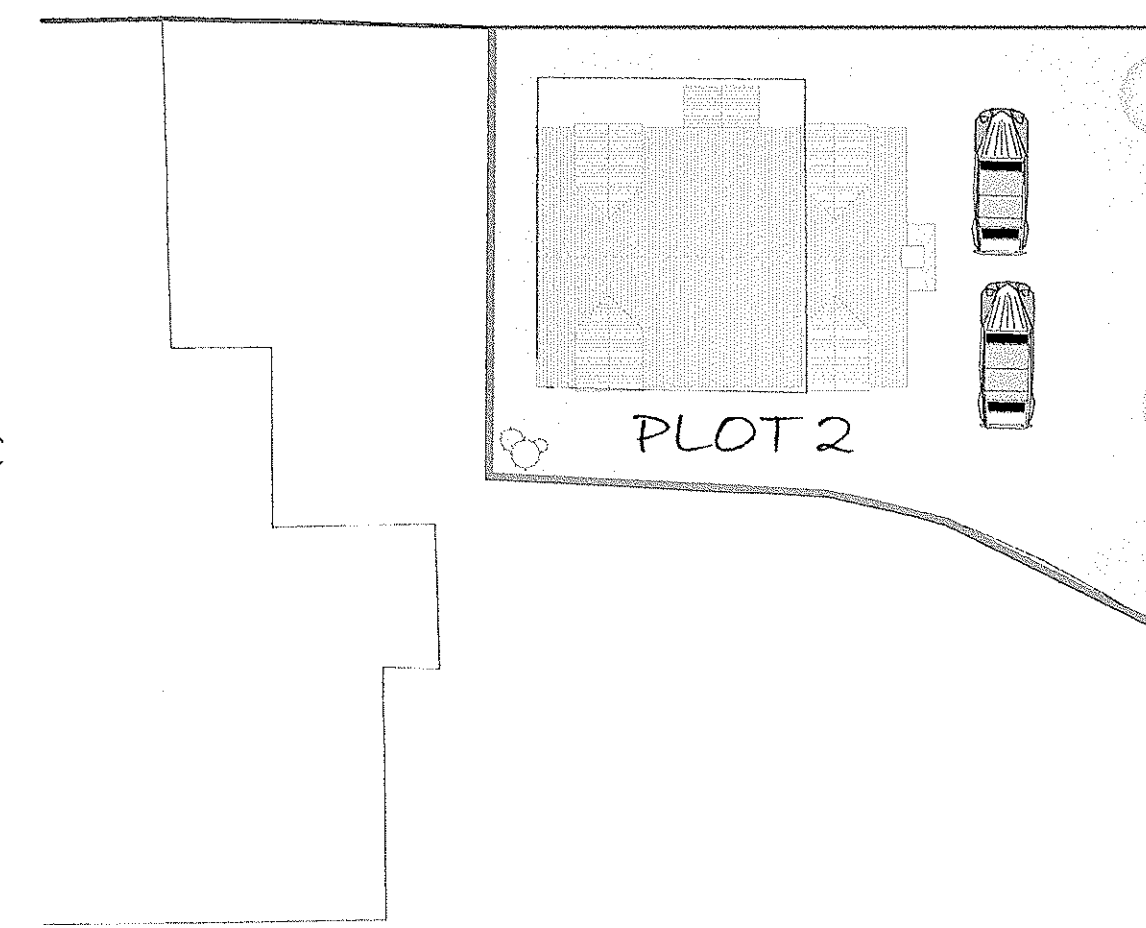


SITE PLAN
SCALE 1:200


P06/1501

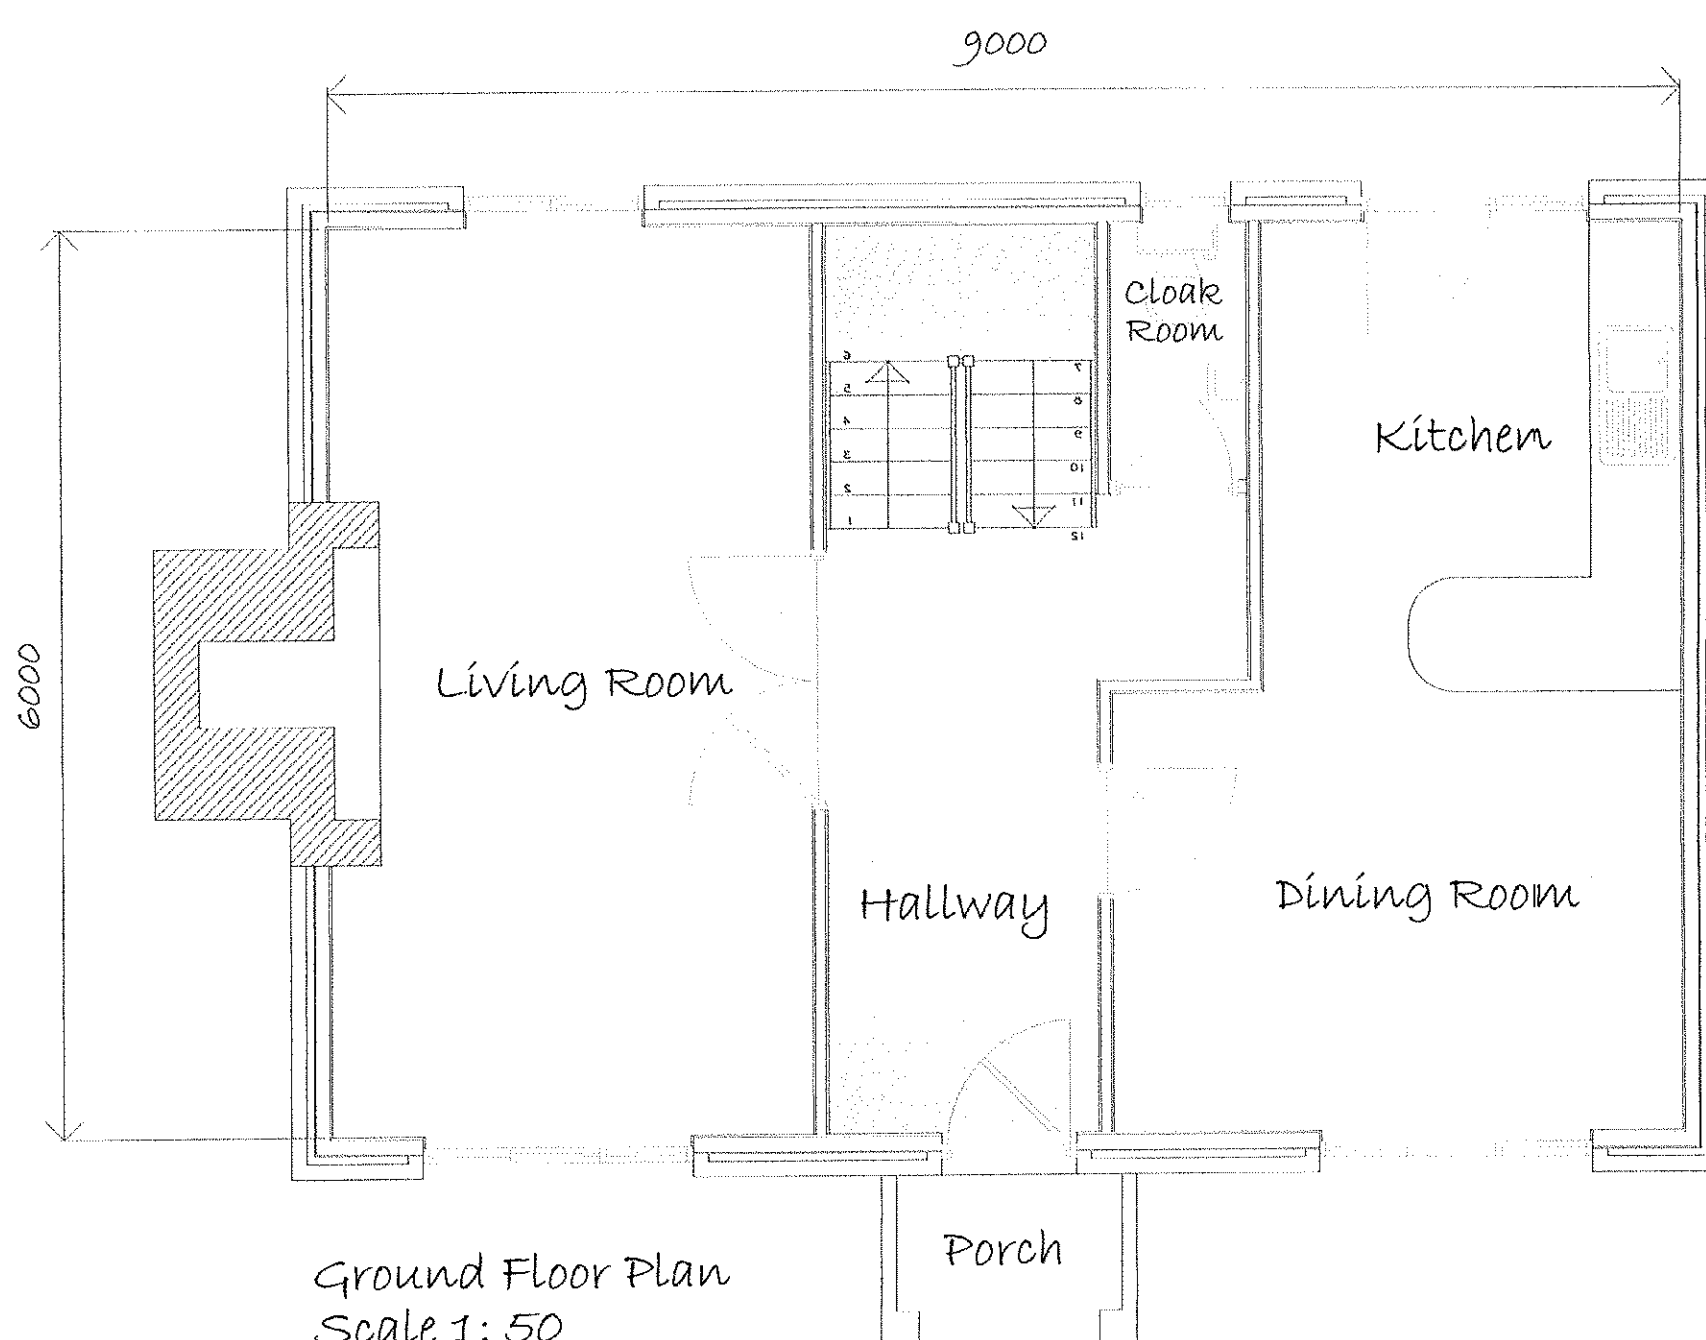


Ground Floor Plan
Scale 1: 50

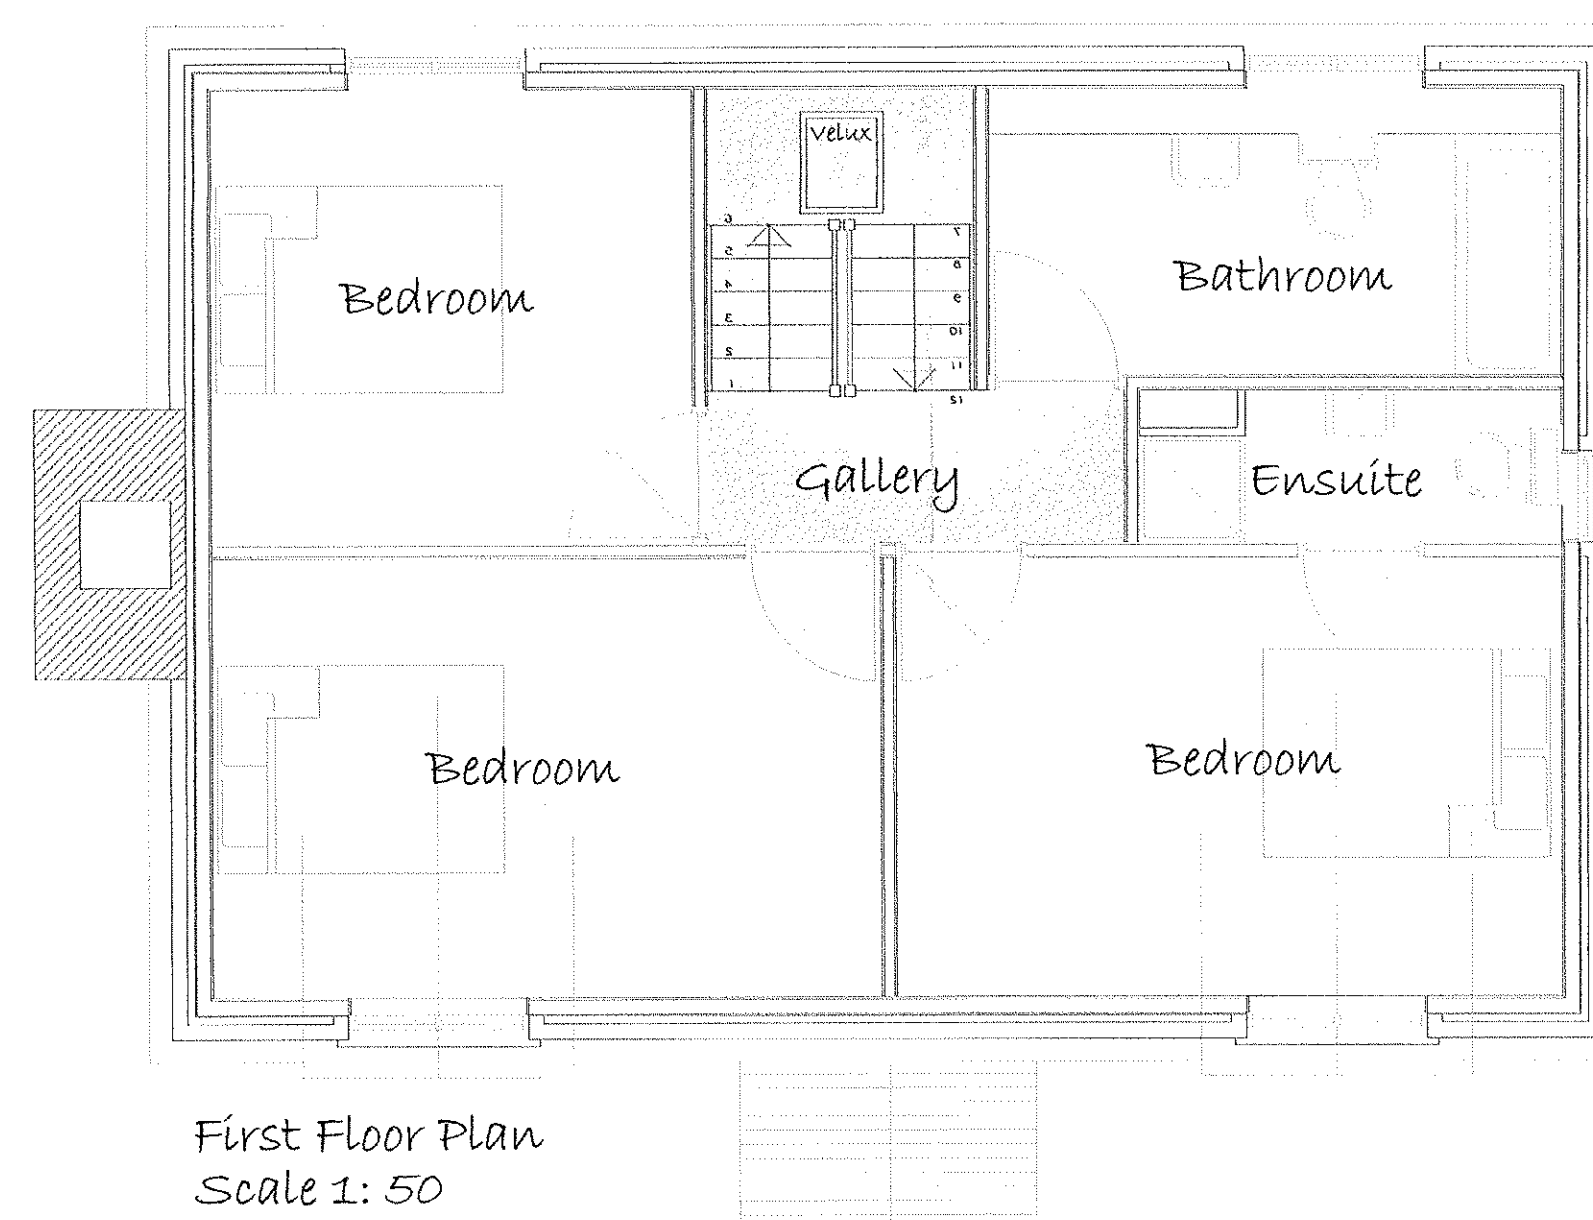

First Floor Plan
Scale 1: 50

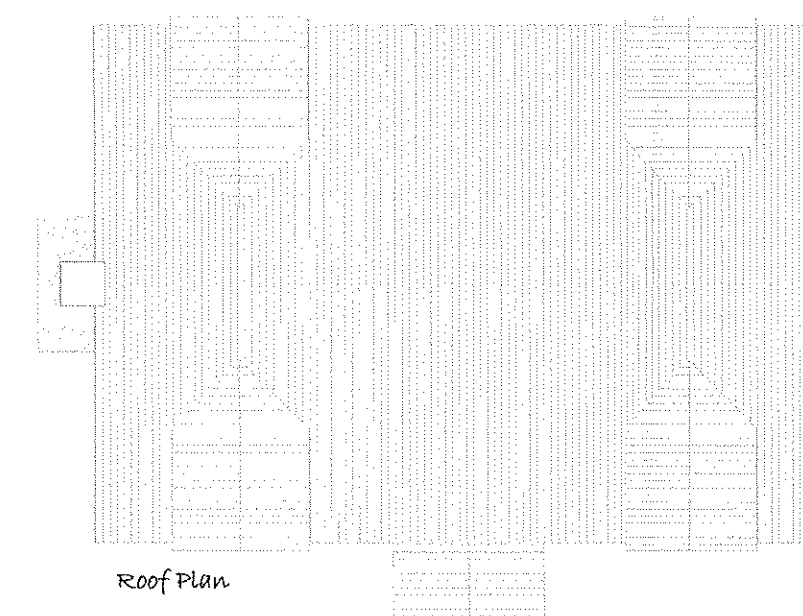

Roof Plan

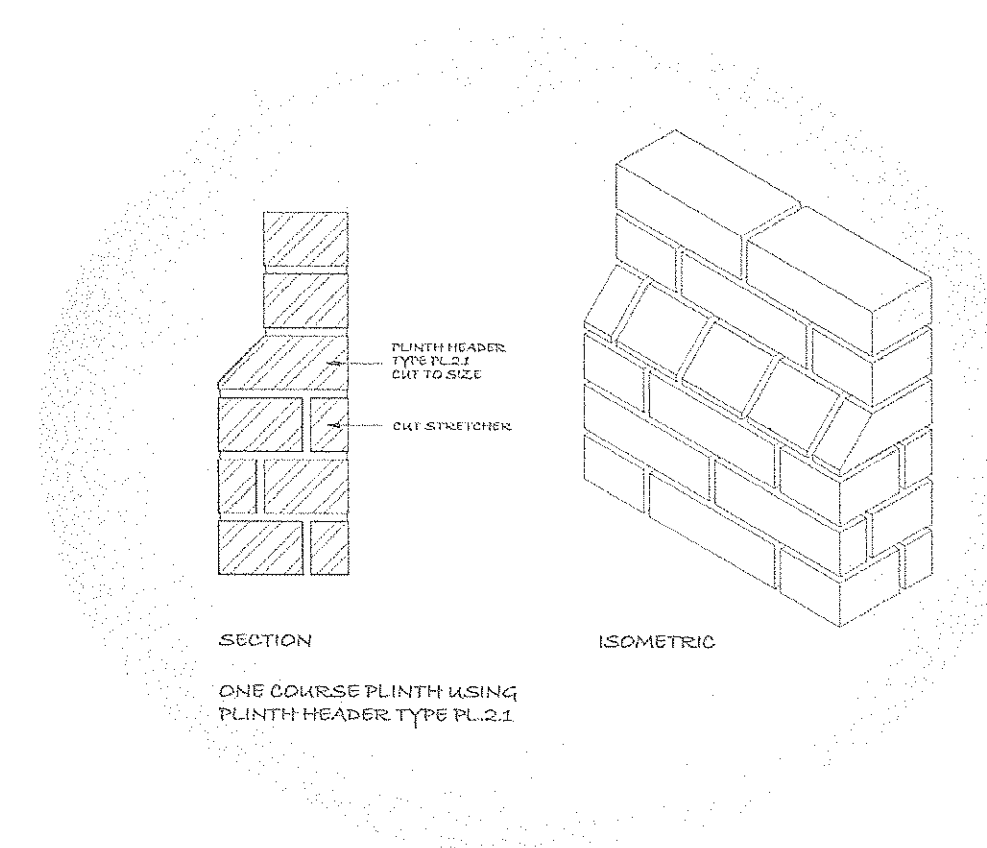

SECTION
ONE COURSE PLINTH USING
PLINTH HEADER TYPE PL.2.1
DAY STONE COURSE

ISOMETRIC

NEW RESIDENTIAL PROPERTY WITHIN THE GROUNDS OF "TUDOR LODGE" HIGH STREET
CWMGRACH NEATH FOR MR K DOHERTY

GENERAL ARRANGEMENT
DRAWING - PLOT 2
SCALE - 1:50 1:100
DATE - OCTOBER 2006

Proposed FLOOR PLANS PLOT 2