


This is for illustration only and is not intended to be representative of final colour scheme
Actual external colours are to be to the satisfaction of the Local Authority Planning Department




FRONT ELEVATION AS PROPOSED
SCALE 1:100

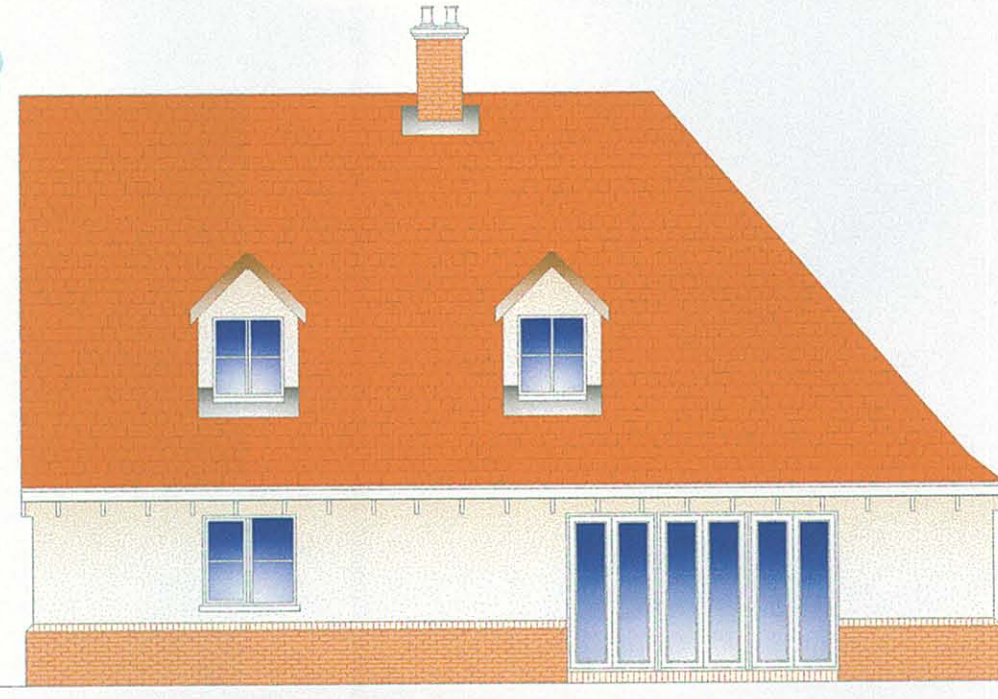

SIDE ELEVATION AS PROPOSED
SCALE 1:100




REAR ELEVATION AS PROPOSED
SCALE 1:100

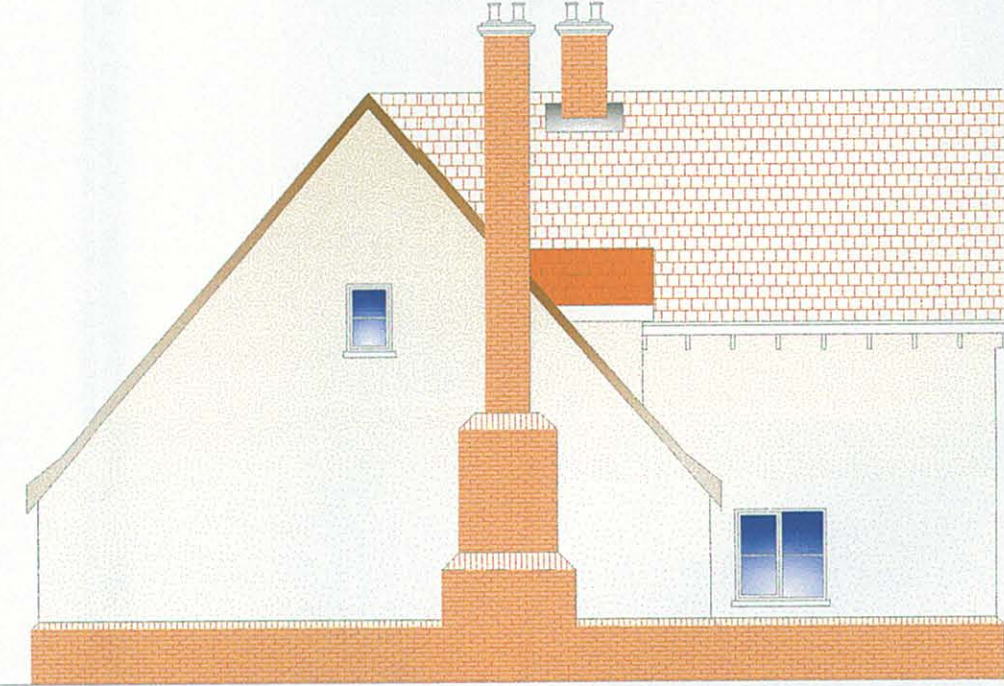


SIDE ELEVATION AS PROPOSED
SCALE 1:100


EXTERNAL FINISHES AS PROPOSED
Decorative roof pantiles
Smooth rendered external finish
Facing brickwork to plinth
UPVC downpipes & gutters
Timber fascia / bargeboarding
Double glazed timber windows
All colours to be agreed with the
Local Authority Planning Department

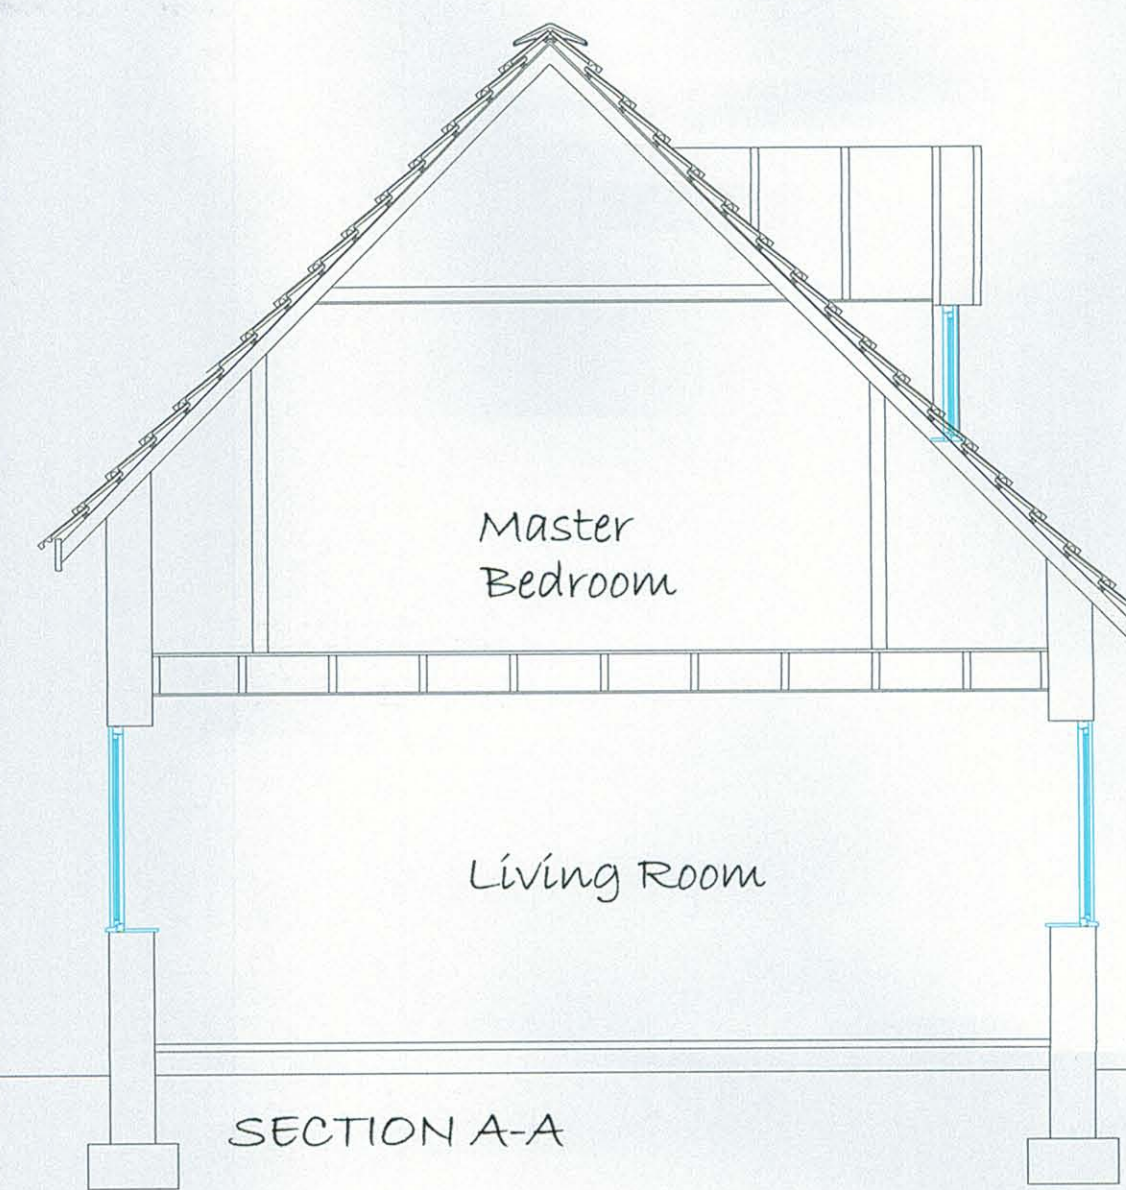

SECTION A-A

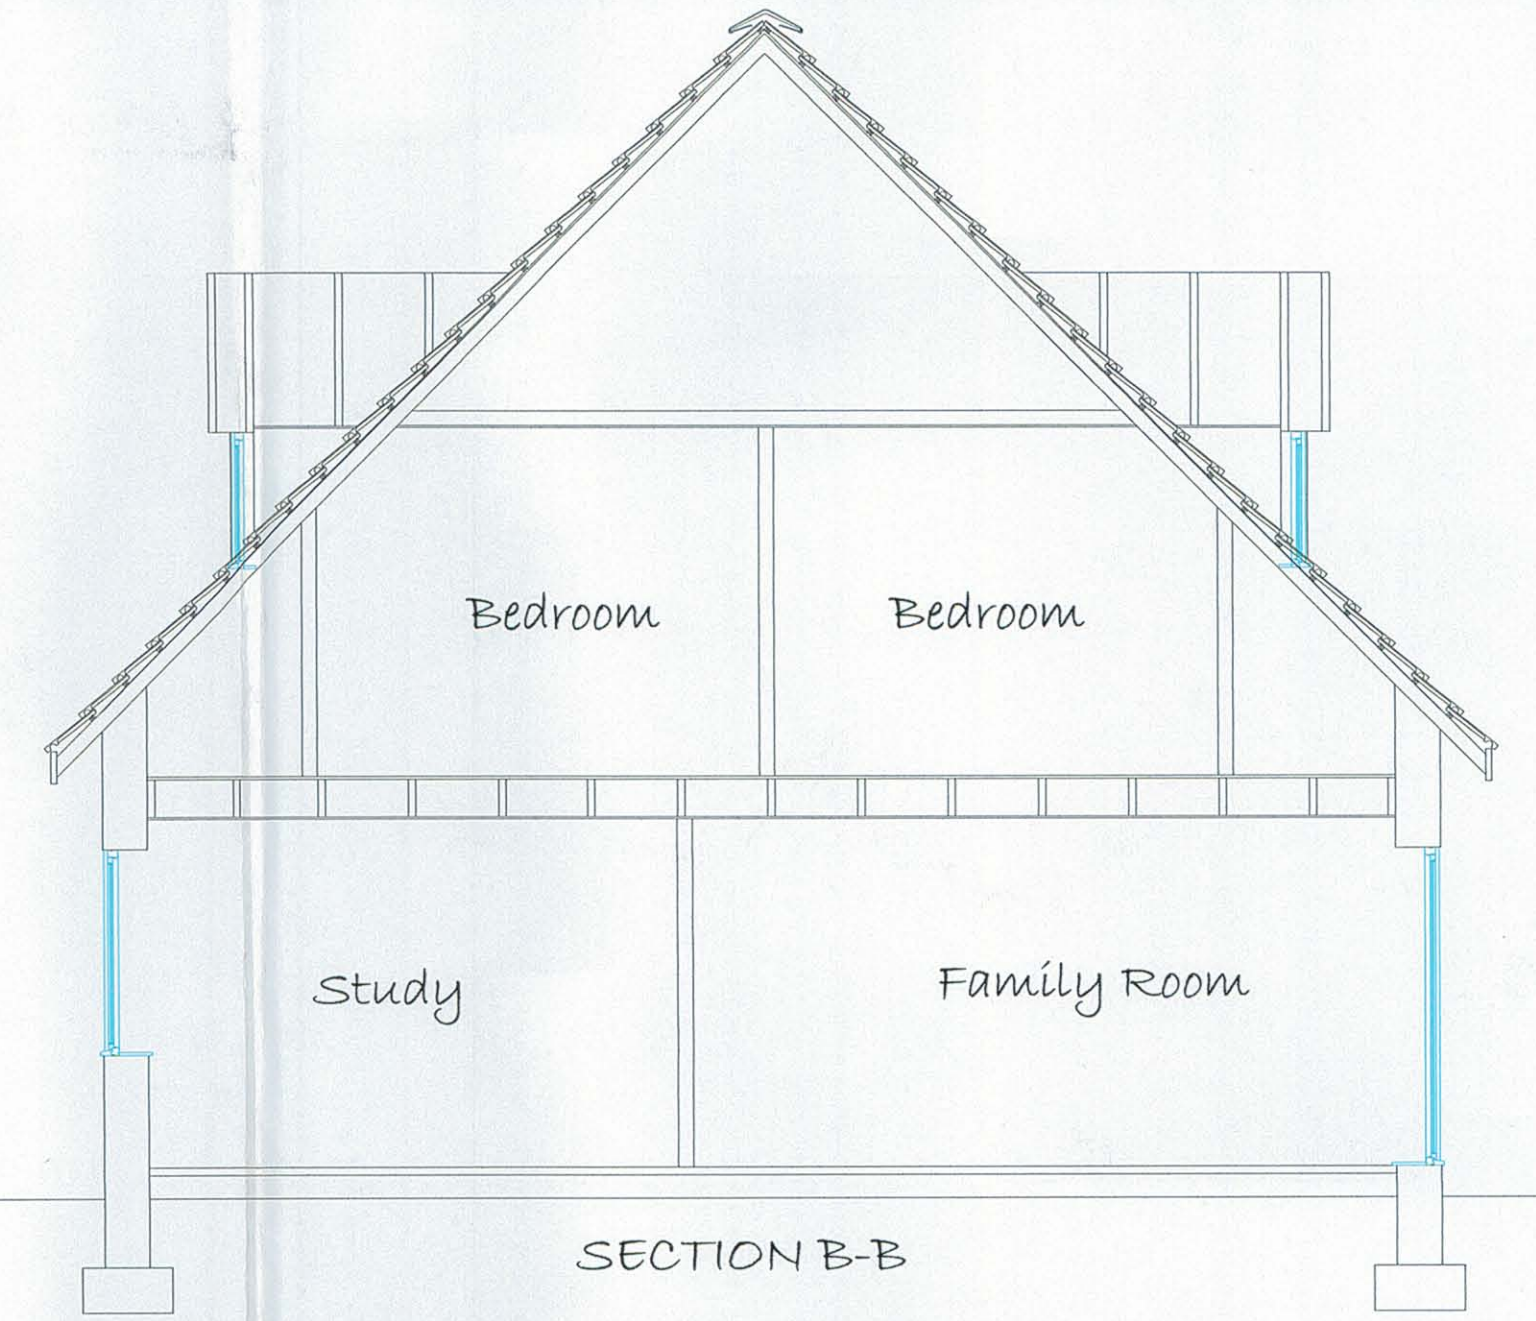


SECTION B-B

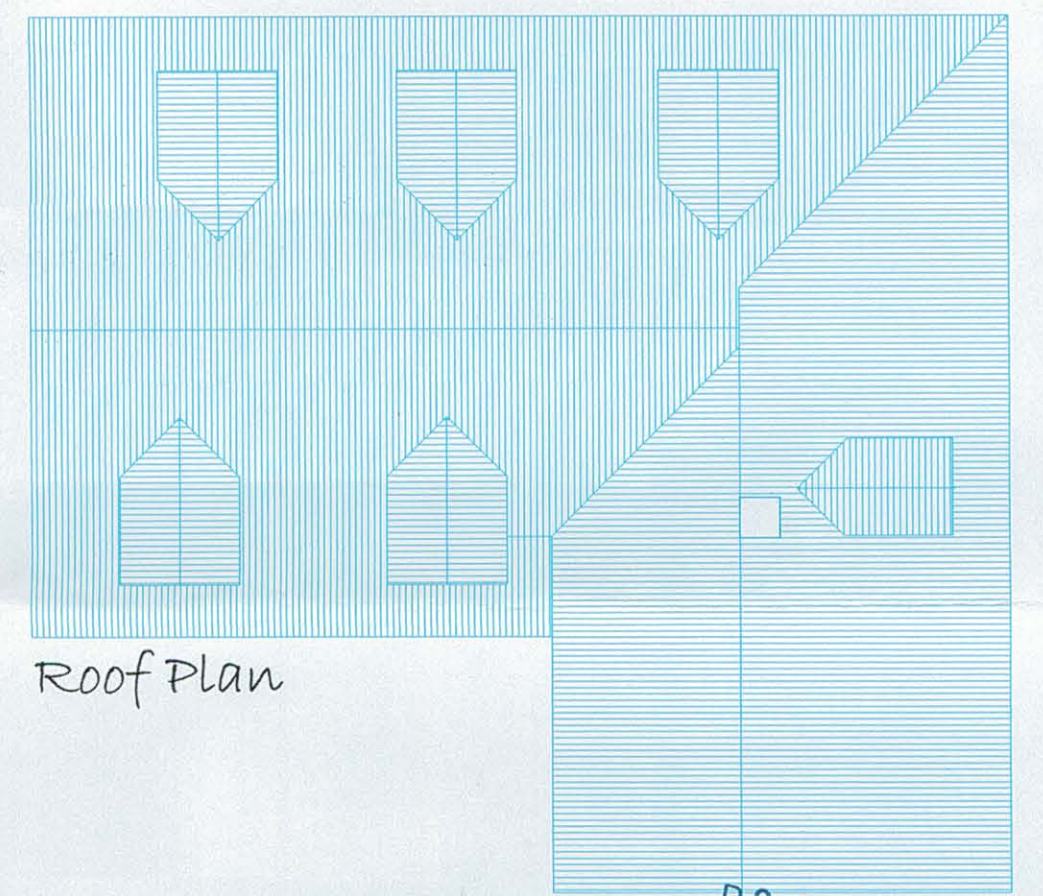


Roof Plan

P06/1501

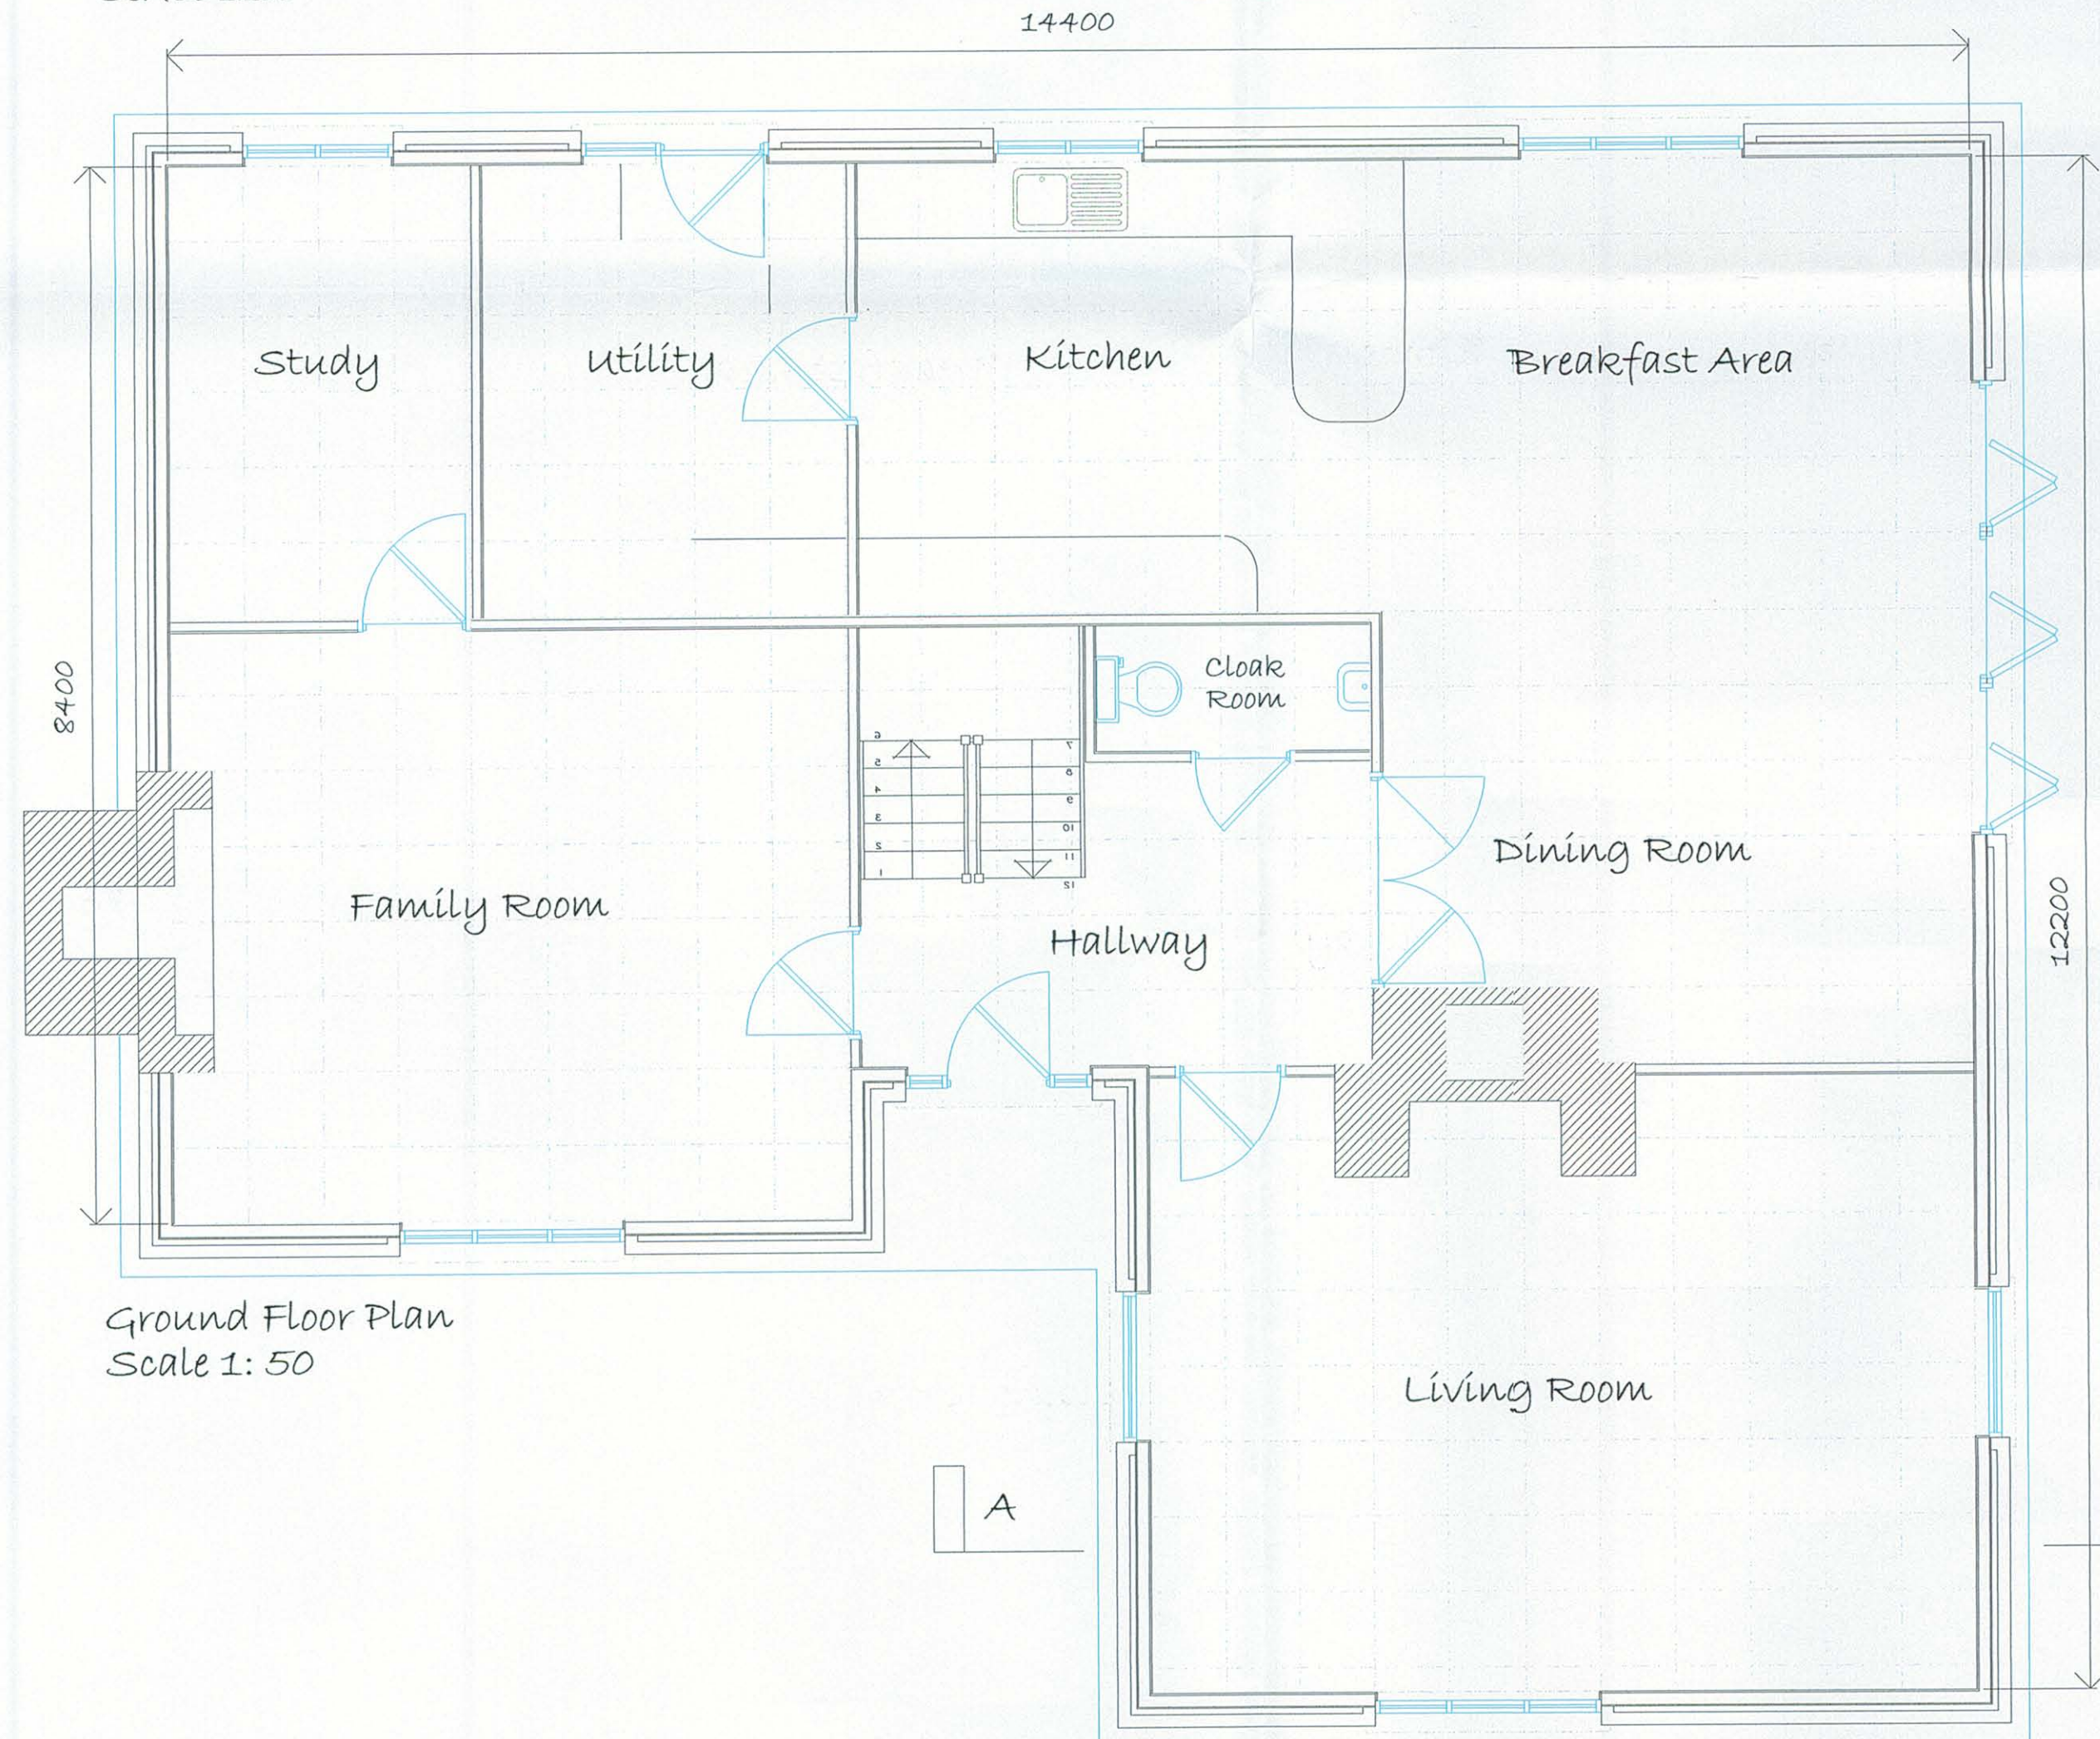


Ground Floor Plan
Scale 1: 50

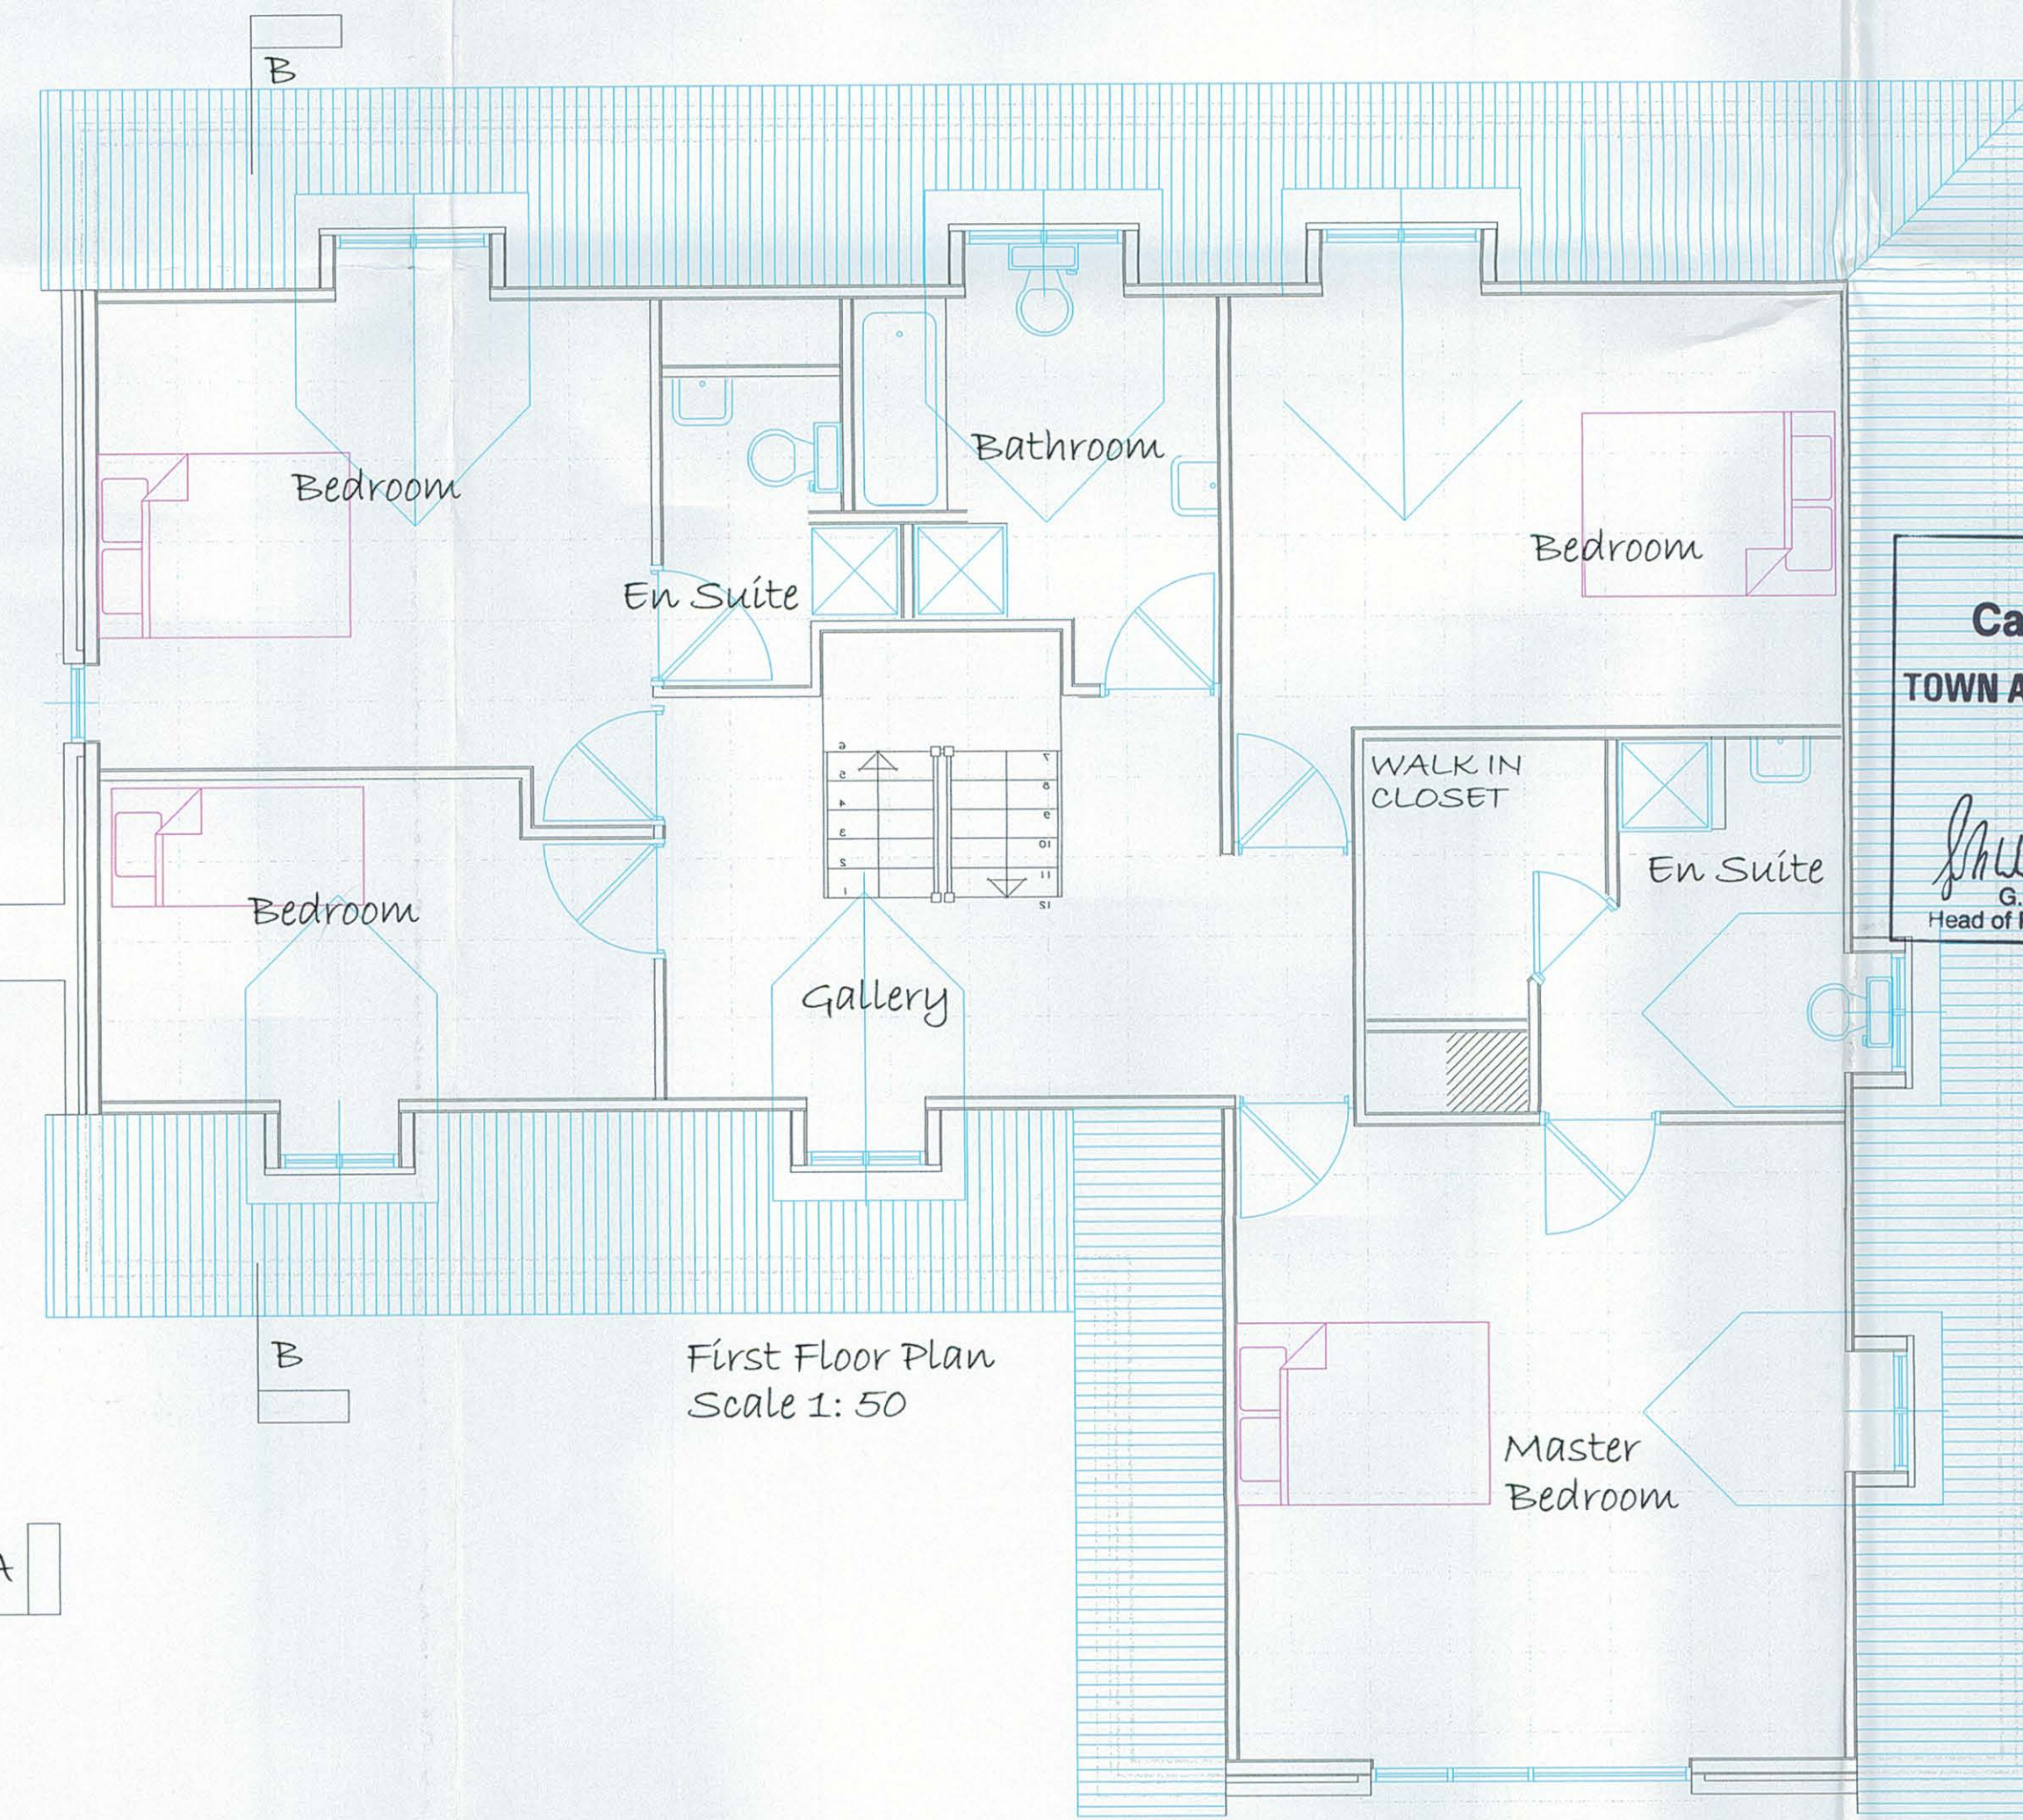

First Floor Plan
Scale 1: 50

Neath Port Talbot
Castell - Nedd Port Talbot
TOWN AND COUNTRY PLANNING ACT 1990
APPROVED
G. WHITE
Head of Planning
Date 09 JAN 2007

PLANS GENERAL PLAN
PATH APPLICATION DOCUMENTS - DC/
PLANS - DC/
GENERAL PLAN GP

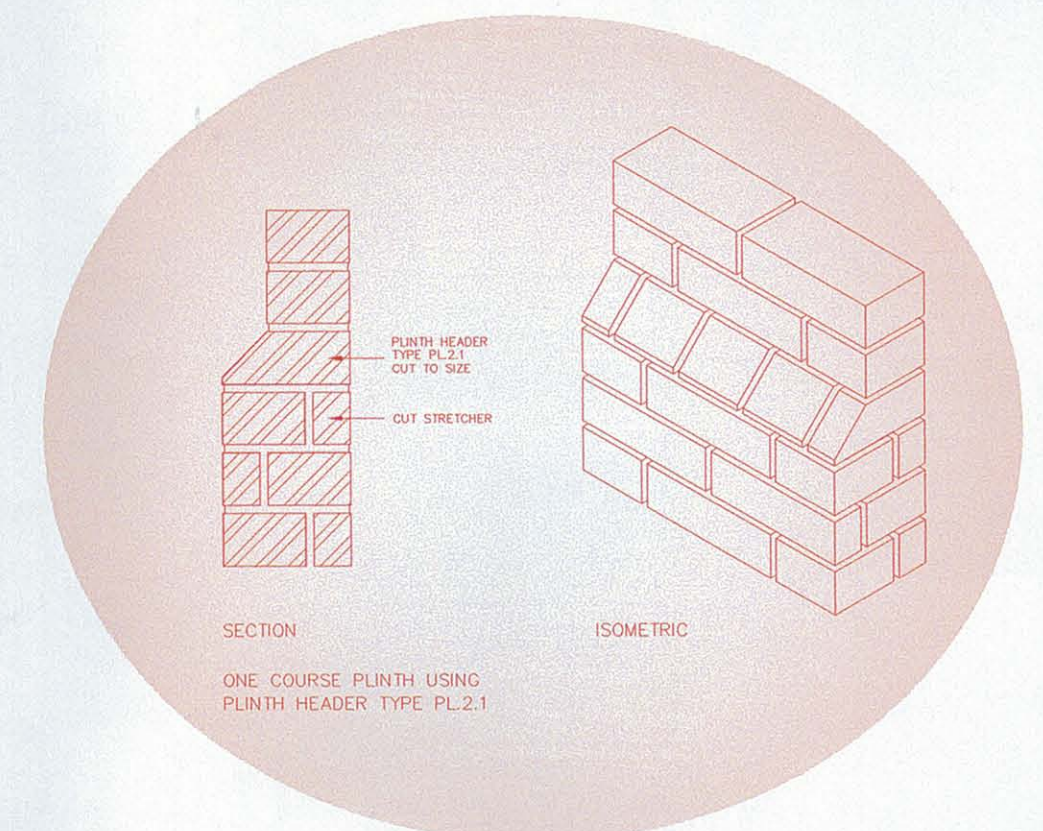

SECTION
ONE COURSE PLINTH USING
PLINTH HEADER TYPE PL2.1

ISOMETRIC

NEW RESIDENTIAL PROPERTY WITHIN THE GROUNDS OF "TUDOR LODGE" HIGH STREET
CWMGRACH NEATH FOR MR K DOHERTY

GENERAL ARRANGEMENT
DRAWING - PLOT 1
SCALE - 1:50 1:100
DATE - OCTOBER 2006

PROPOSED FLOOR PLANS PLOT 1