




Note:- This drawing is intended for the purposes indicated only. Do not scale this drawing. Dimensions indicated are approximate and should be checked on site. Any errors or discrepancies to be reported as soon as they are discovered.

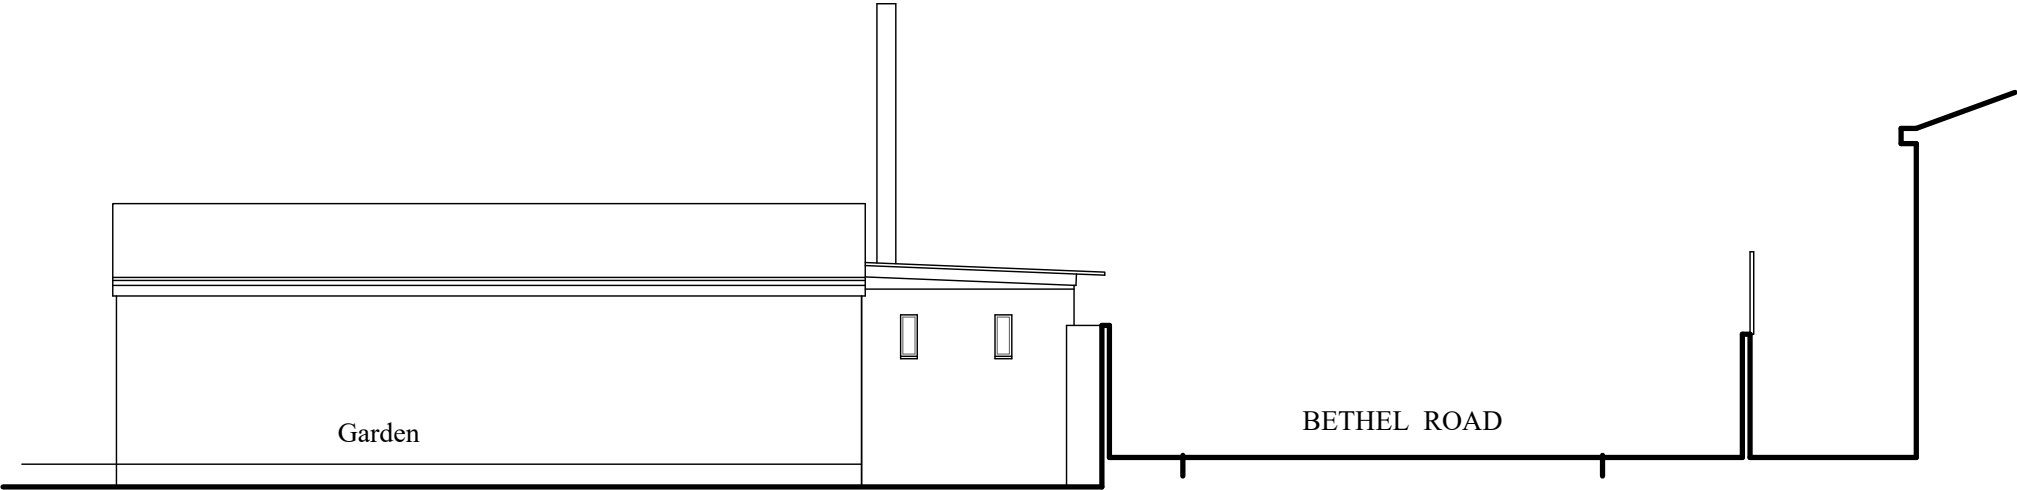

Side Elevation

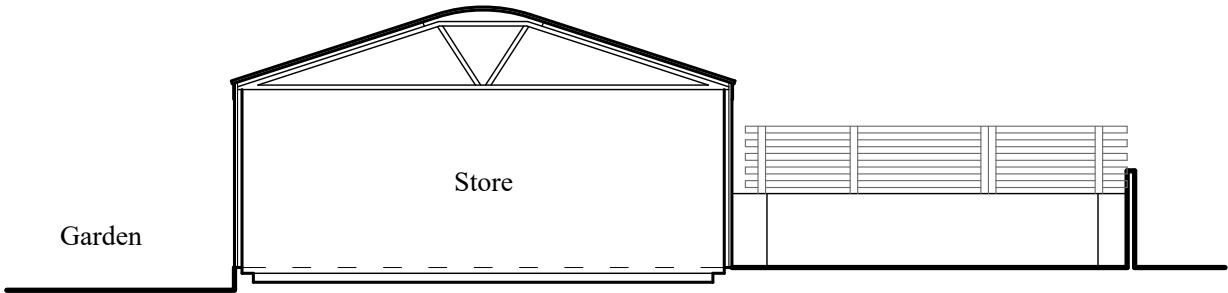

Section

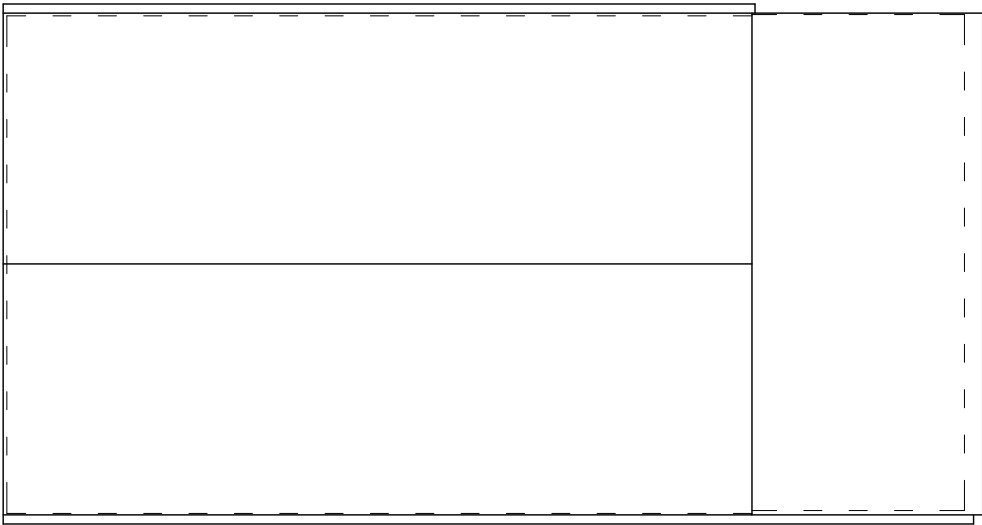

Roof Plan

	Existing Elevations and Section Scale 1:100
--	---