



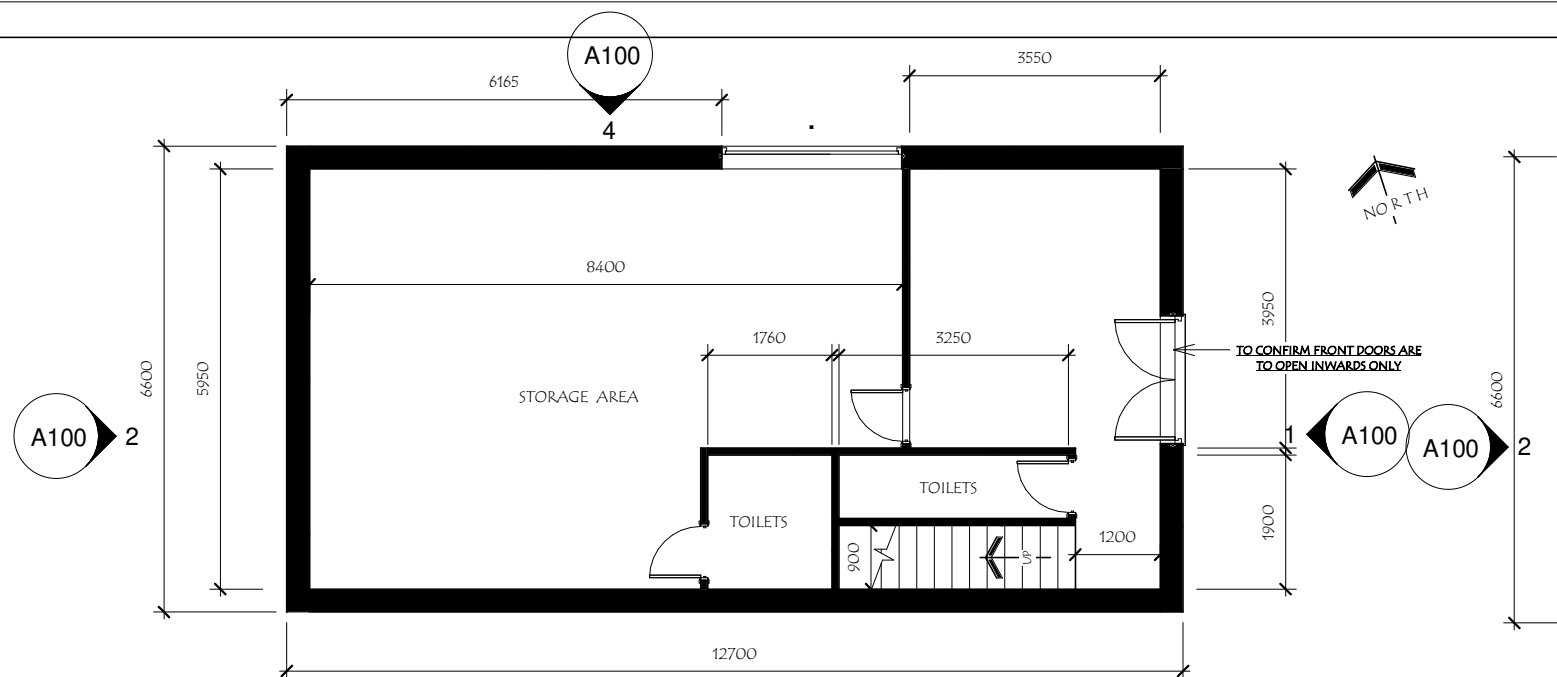


Ground Floor

1 : 100

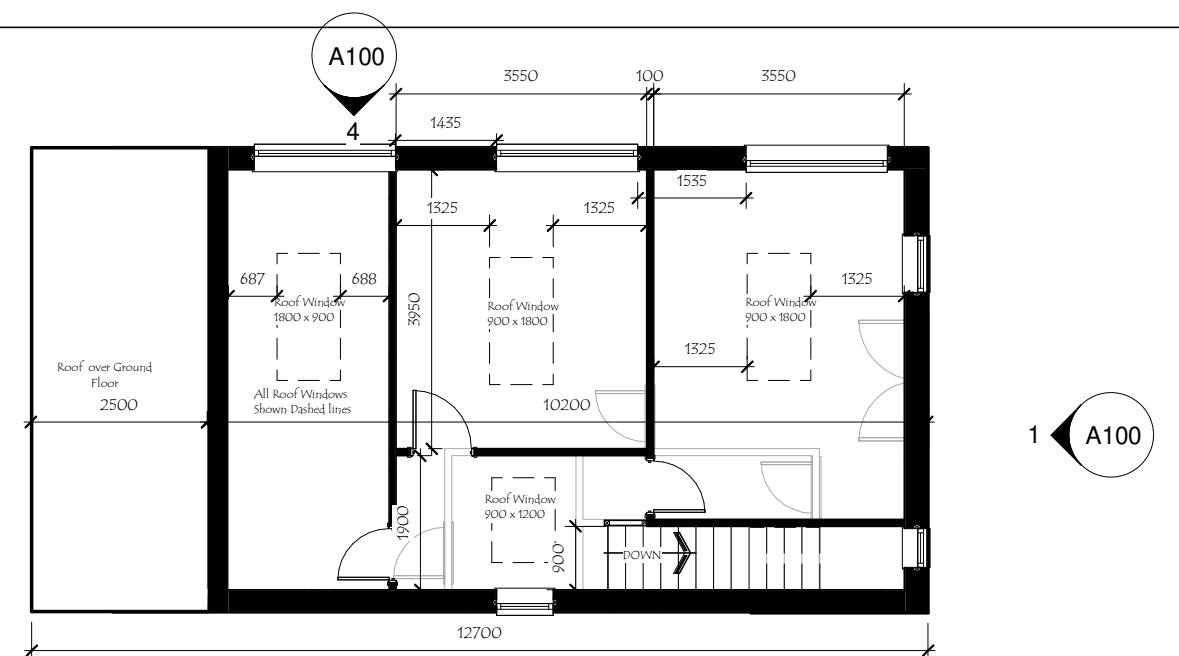


First Floor


1 : 100

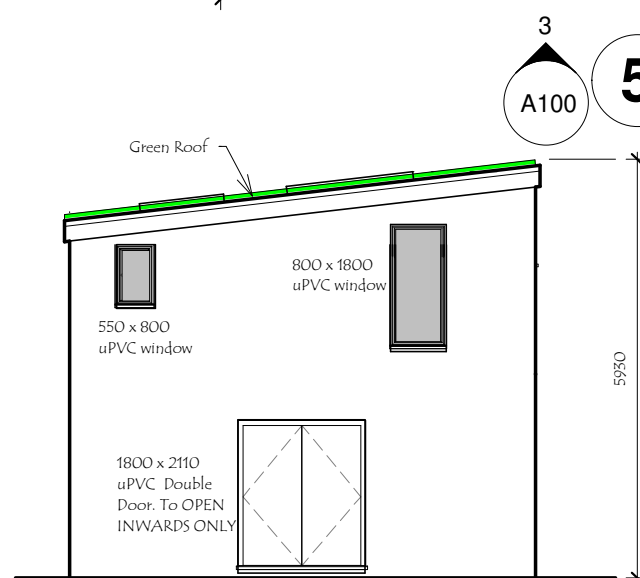


1 East
1 : 100

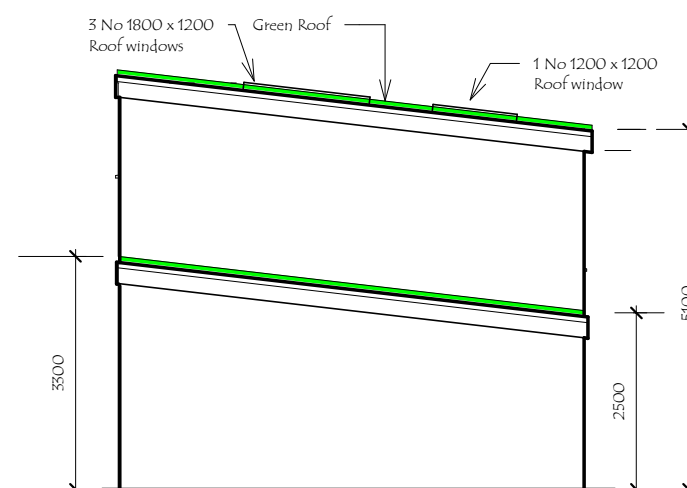

2 West
1 : 100

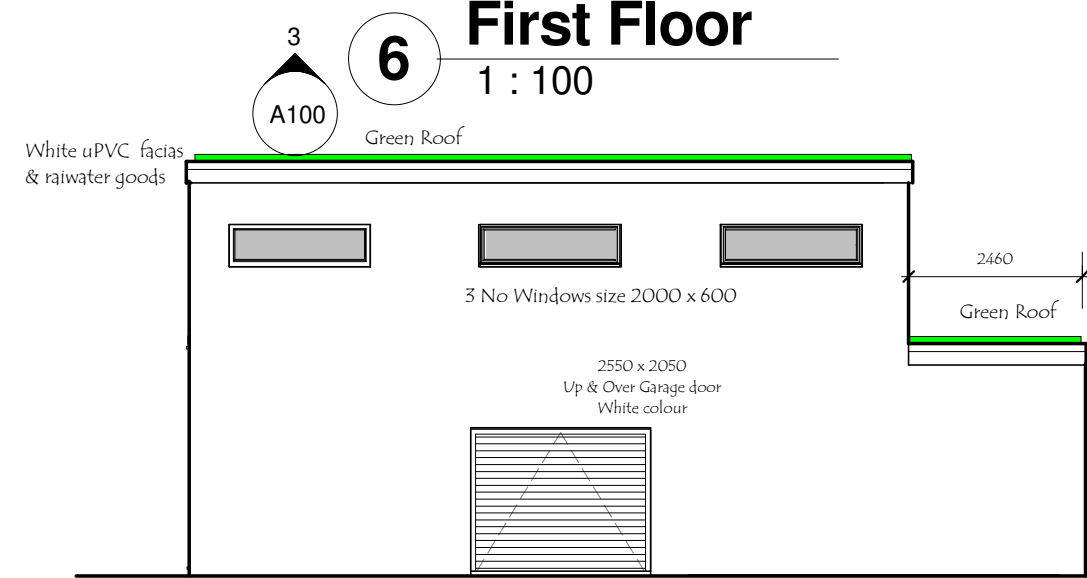

4 North
1 : 100

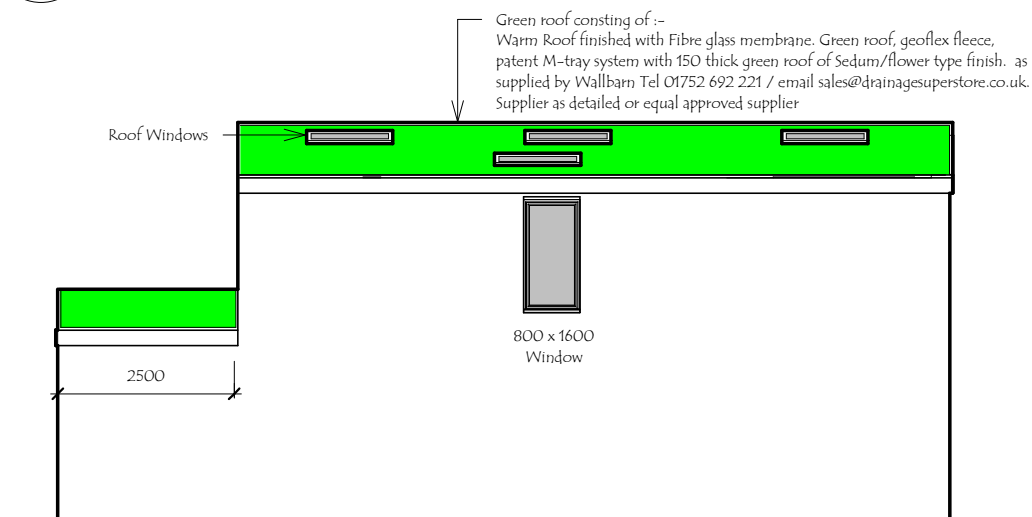

3 South
1 : 100

Rev B Two storey section cut back 2.5m from West Elevation end wall

DG 04 08 2020

Rev A Ground Floor Garage door moved to more central position on North Elevation

DG 04 08 2020

PROPOSED GROUND FLOOR ALTERATIONS &
FIRST FLOOR EXTENSION at
2 BETHEL ROAD, RESOLVEN, NEATH

PROPOSED LAYOUT

Date 17 08 20
Drawn PG
Scale 1 : 100

Dwg No
2002 / 4

REV
B