

Responsibility is not accepted for errors made by others in scaling from this drawing. All construction information should be taken from figured dimensions only.

0mm


A3
Original Sheet
Size

Total site area:
365m²

Car Parking:
3 No spaces

BIN STORAGE:

Recycling: 1 x 240L bin
Composting: 1 x 25L bin
Waste: 1 x 240L bin

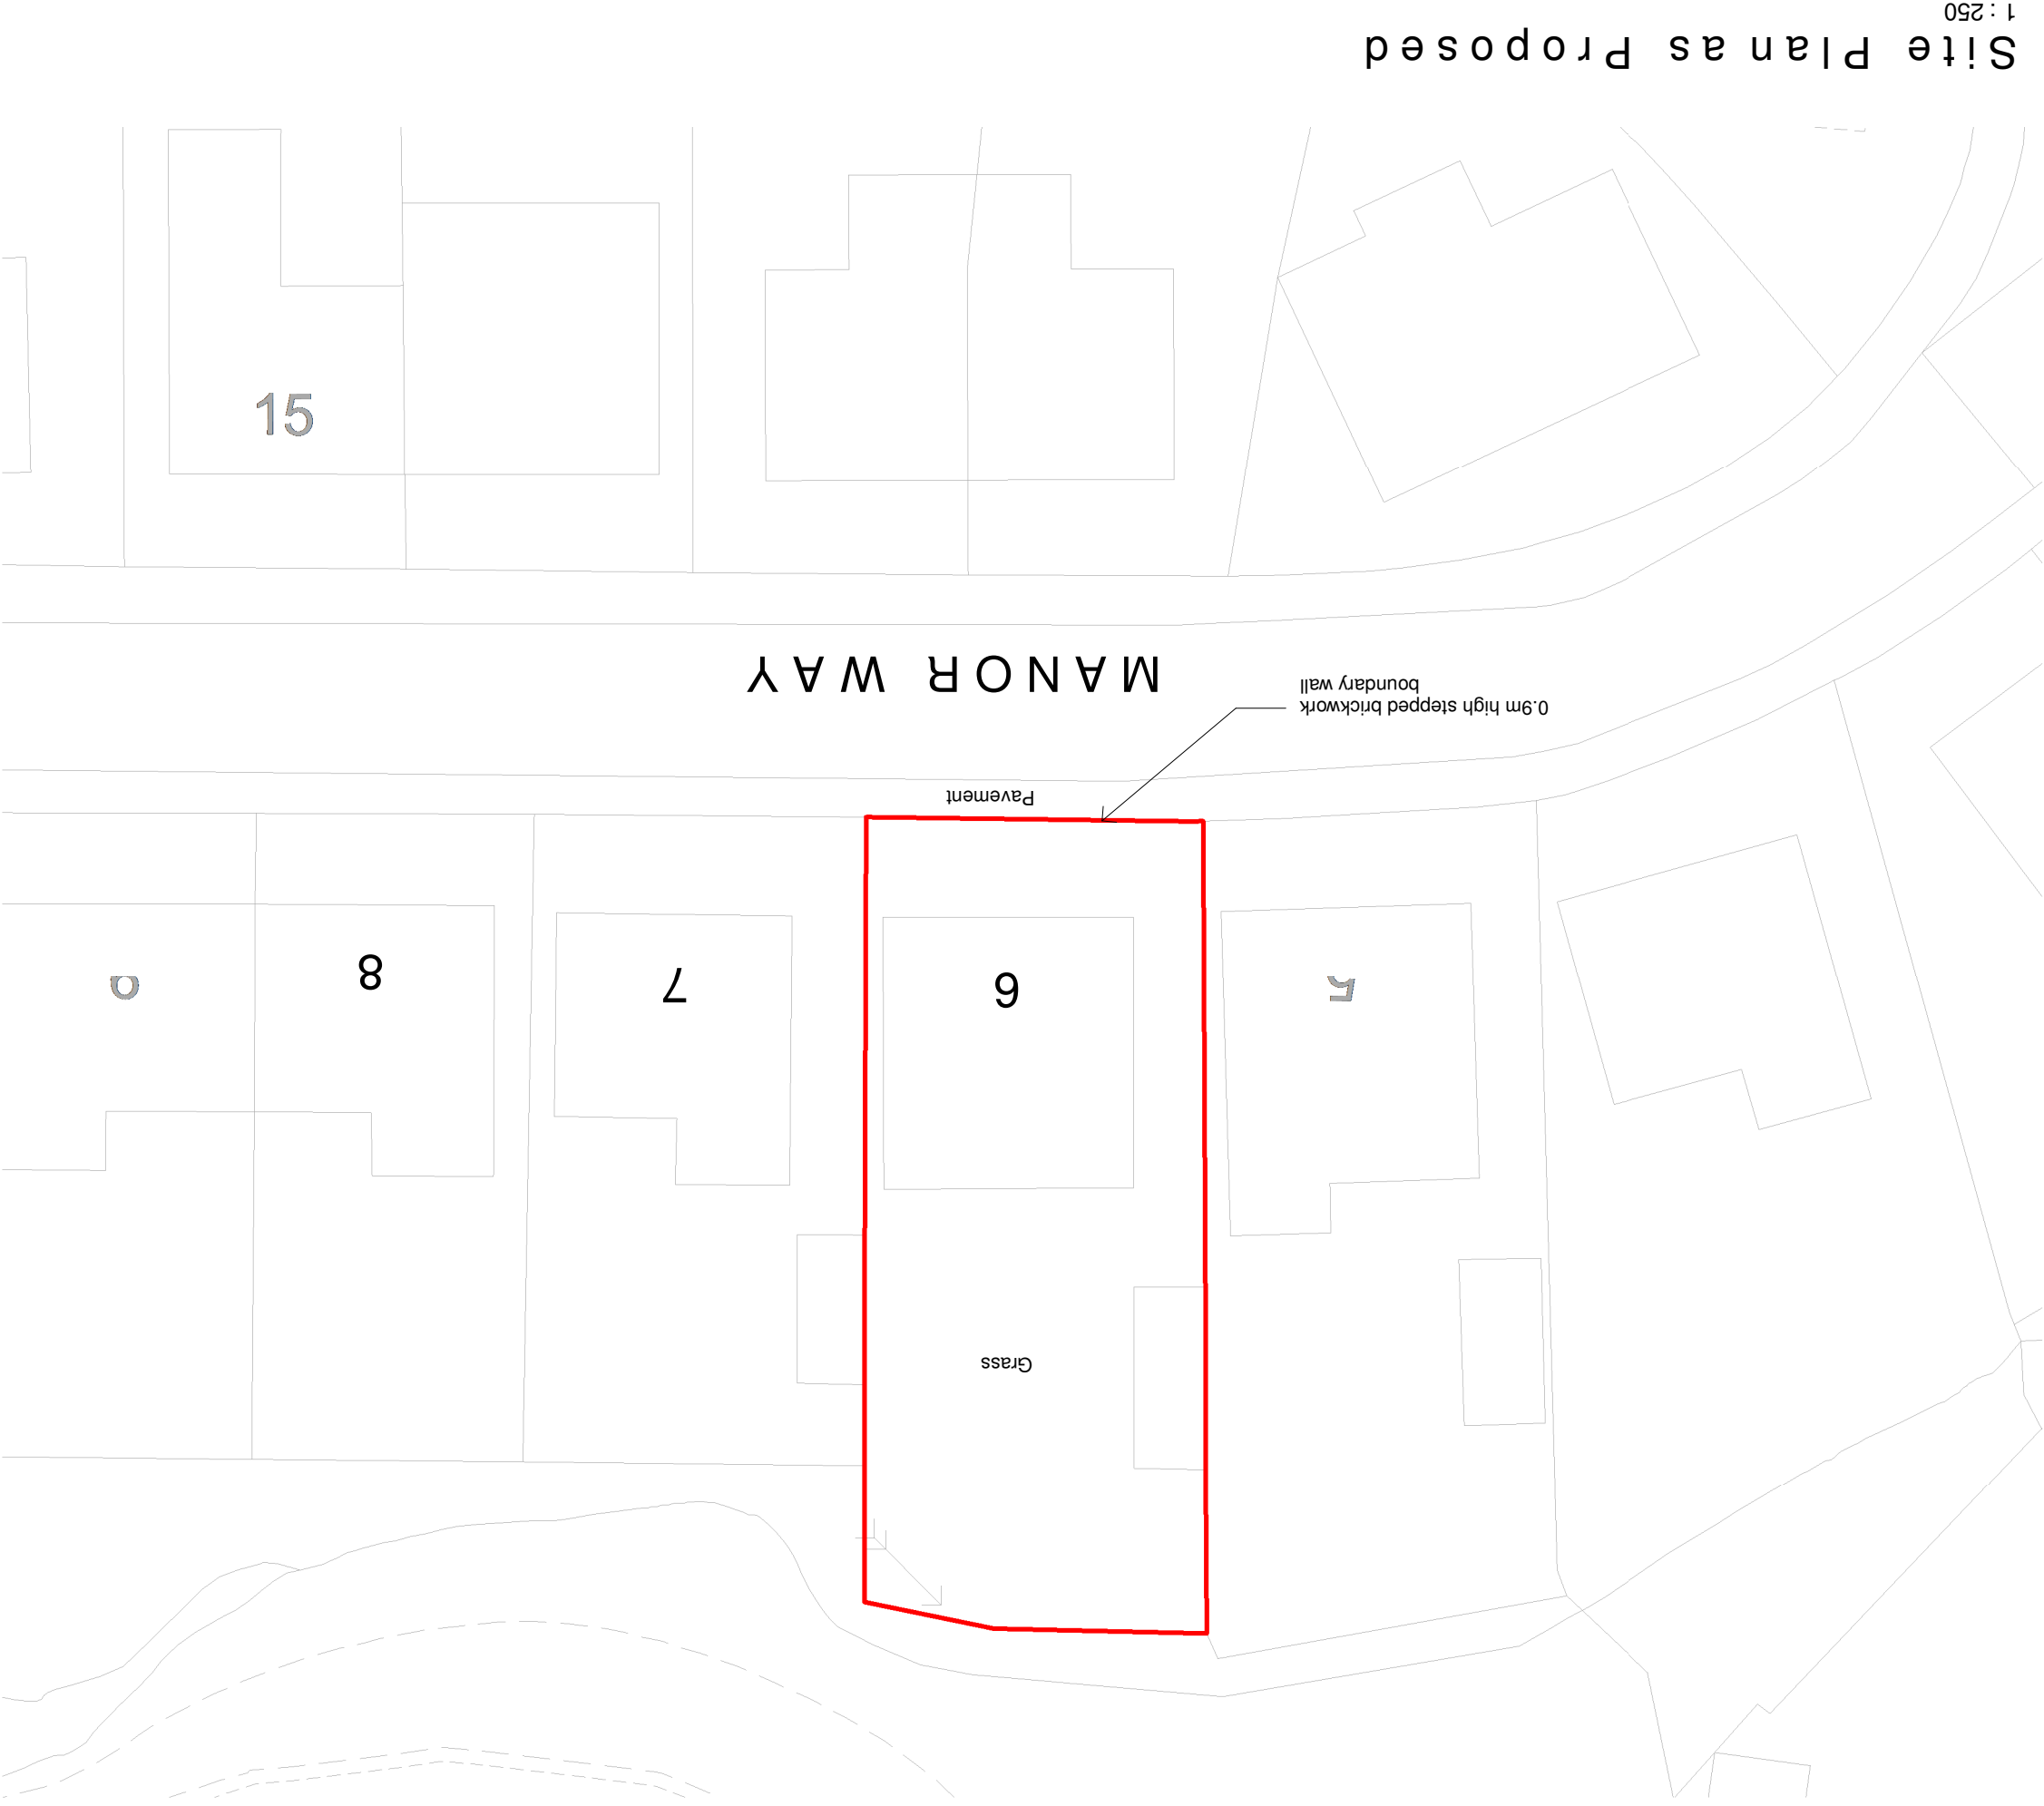

Site Plan as Proposed
1 : 250

date	rev	name	chk	note



Architectural Design - Feasibility - Planning - Building Control - Construction Details - Sustainable Design
Systems House 89 Heol Don Cardiff CF14 2AT
T 02920316857 M 07785582007 info@dlparchitecture.co.uk

PROJECT
Proposed replacement roof structure
following fire damage
6 Manor Way, Neath SA11 2TR

DRAWING TITLE
Site Plan as Proposed

SCALE	DATE	DRAWN BY	CHECKED BY
1 : 250	11/09/20	PL	DA
DRAWING NUMBER	REVISION		
P682	L_002		

11/09/2020 16:22:55

Superseded