




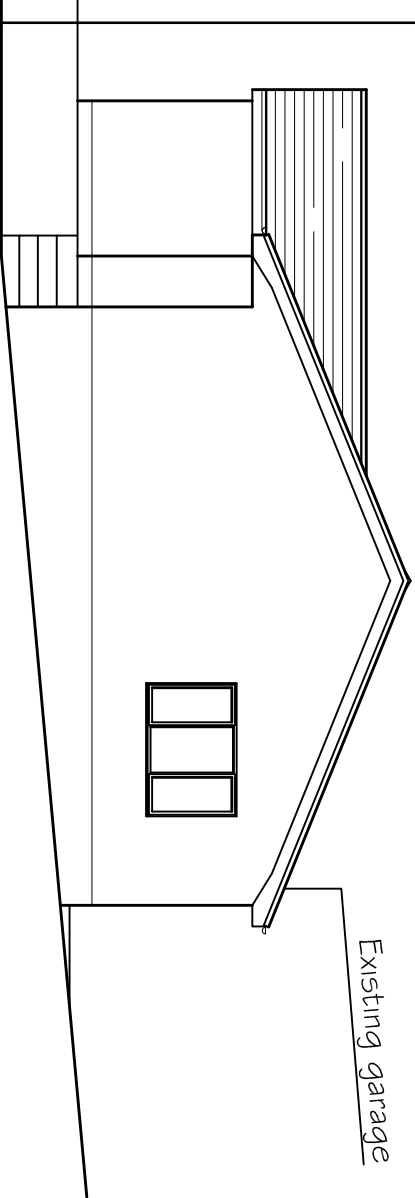


Side elevation
Existing

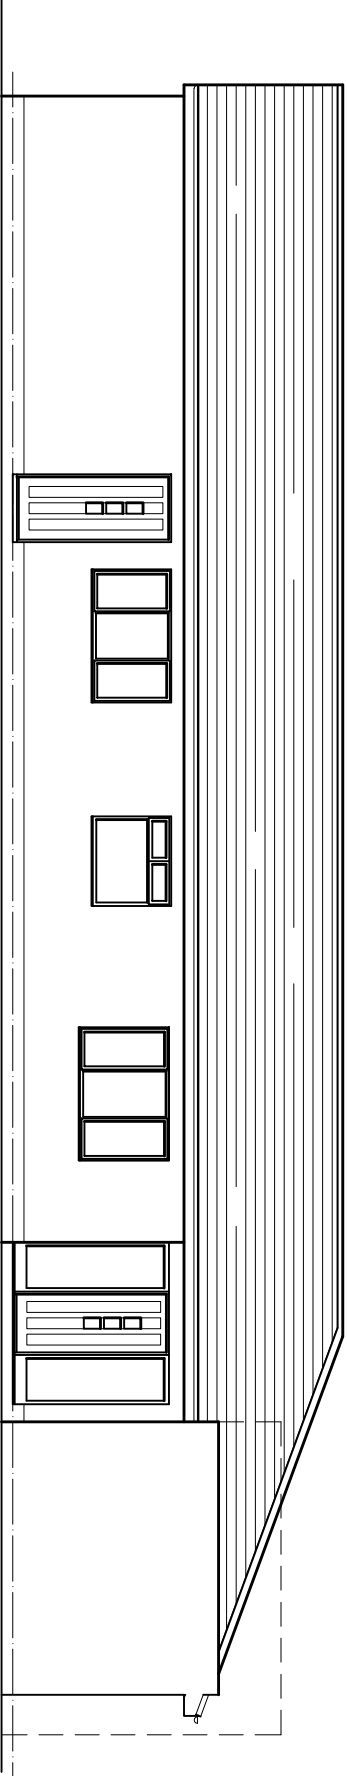


Front elevation
Existing

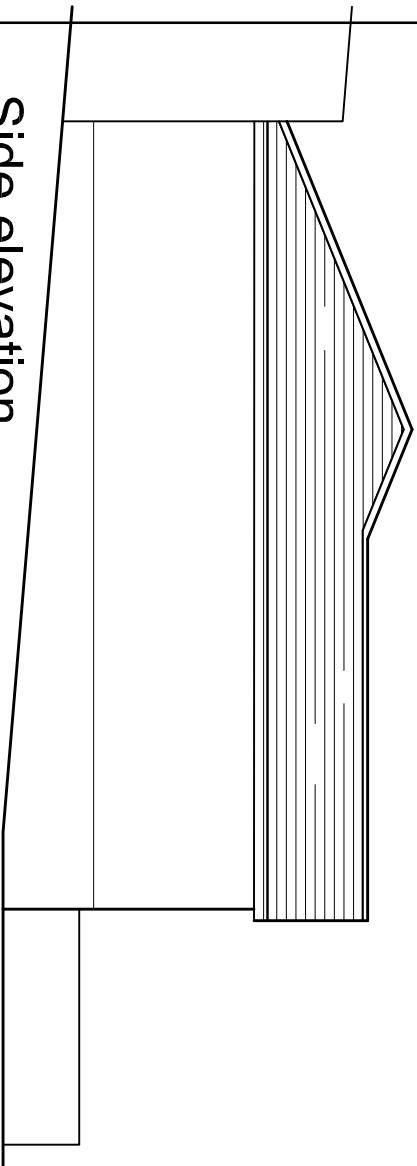

Side elevation
Existing

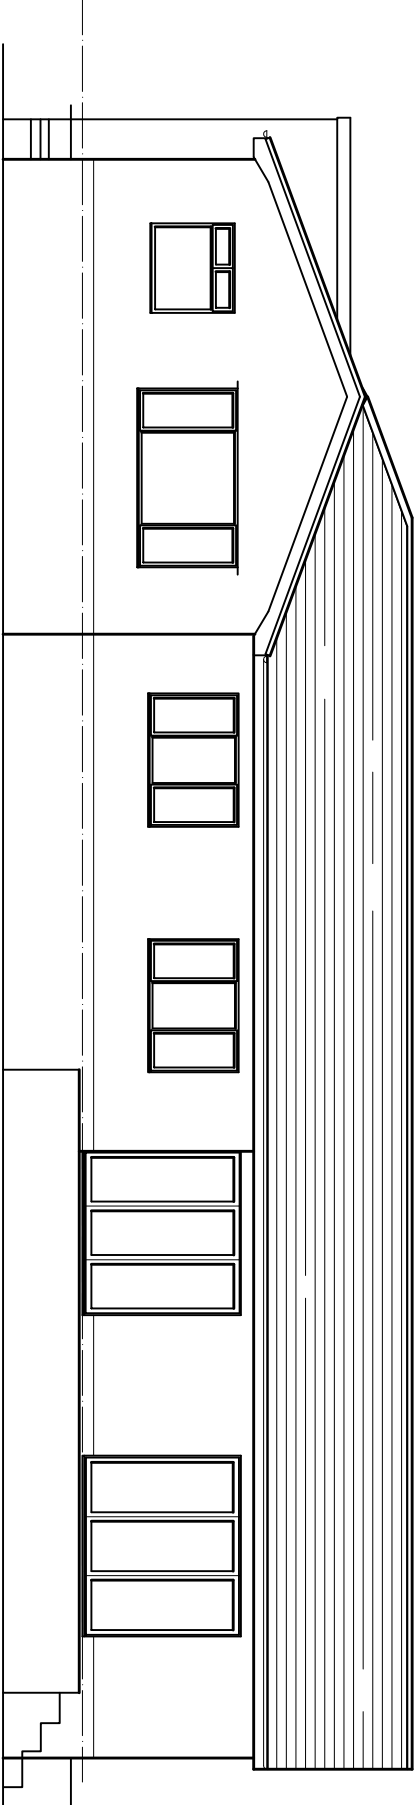

Rear elevation
Existing

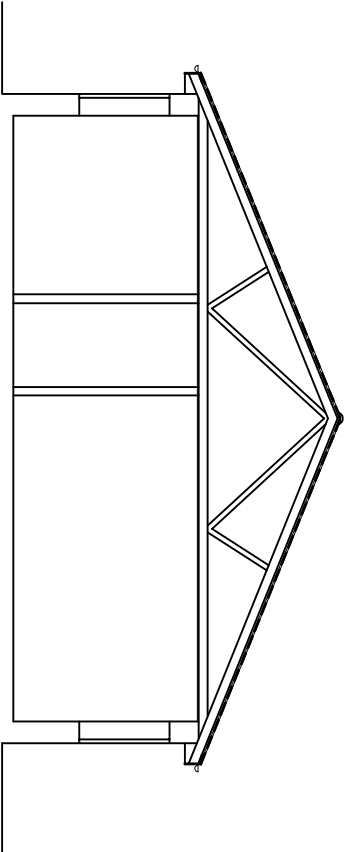

Cross Section
Existing

Scale 1:100 at A3

