



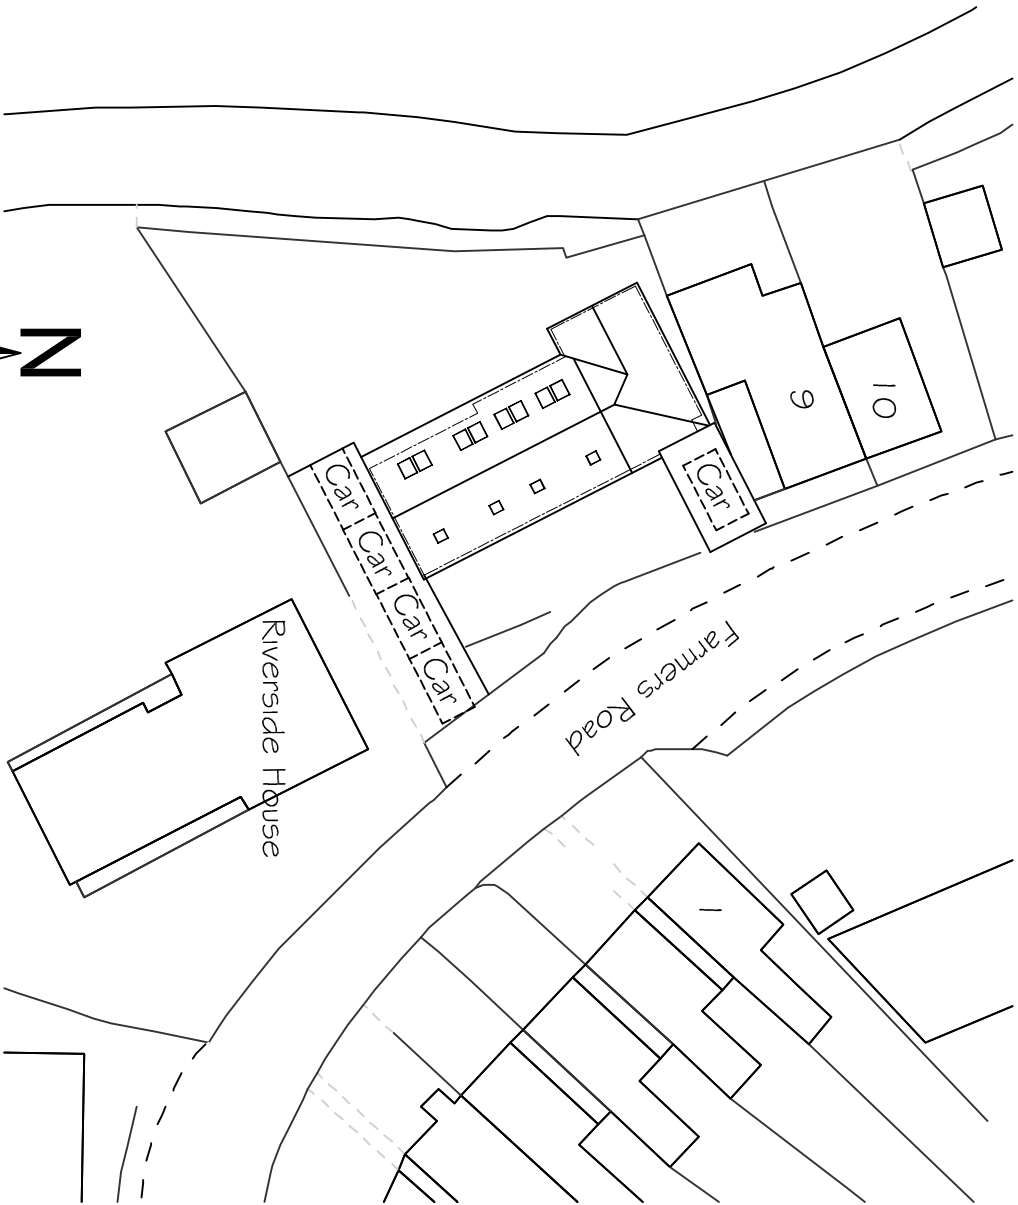

Block Plan
Scale 1:500

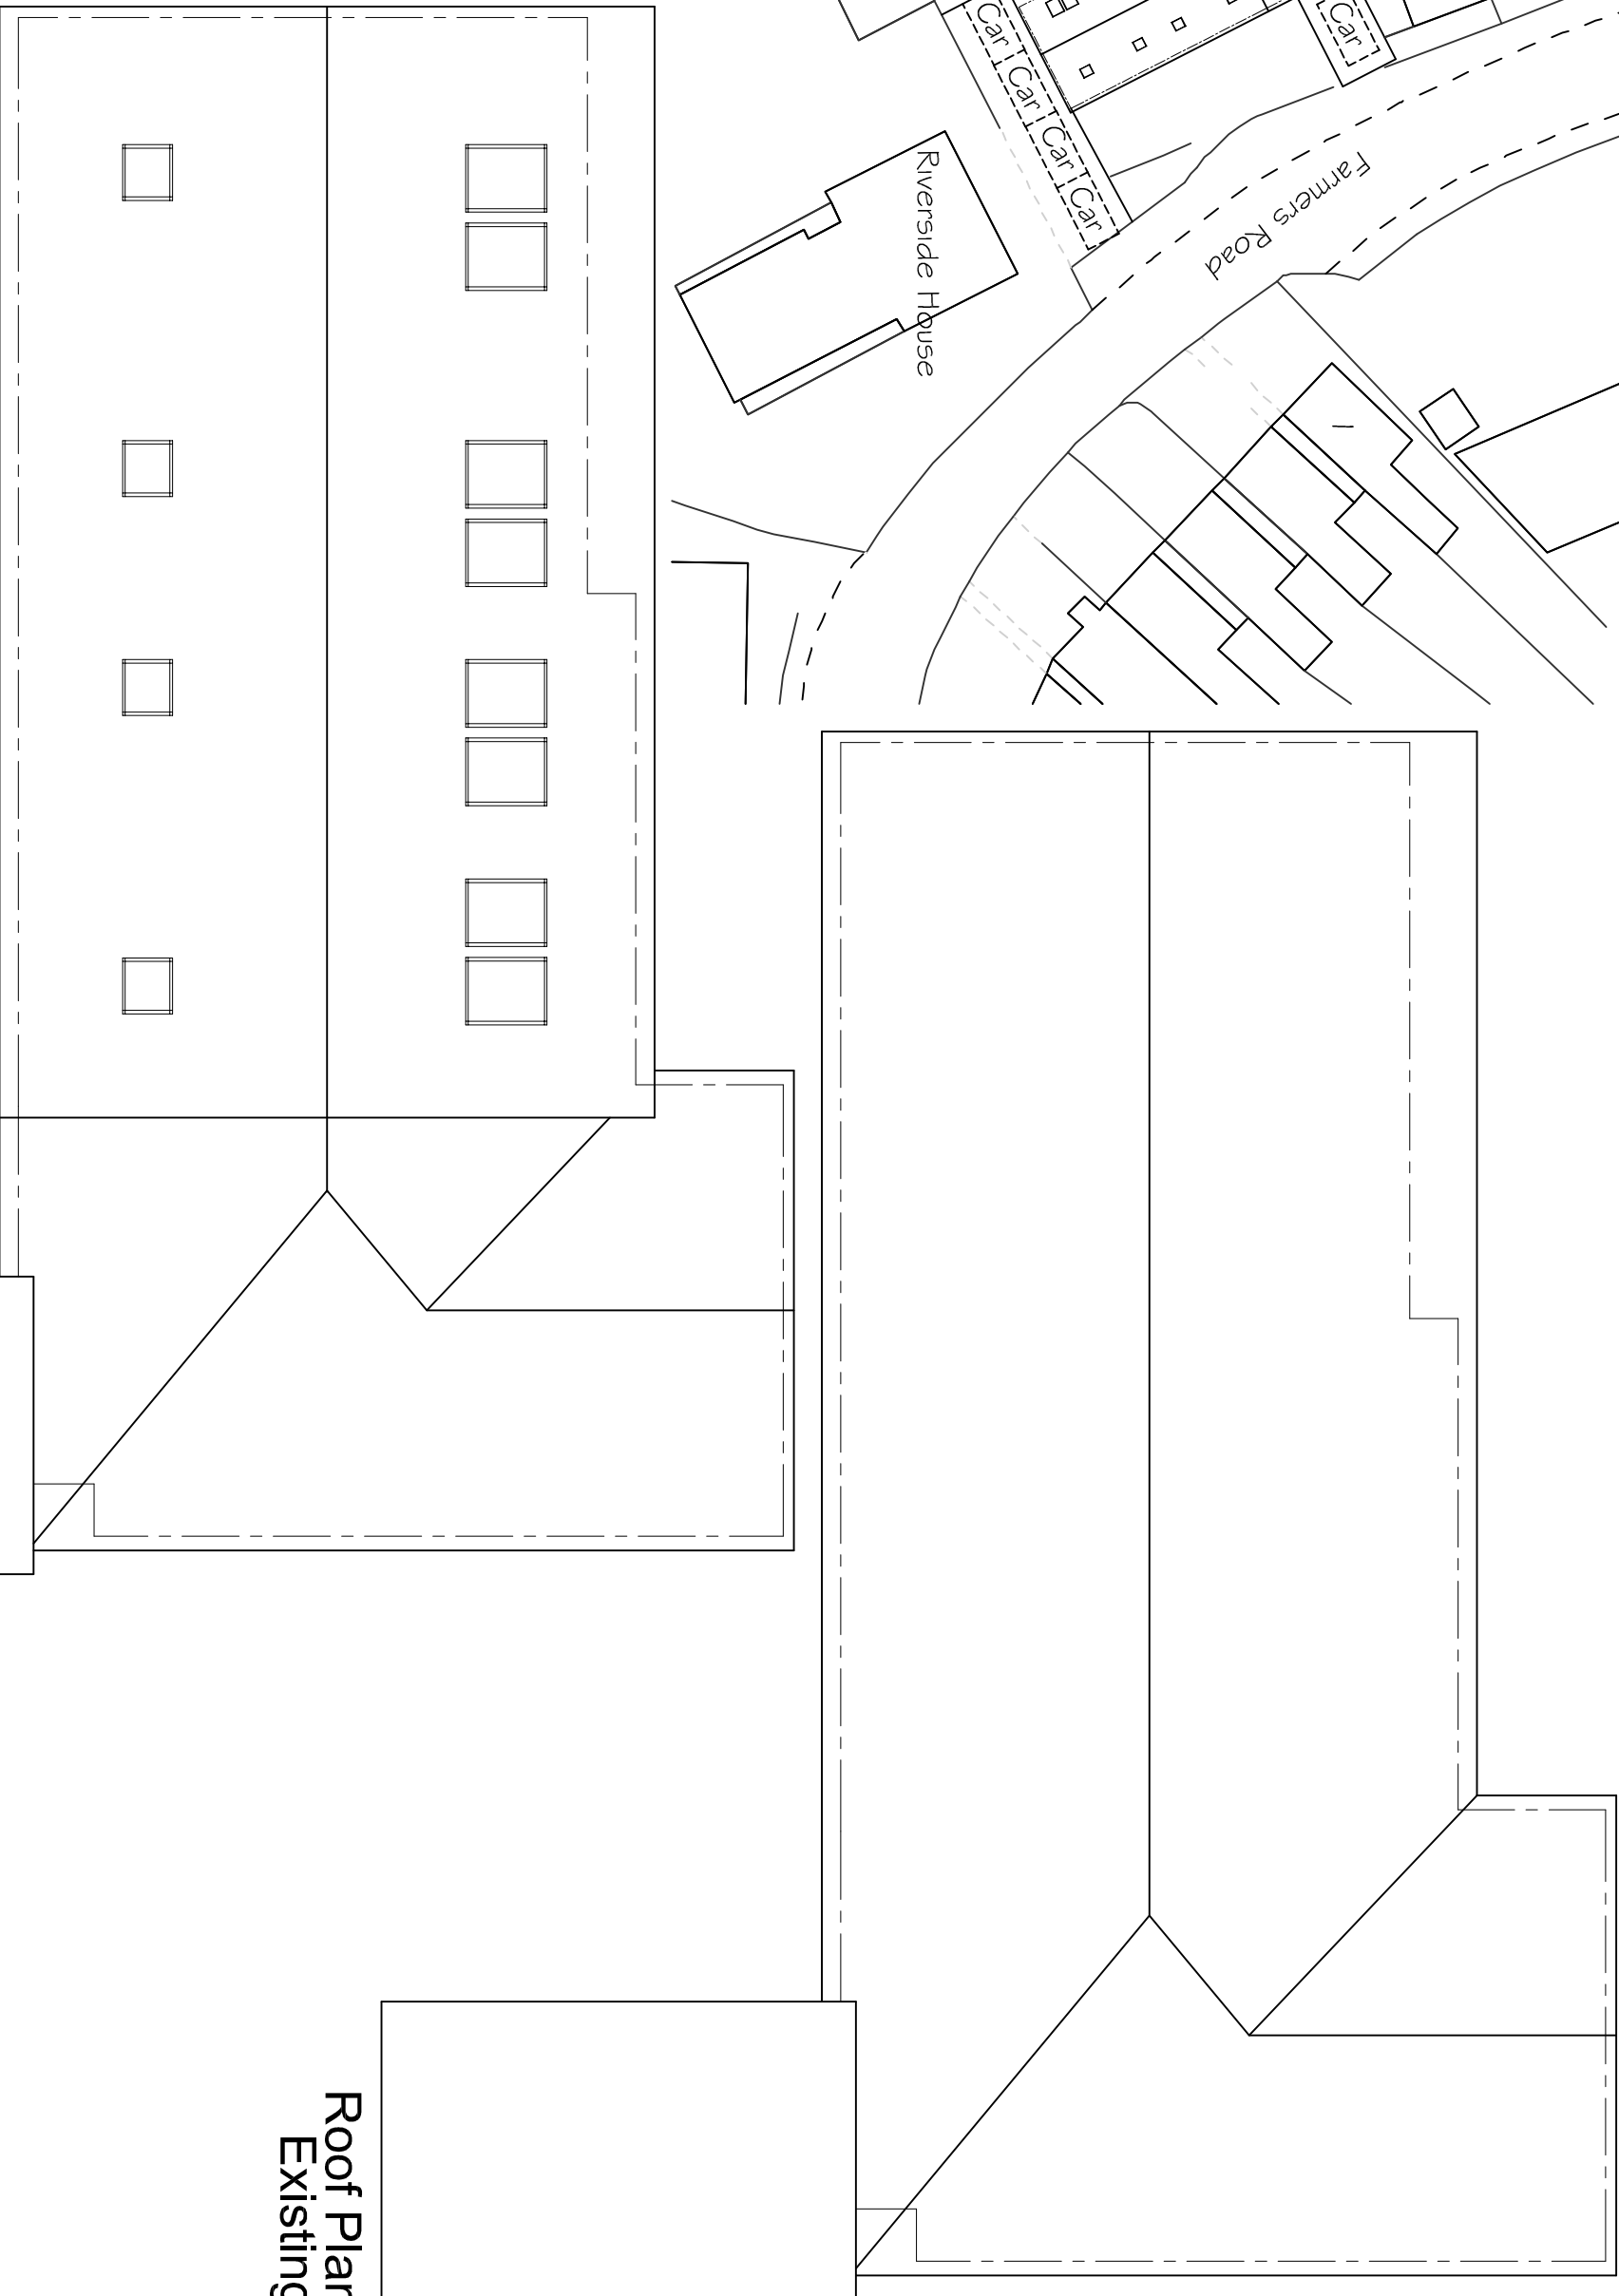

Roof Plan
Existing

Roof Plan
Proposed

Garage unchanged



Scale 1:100