
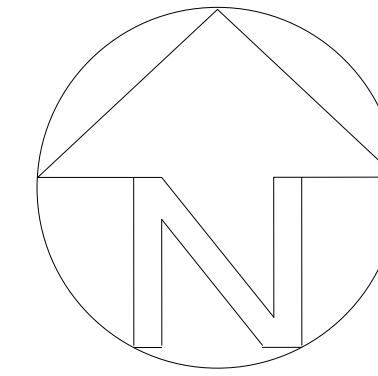


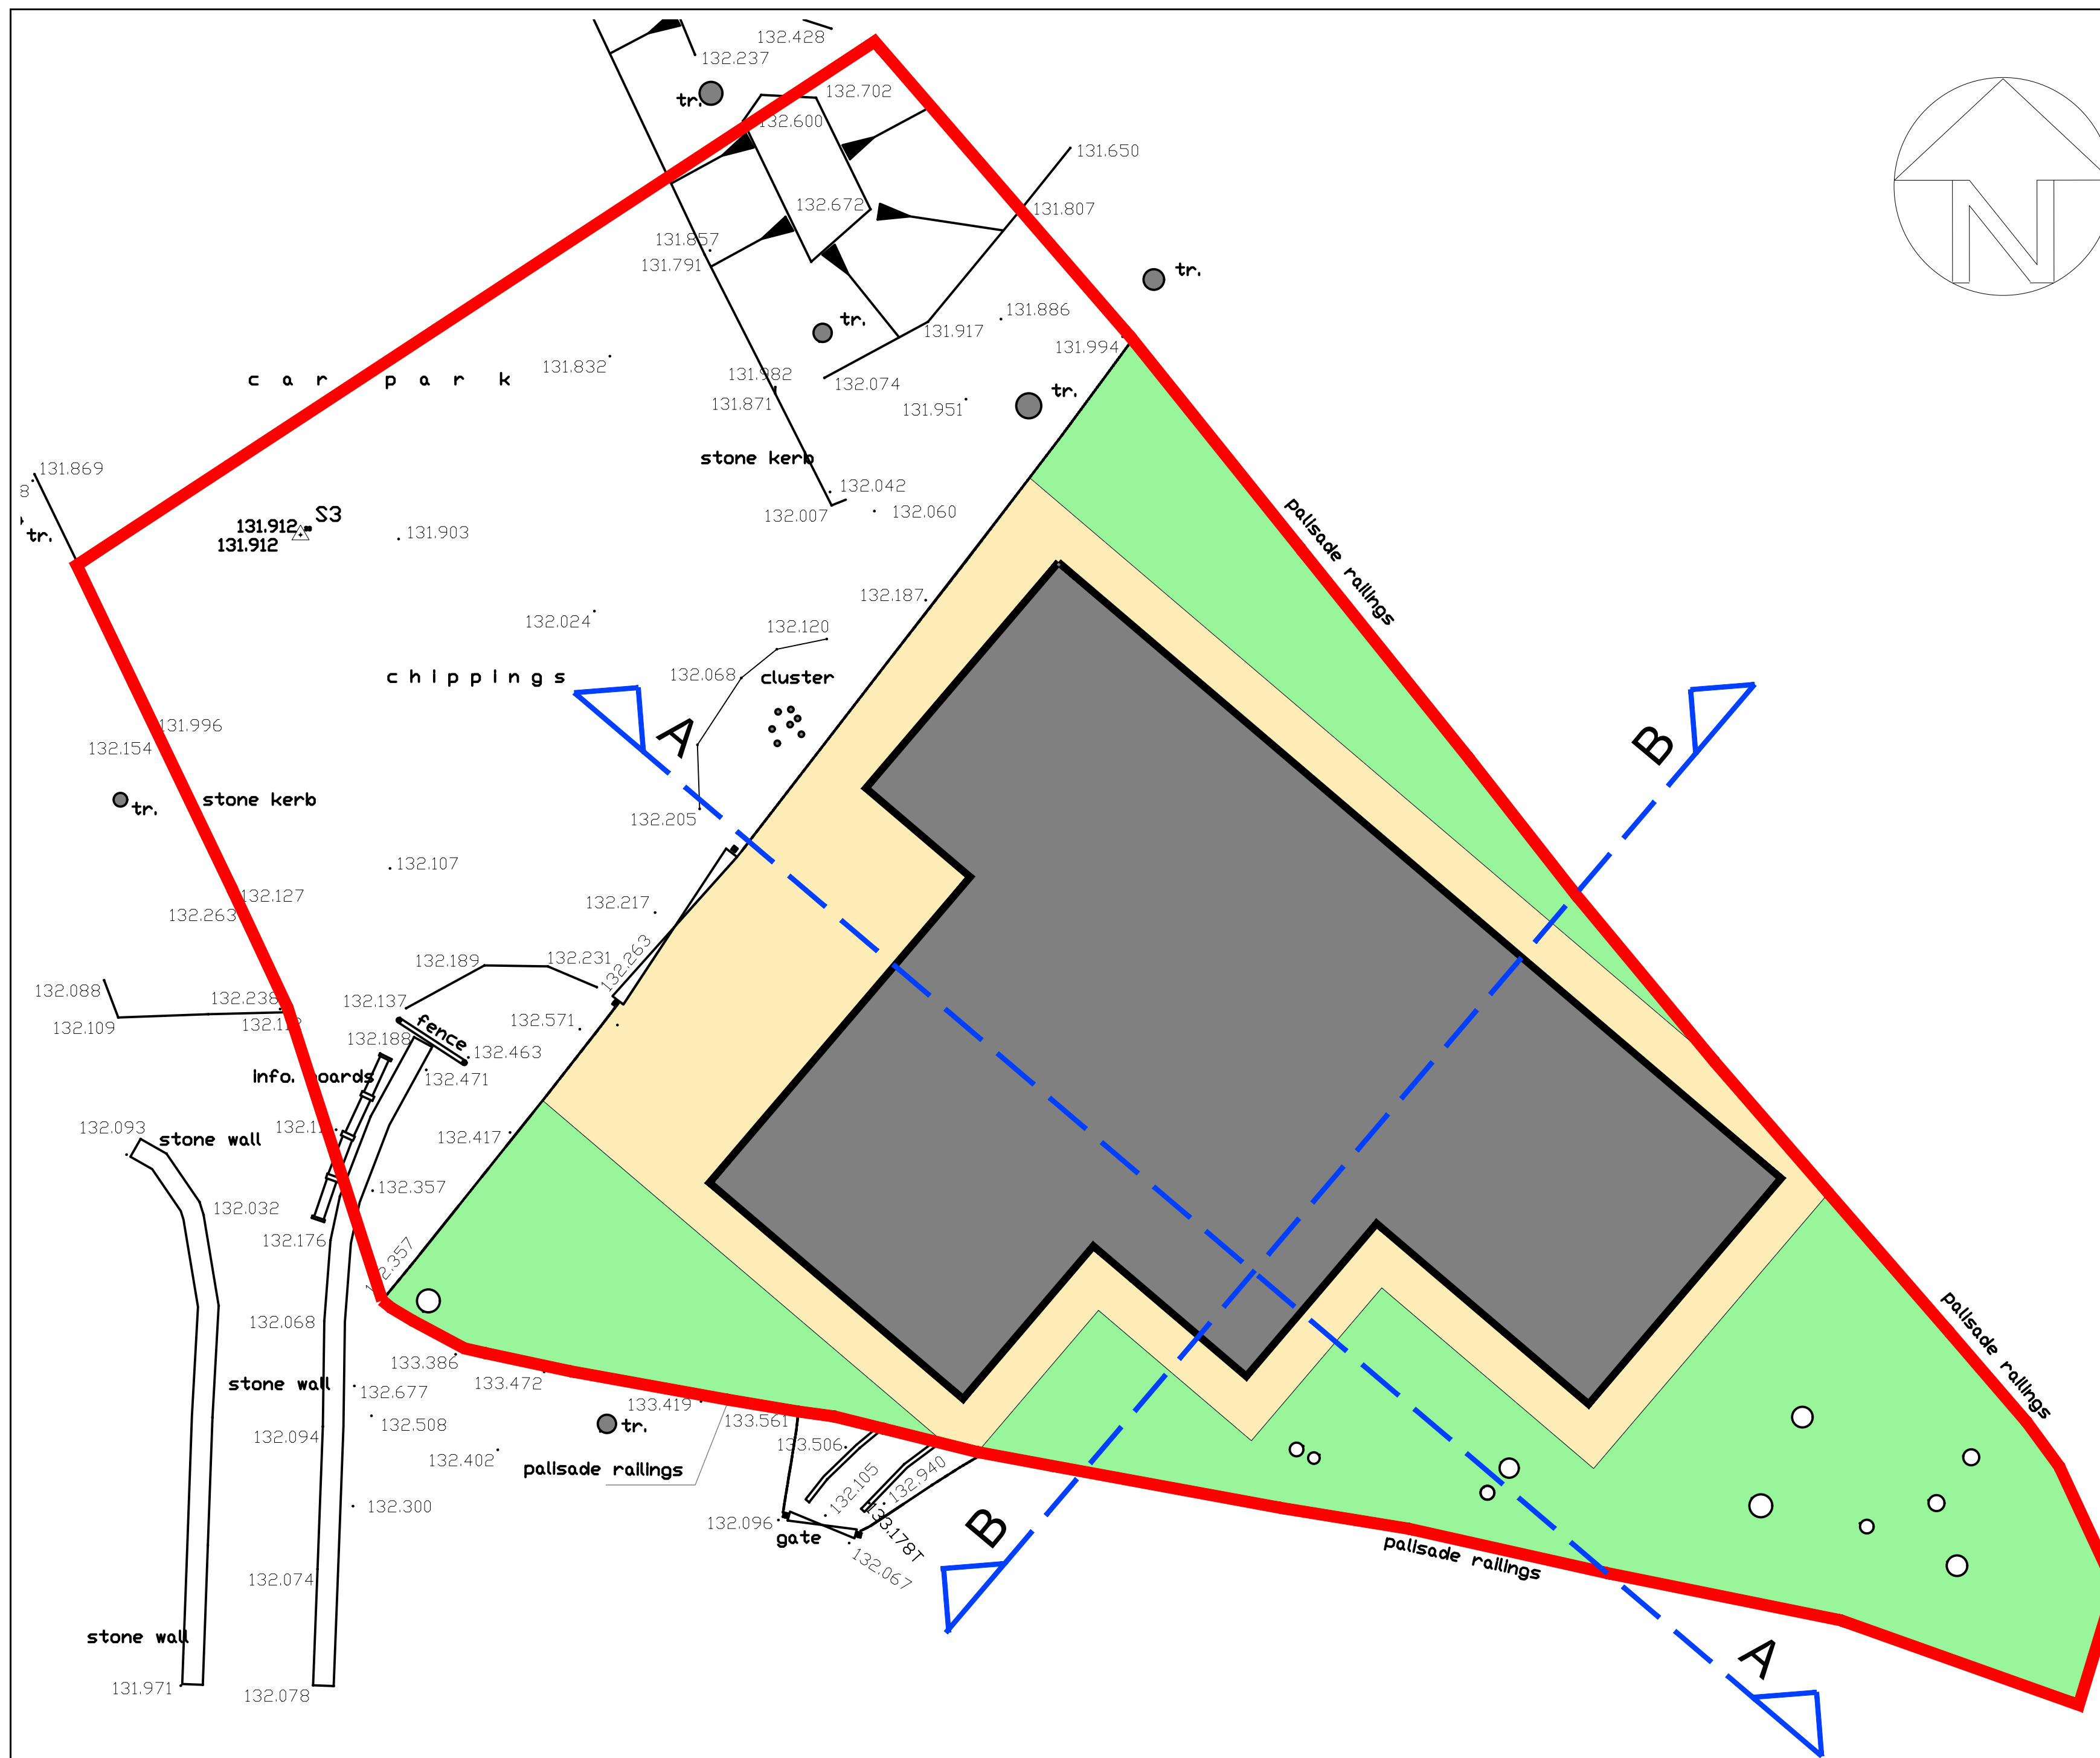

CLIENT:
Afan Valley Bike Shed

PROJECT TITLE:
Afan Forest Visitor Centre
Port Talbot, SA13 3HG

DRAWING TITLE:
Proposed Site Plan

SCALE: 1:100 @ A2	DATE: August 2020
DRAWING NUMBER: 2014-03	