






Ground Floor Plan

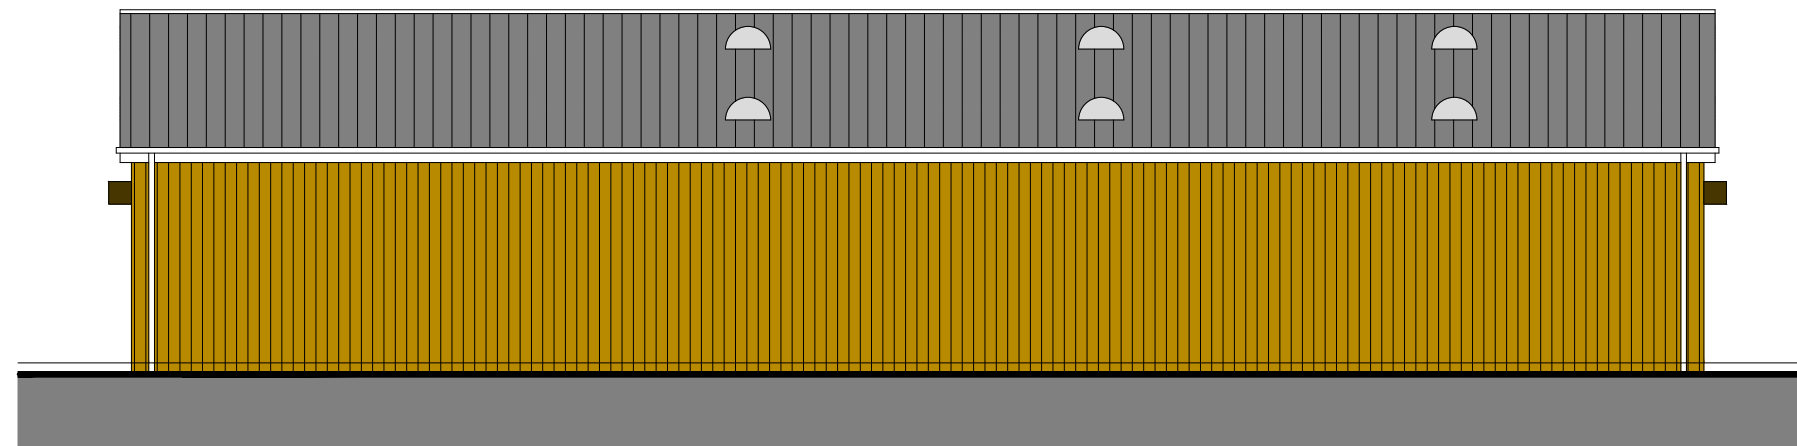


Side Elevation

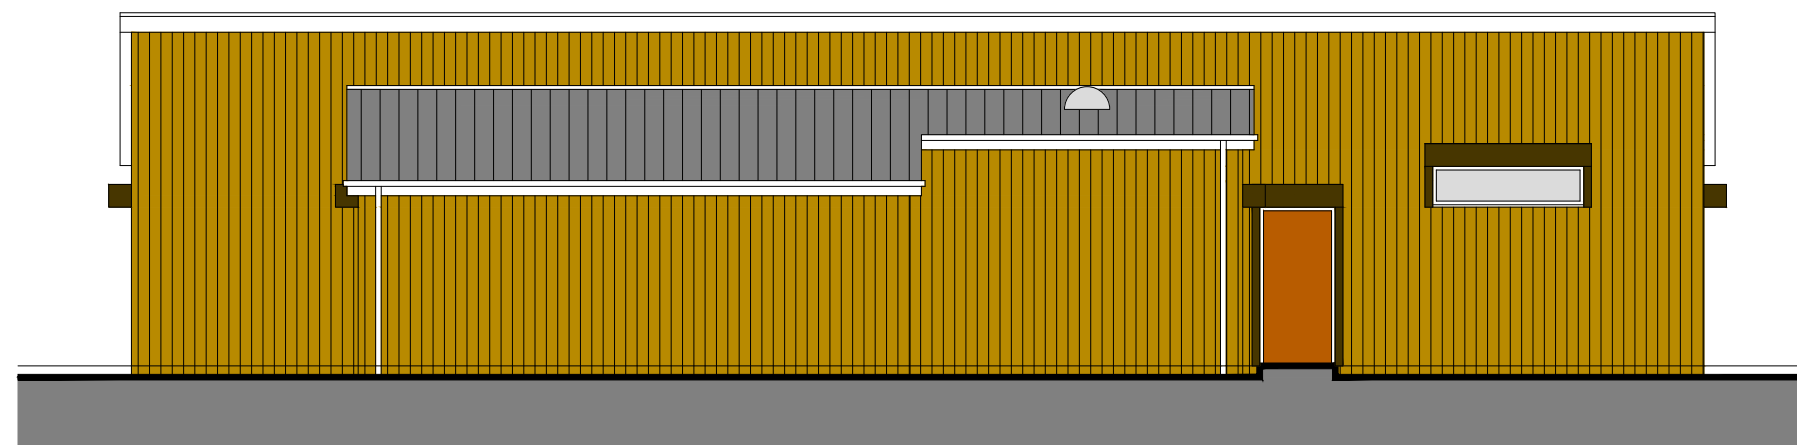

Side Elevation

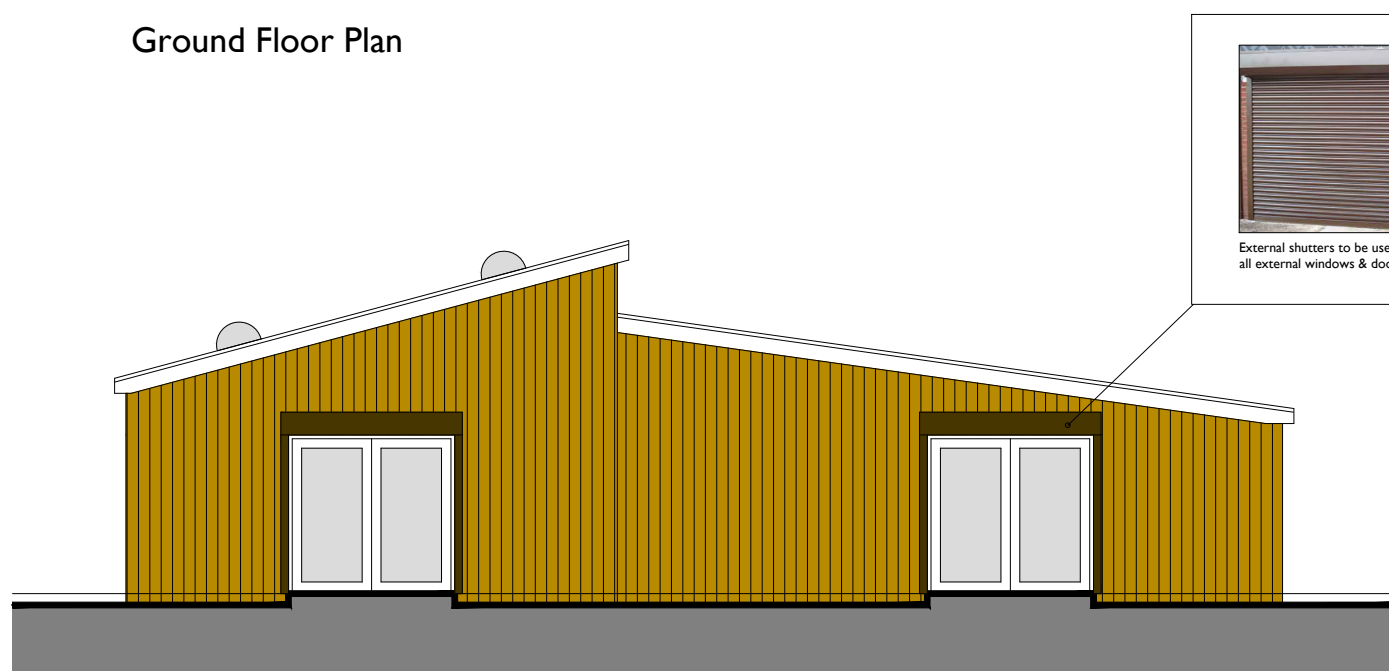

Front Elevation

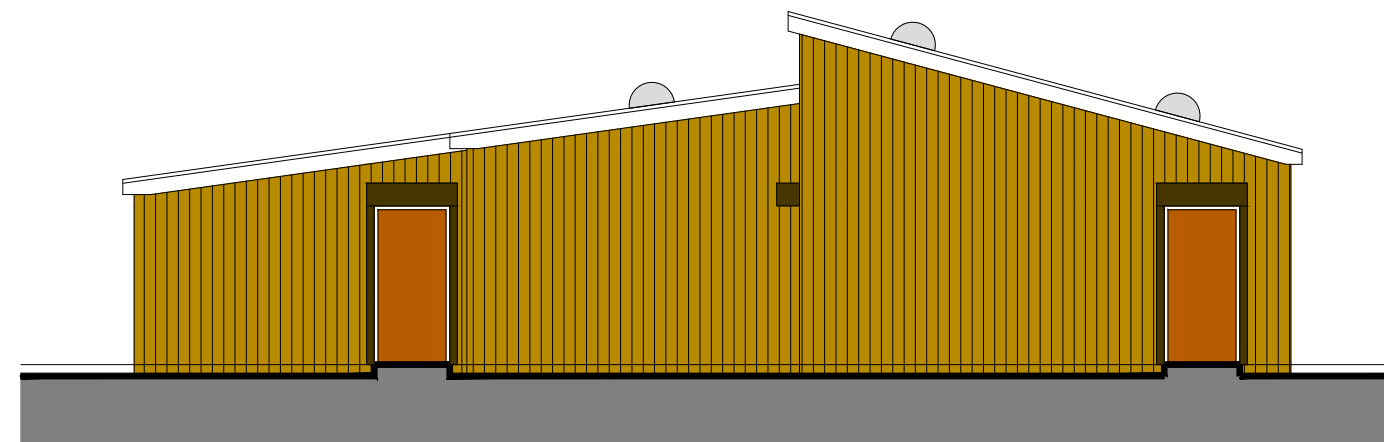

Rear Elevation



CLIENT:
Afan Valley Bike Shed

PROJECT TITLE:
**Afan Forest Visitor Centre
Port Talbot, SA13 3HG**

DRAWING TITLE:
Proposed Floor Plan & Elevations

SCALE: 1:100 @ A2 | DATE: **August 2020**

DRAWING NUMBER: **2014-04**