



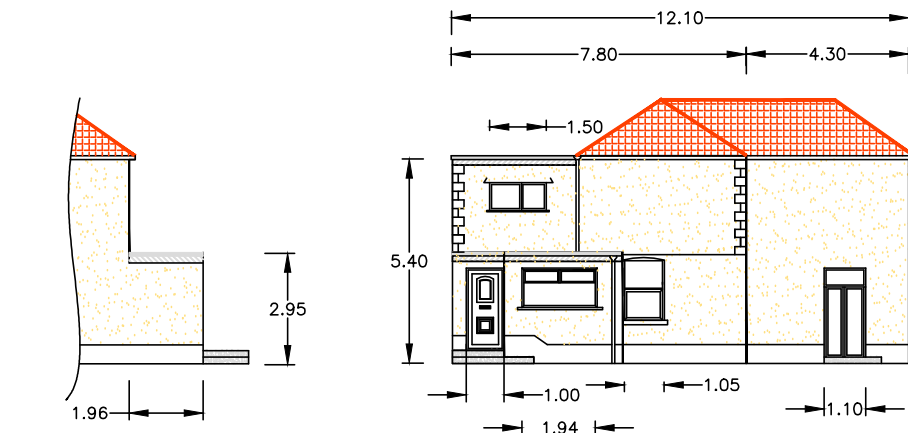


EXISTING EAST SIDE ELEVATION

EXISTING REAR ELEVATION


Existing extension to be demolished the 1.96m existing extension is to be add to the 5m therefore the new part of the extension will no greater than 3.04m longer than the existing.

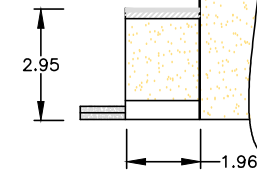

EXISTING WEST SIDE ELEVATION

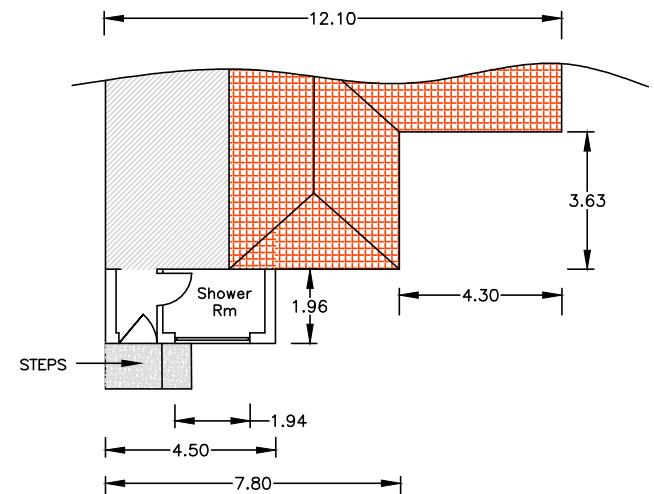


EXISTING REAR FLOOR PLAN

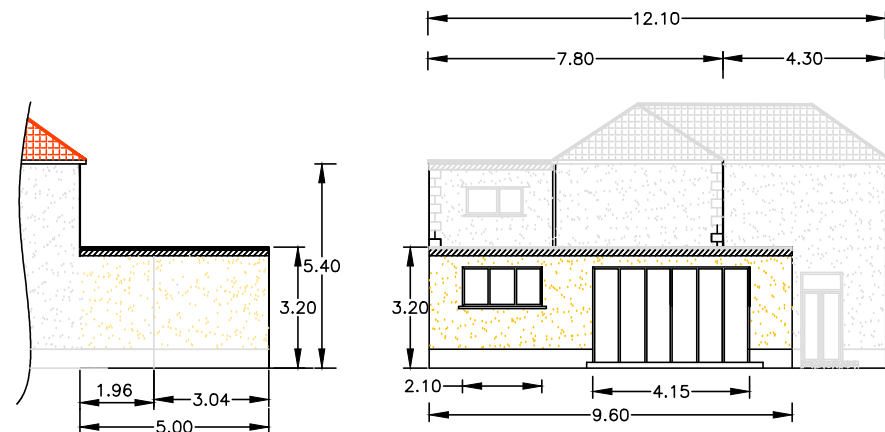


PROPOSED EAST SIDE ELEVATION

PROPOSED REAR ELEVATION

PROPOSED WEST SIDE ELEVATION

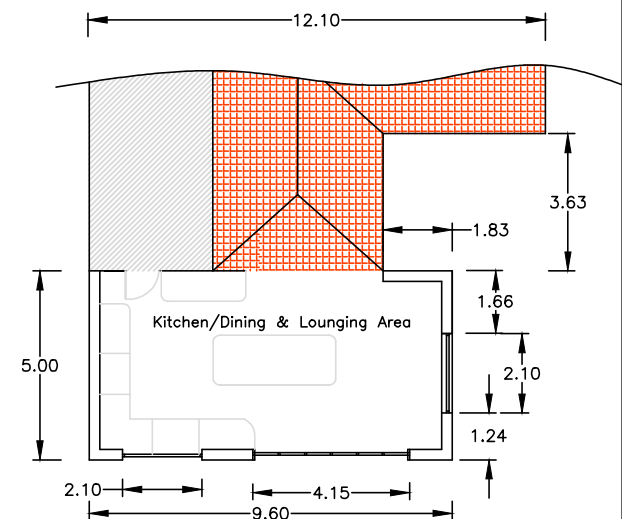

PROPOSED FLOOR PLAN
EXTENSION

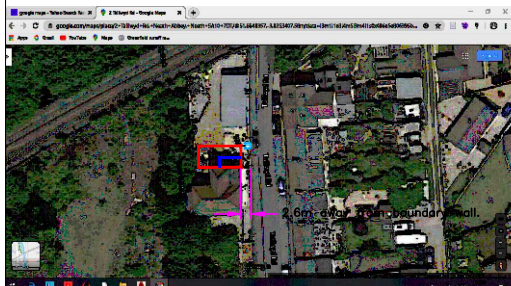

The above location plan shows the extents of the proposed extension, the existing extension shown in blue is to be demolished and replaced by a bigger extension as shown in red.

Mr & Mrs Burden 2 Tallwyd Road, Neath Abbey SA107DT	Title: Existing & Proposed Elevations and Floor plans of proposed rear extension.	
DATE : MAY. 2020	SCALE: NTS	DWG. No. BURDEN/01/20