



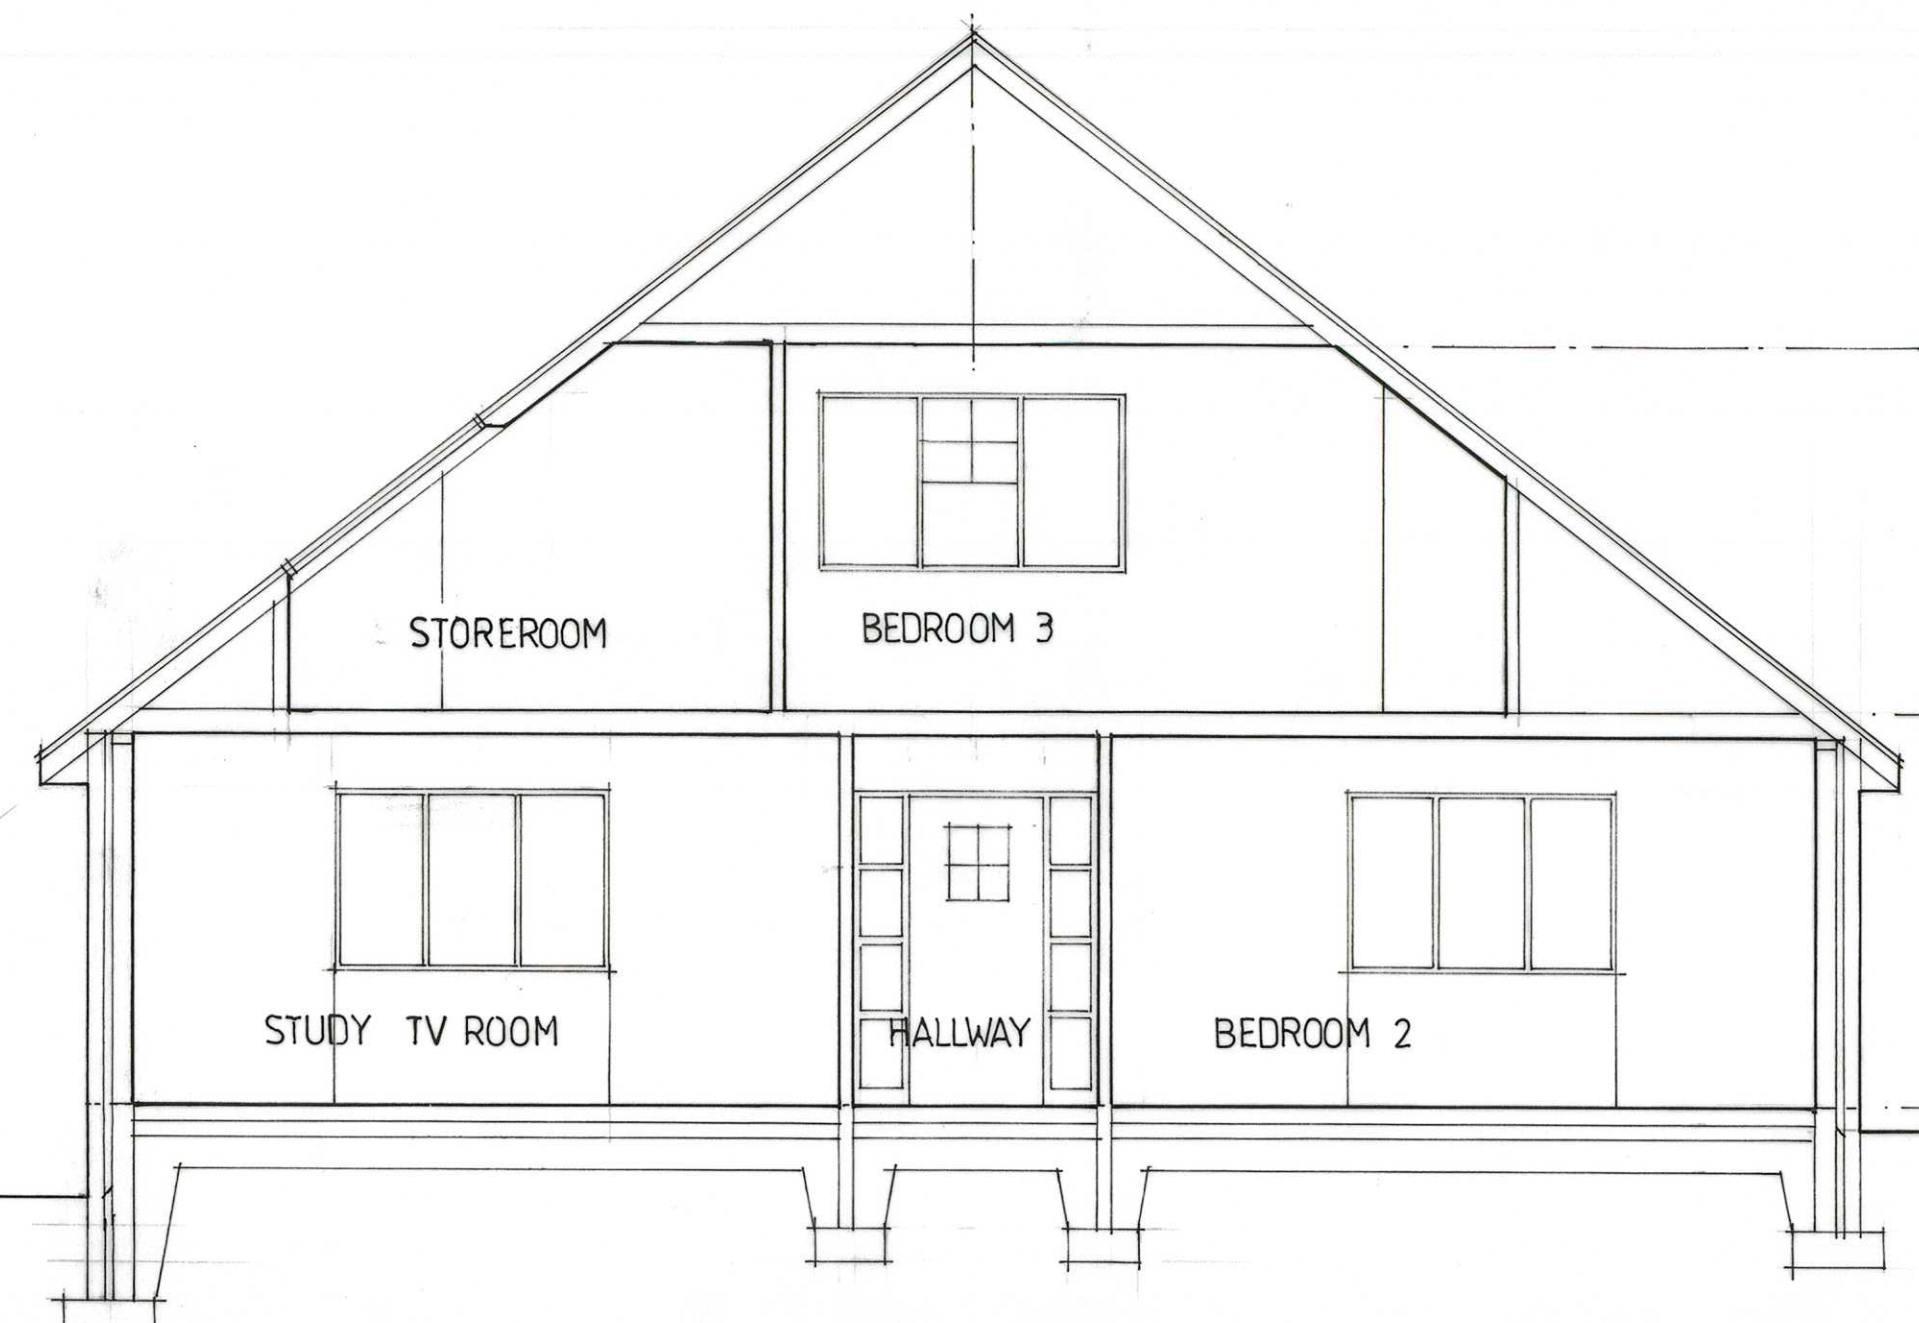


SECTION A-A

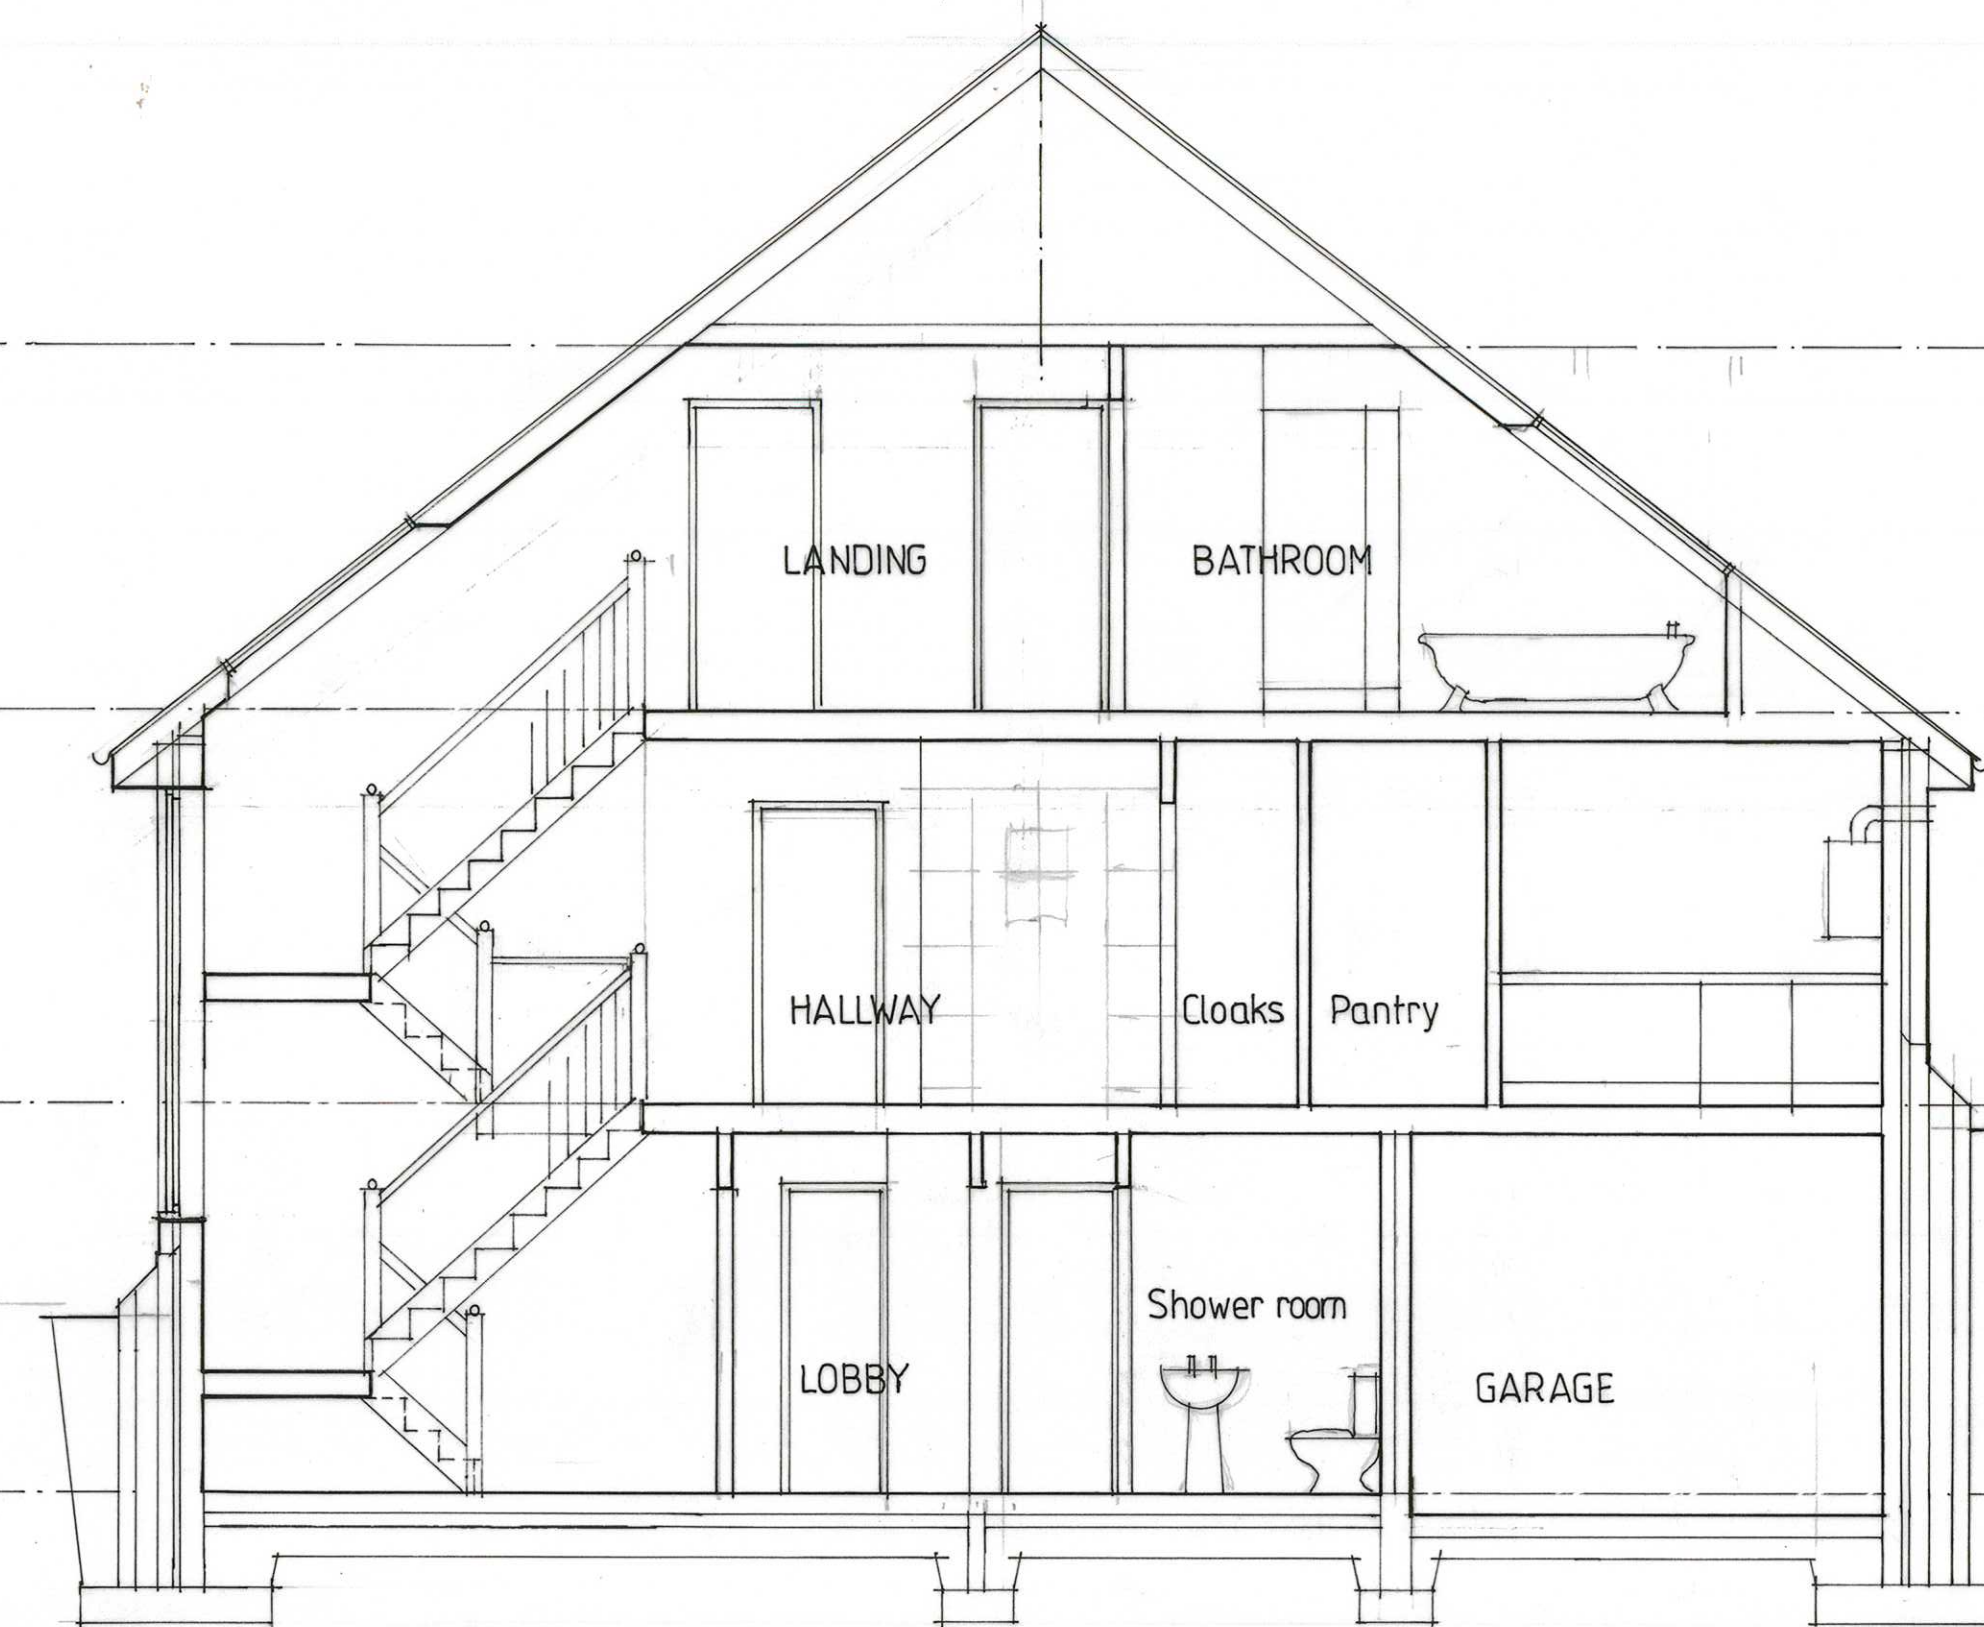


SECTION B-B




SECTION C-C

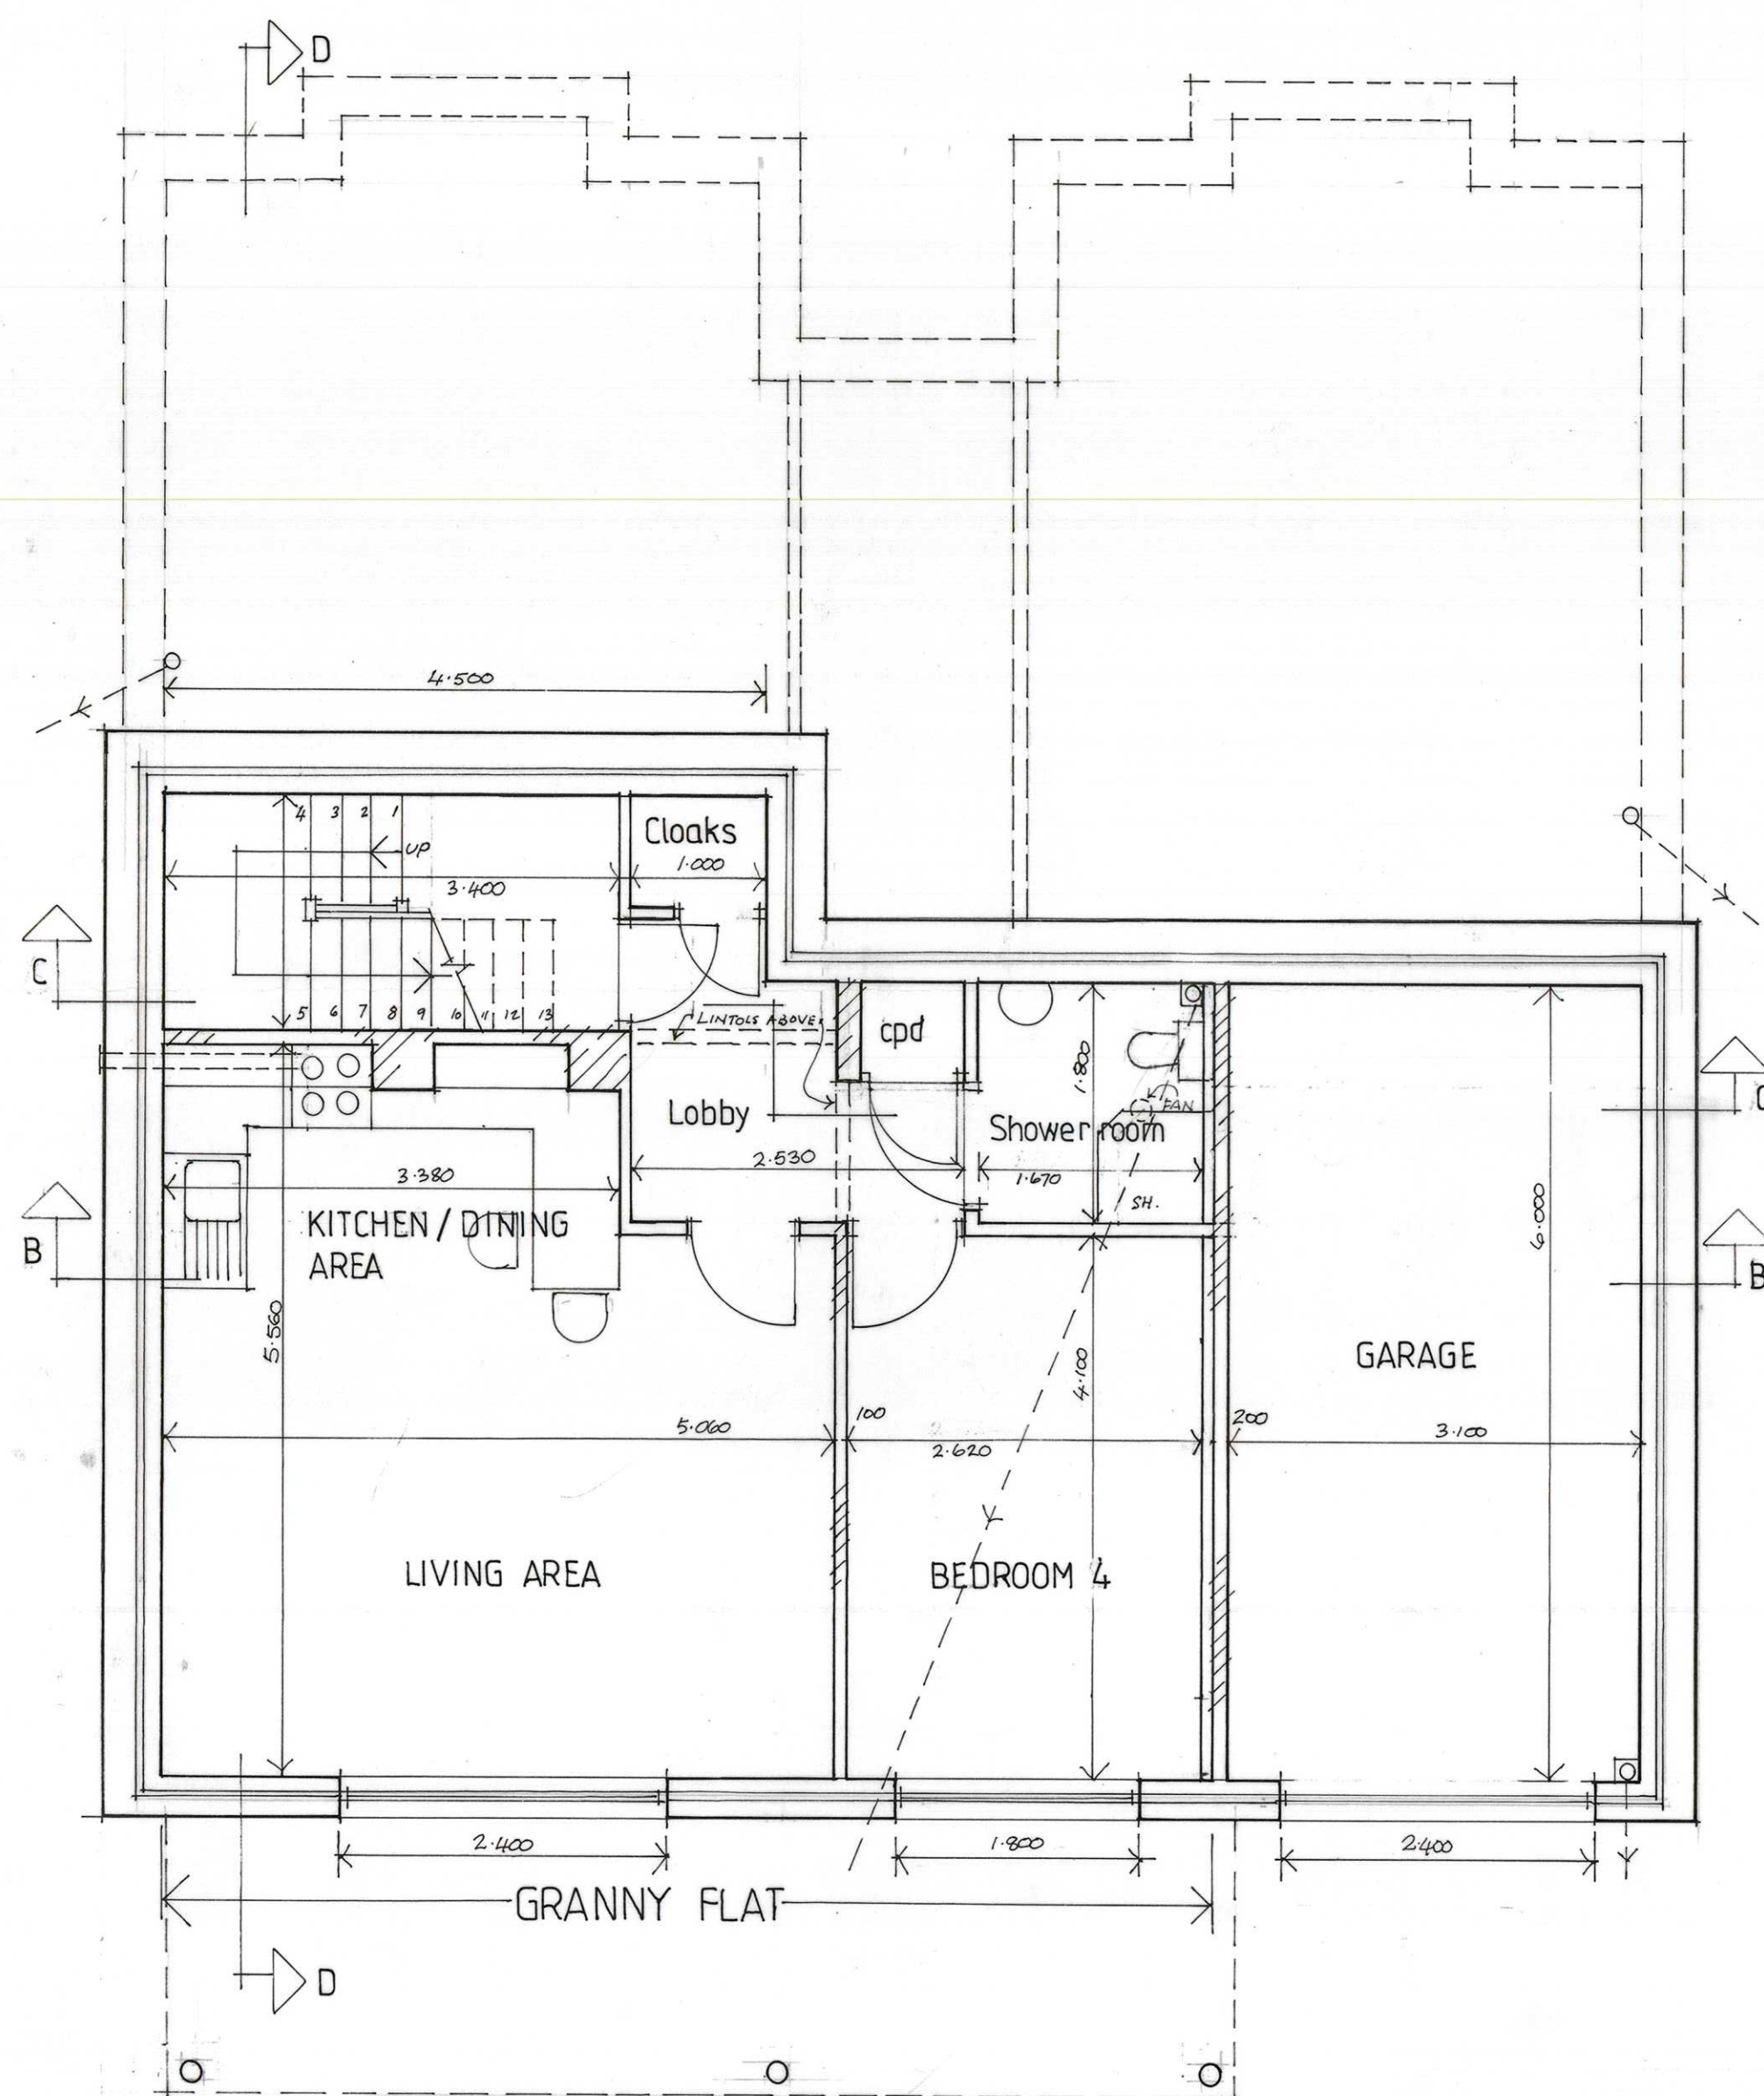

PROPOSED BASEMENT PLAN

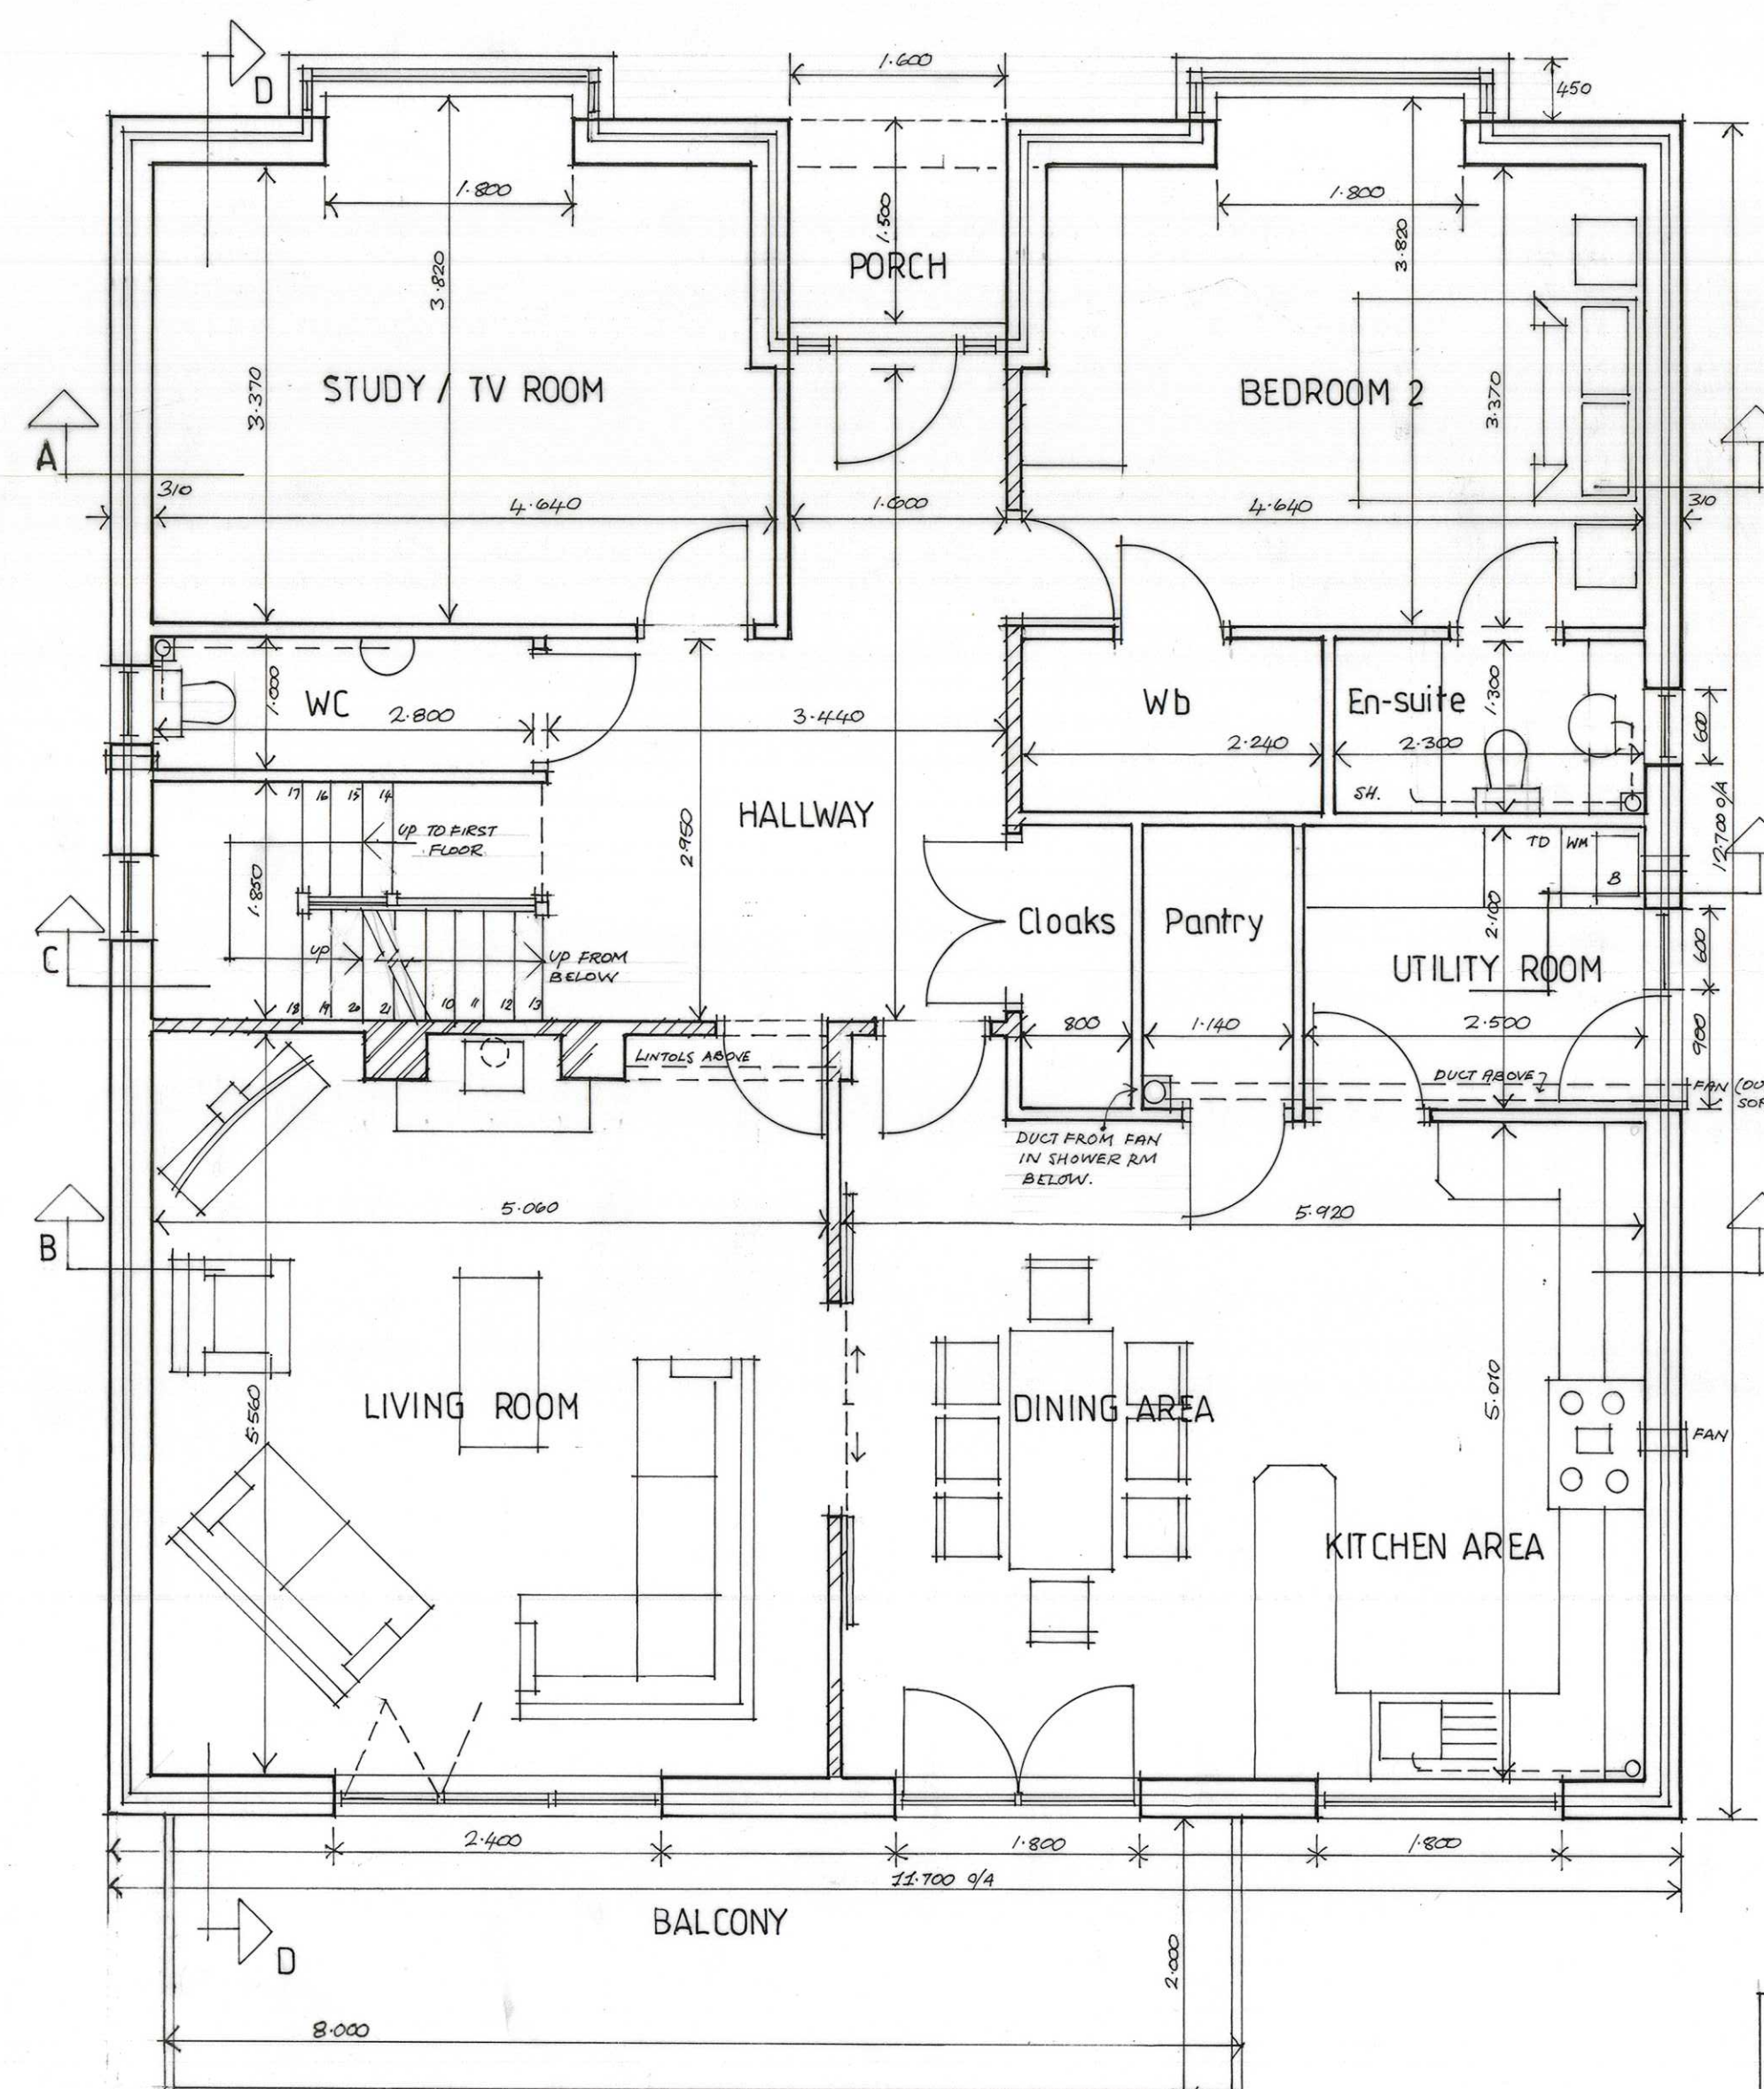

PROPOSED GROUND FLOOR PLAN (1:50)

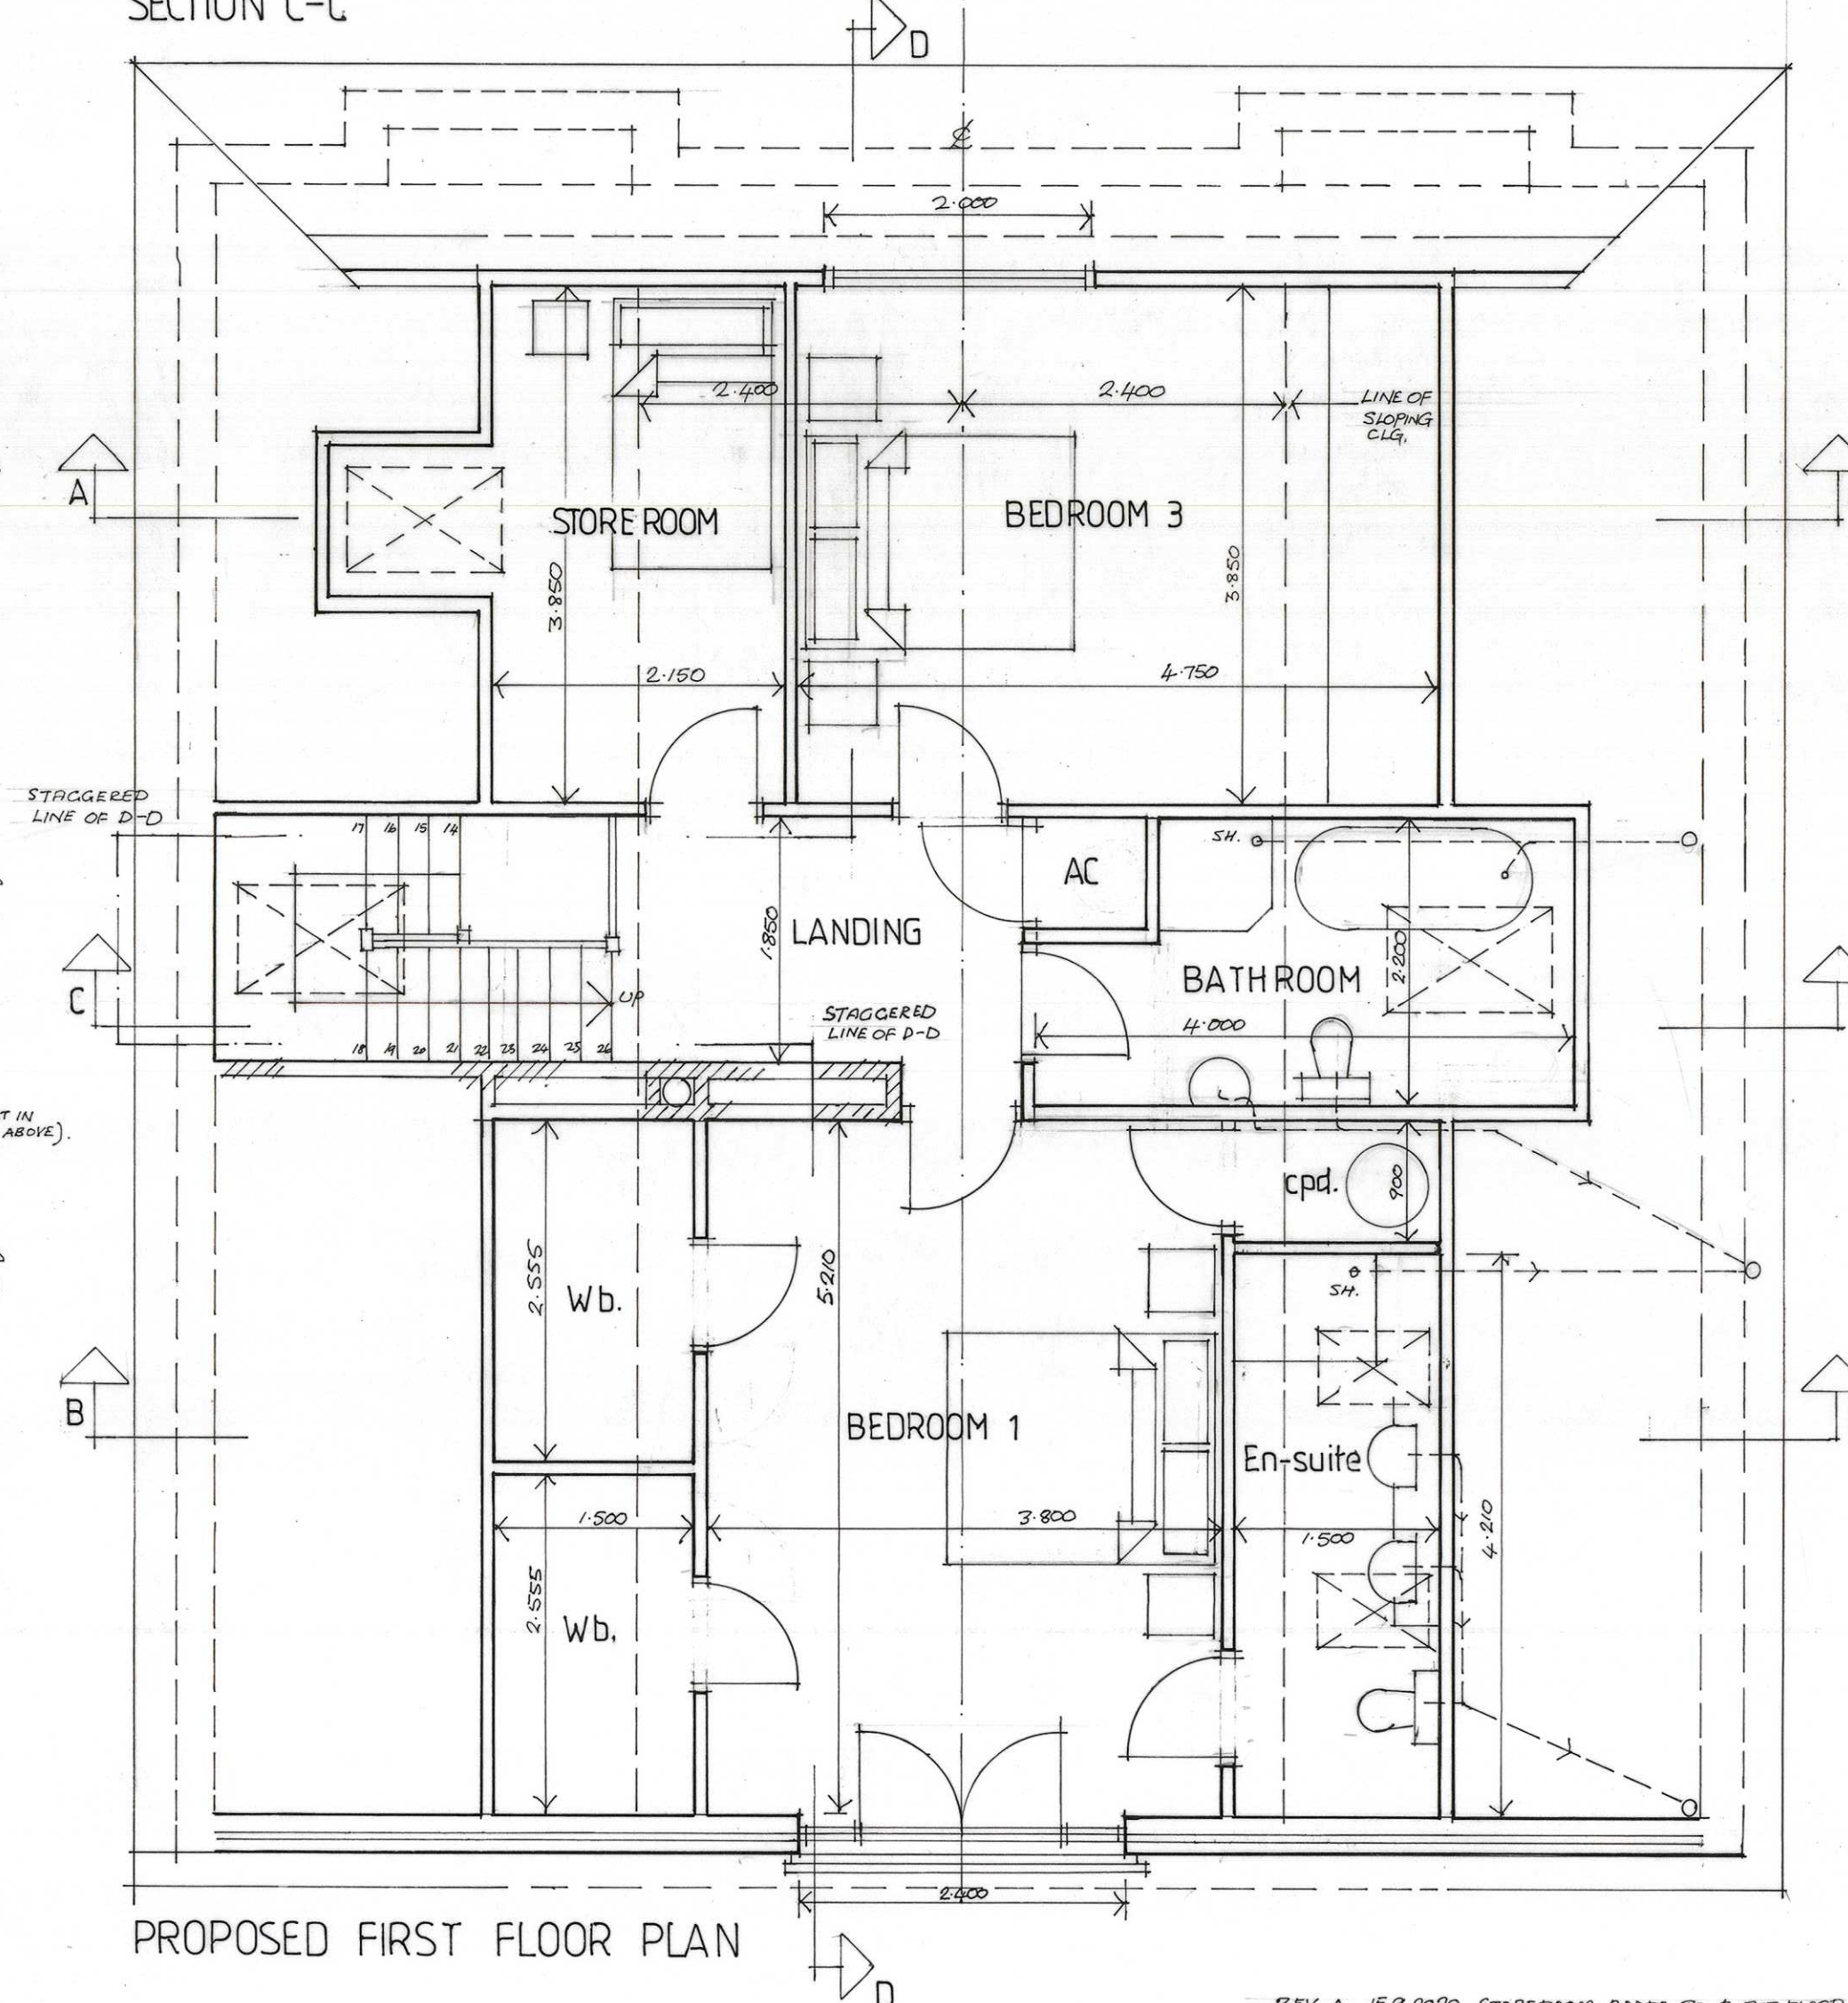

PROPOSED FIRST FLOOR PLAN

project: PROPOSED NEW DWELLING AT PLOT ADJACENT TO MIN Y GORS, HEOL Y GRAIG, CWMAFAN, PORT TALBOT.	client: MR. & MRS. S. RAWLINGS.	scale: 1:50	
		date: 25.04.2020.	
	drawing title: FLOOR PLANS & SECTIONS		drawn: Kevyn Davies Chartered Architect.
	drg. no. A.R. 01.		rev. (A).

REV. A. 15.9.2020 STORE ROOM ADDED TO FIRST FLOOR.