



ADDITIONAL
PROPOSED FLOOR
SPACE

PROPOSED
CONSTRUCTION


EXISTING BUILDING

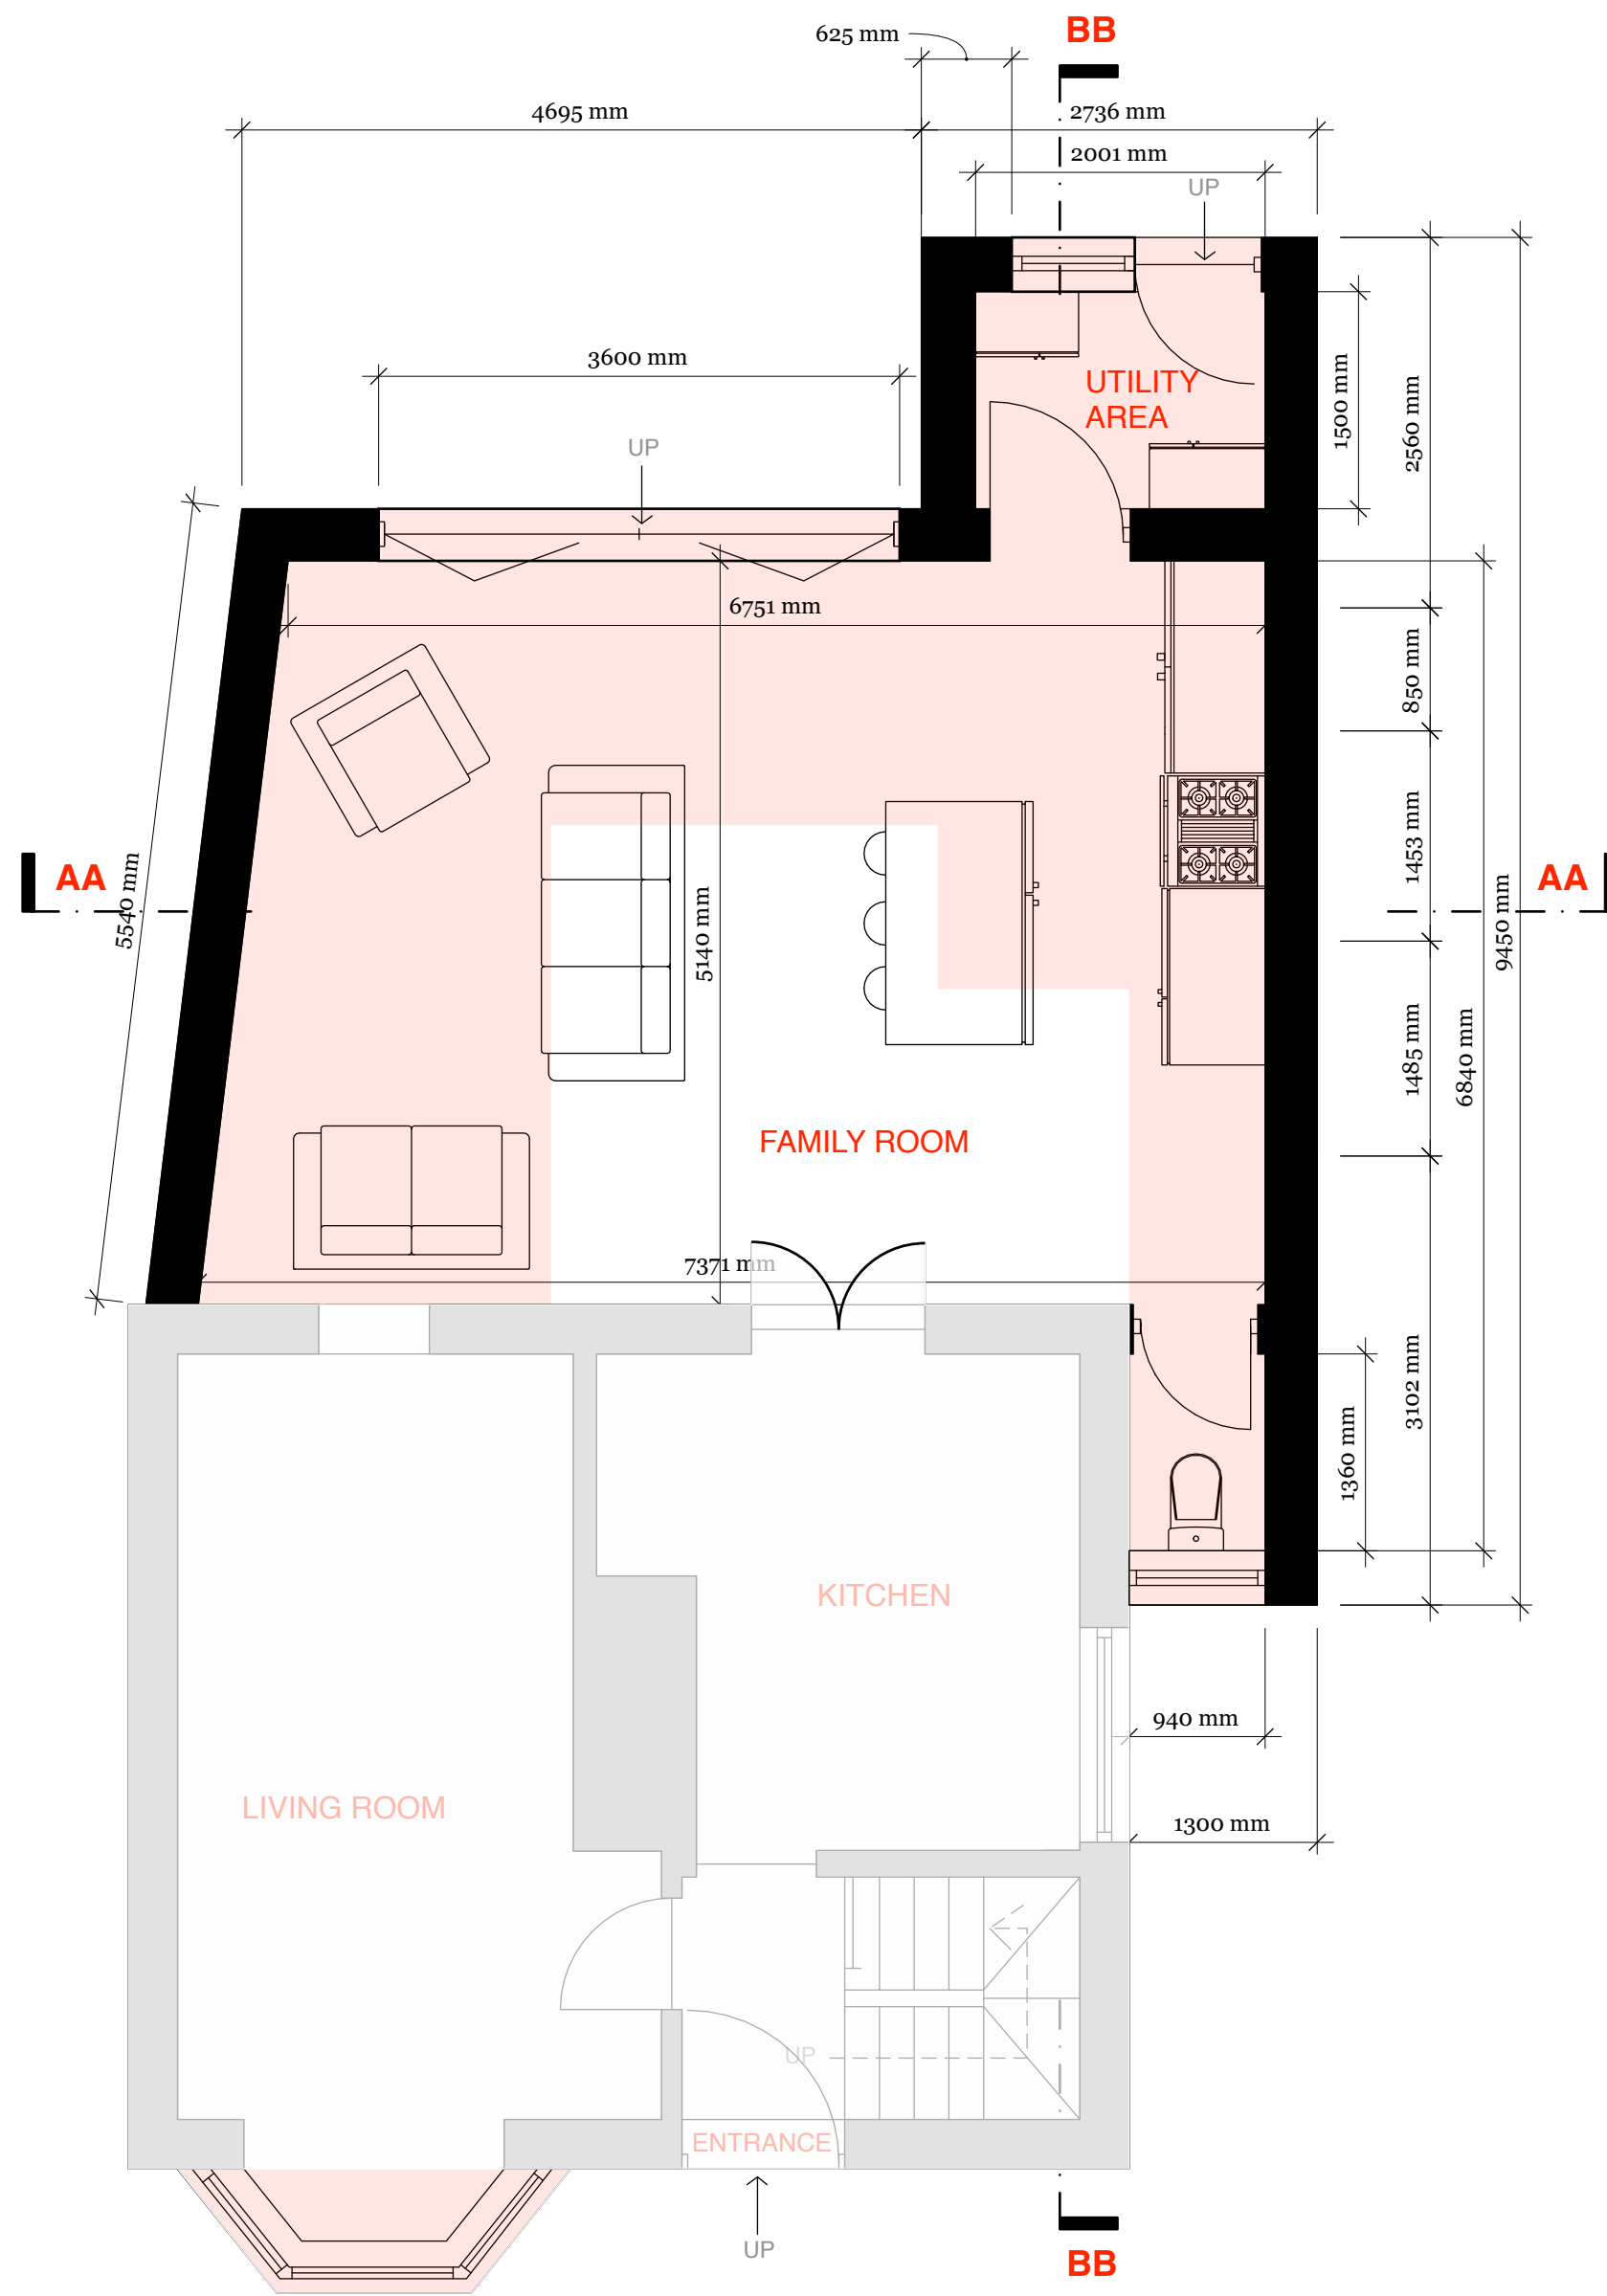


GROUND FLOOR PLAN
SCALE 1.50

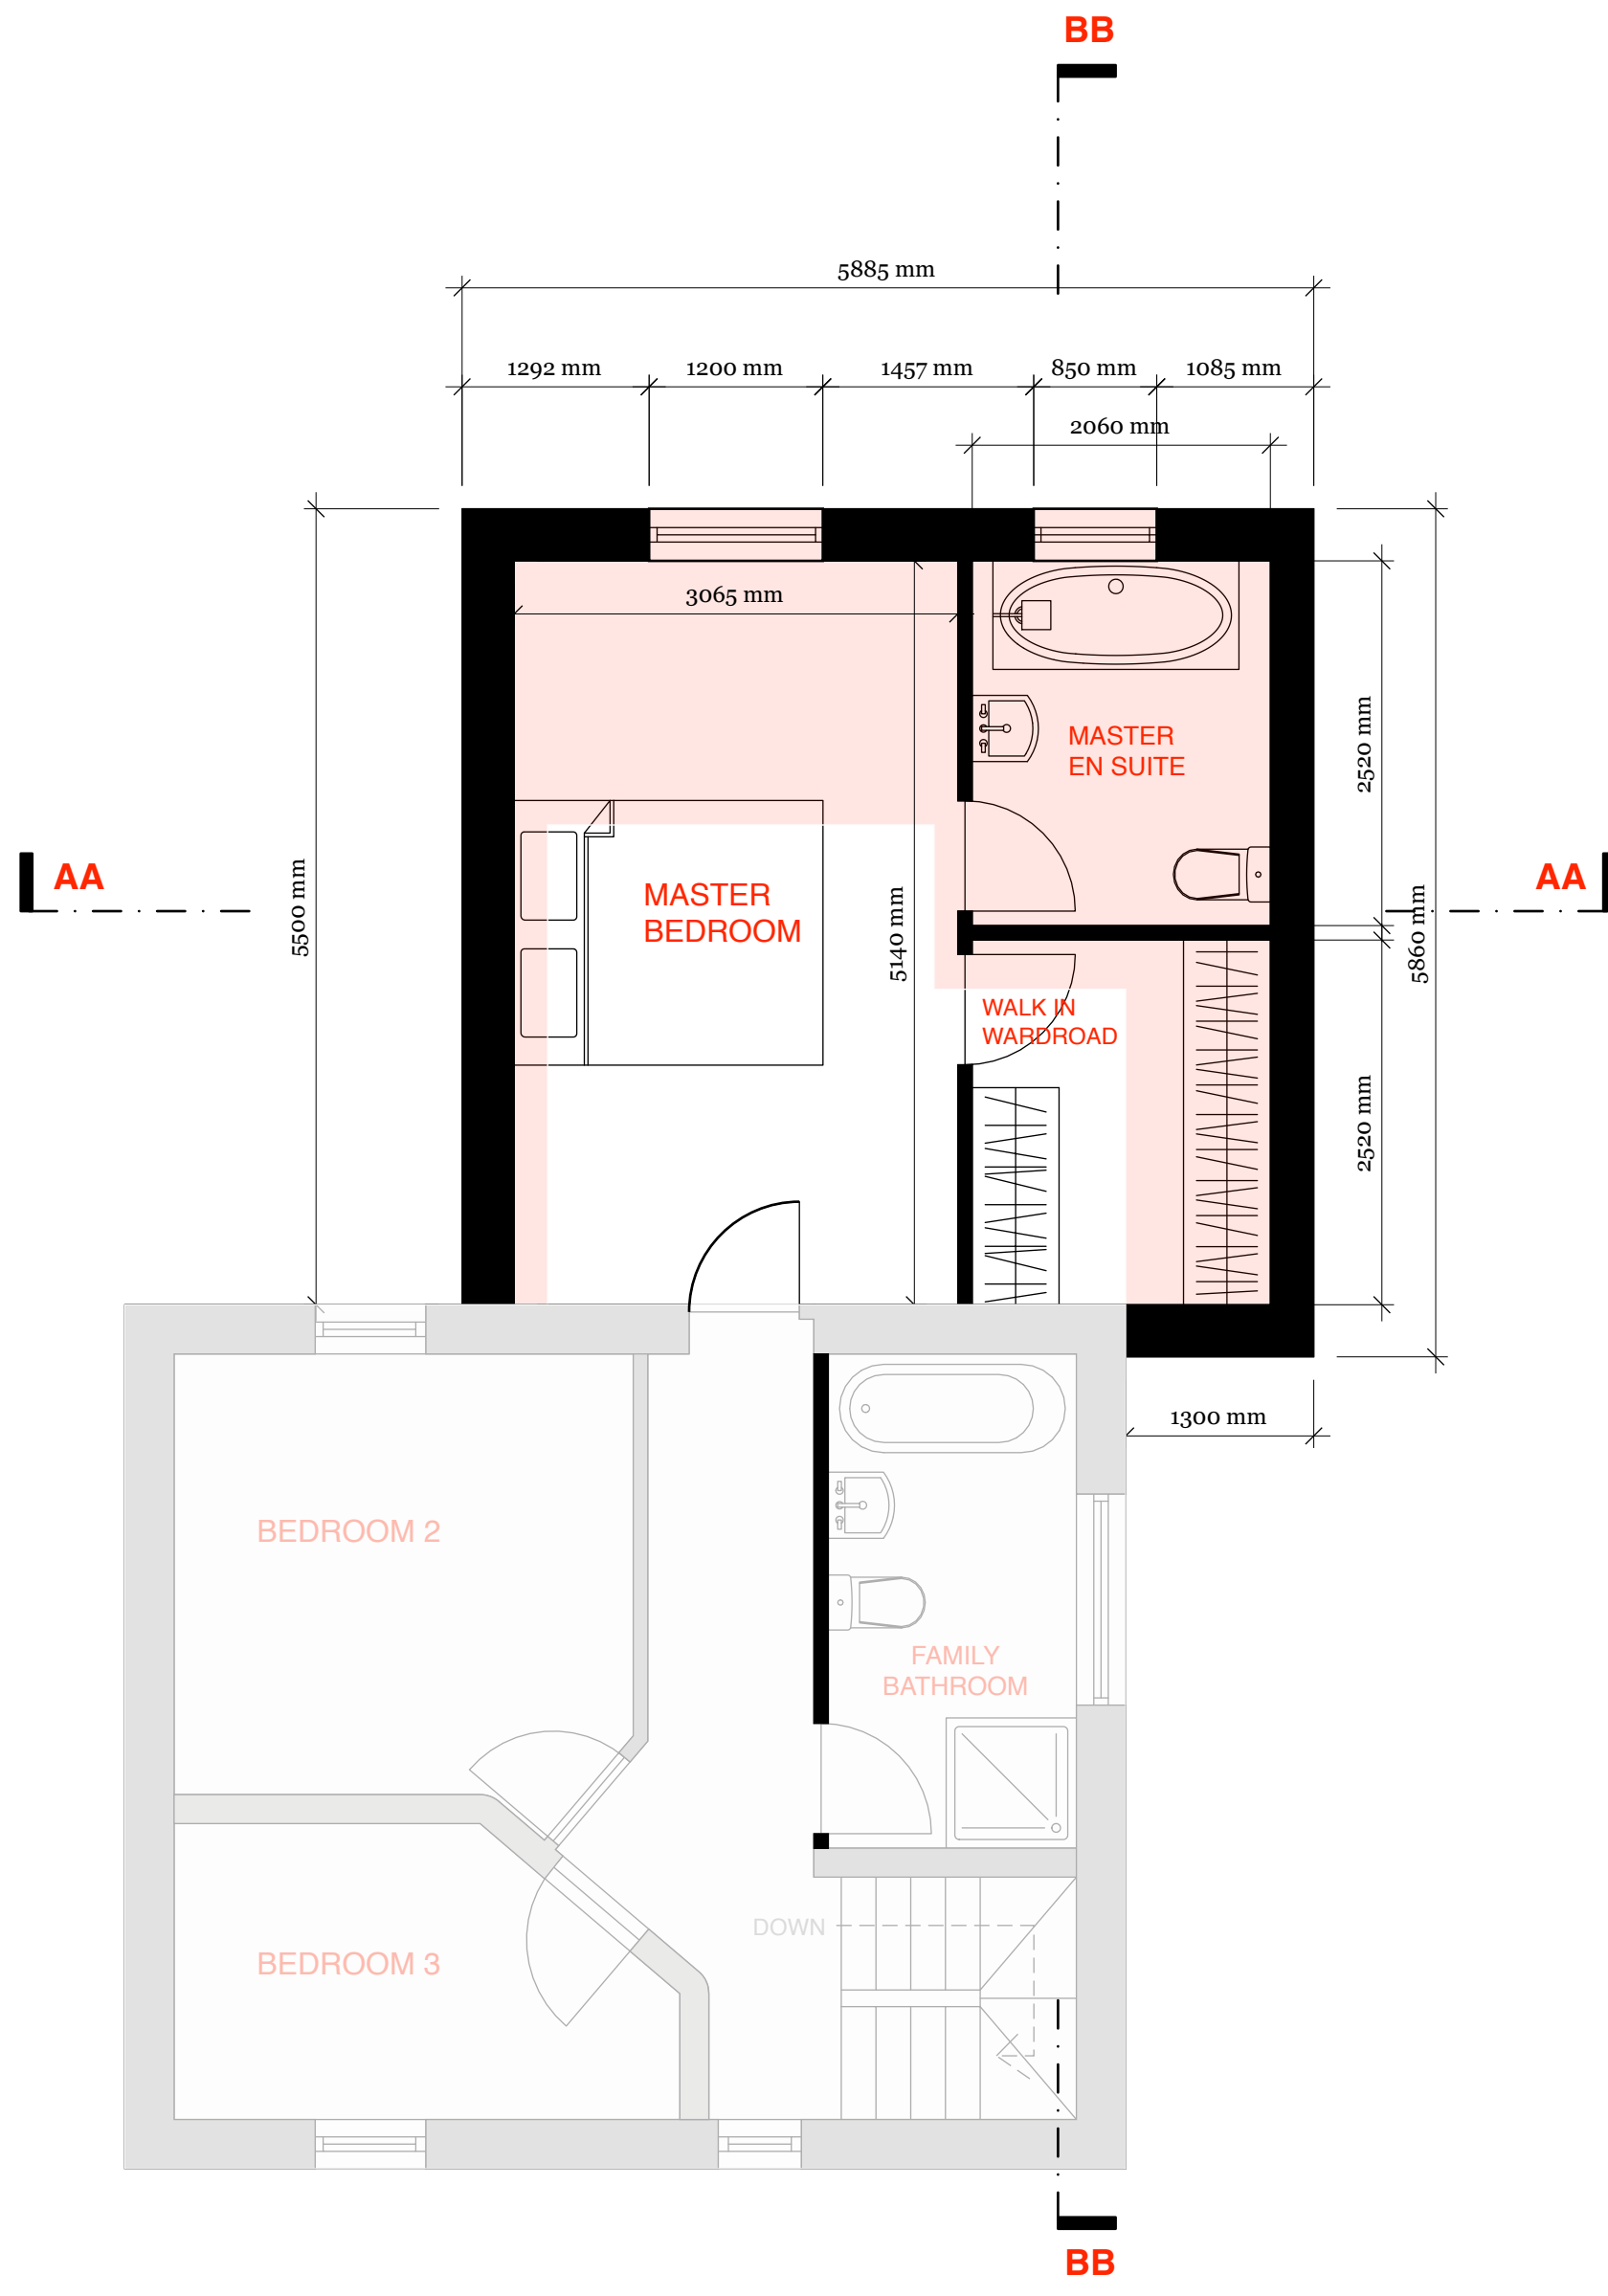

FIRST FLOOR PLAN
SCALE 1.50

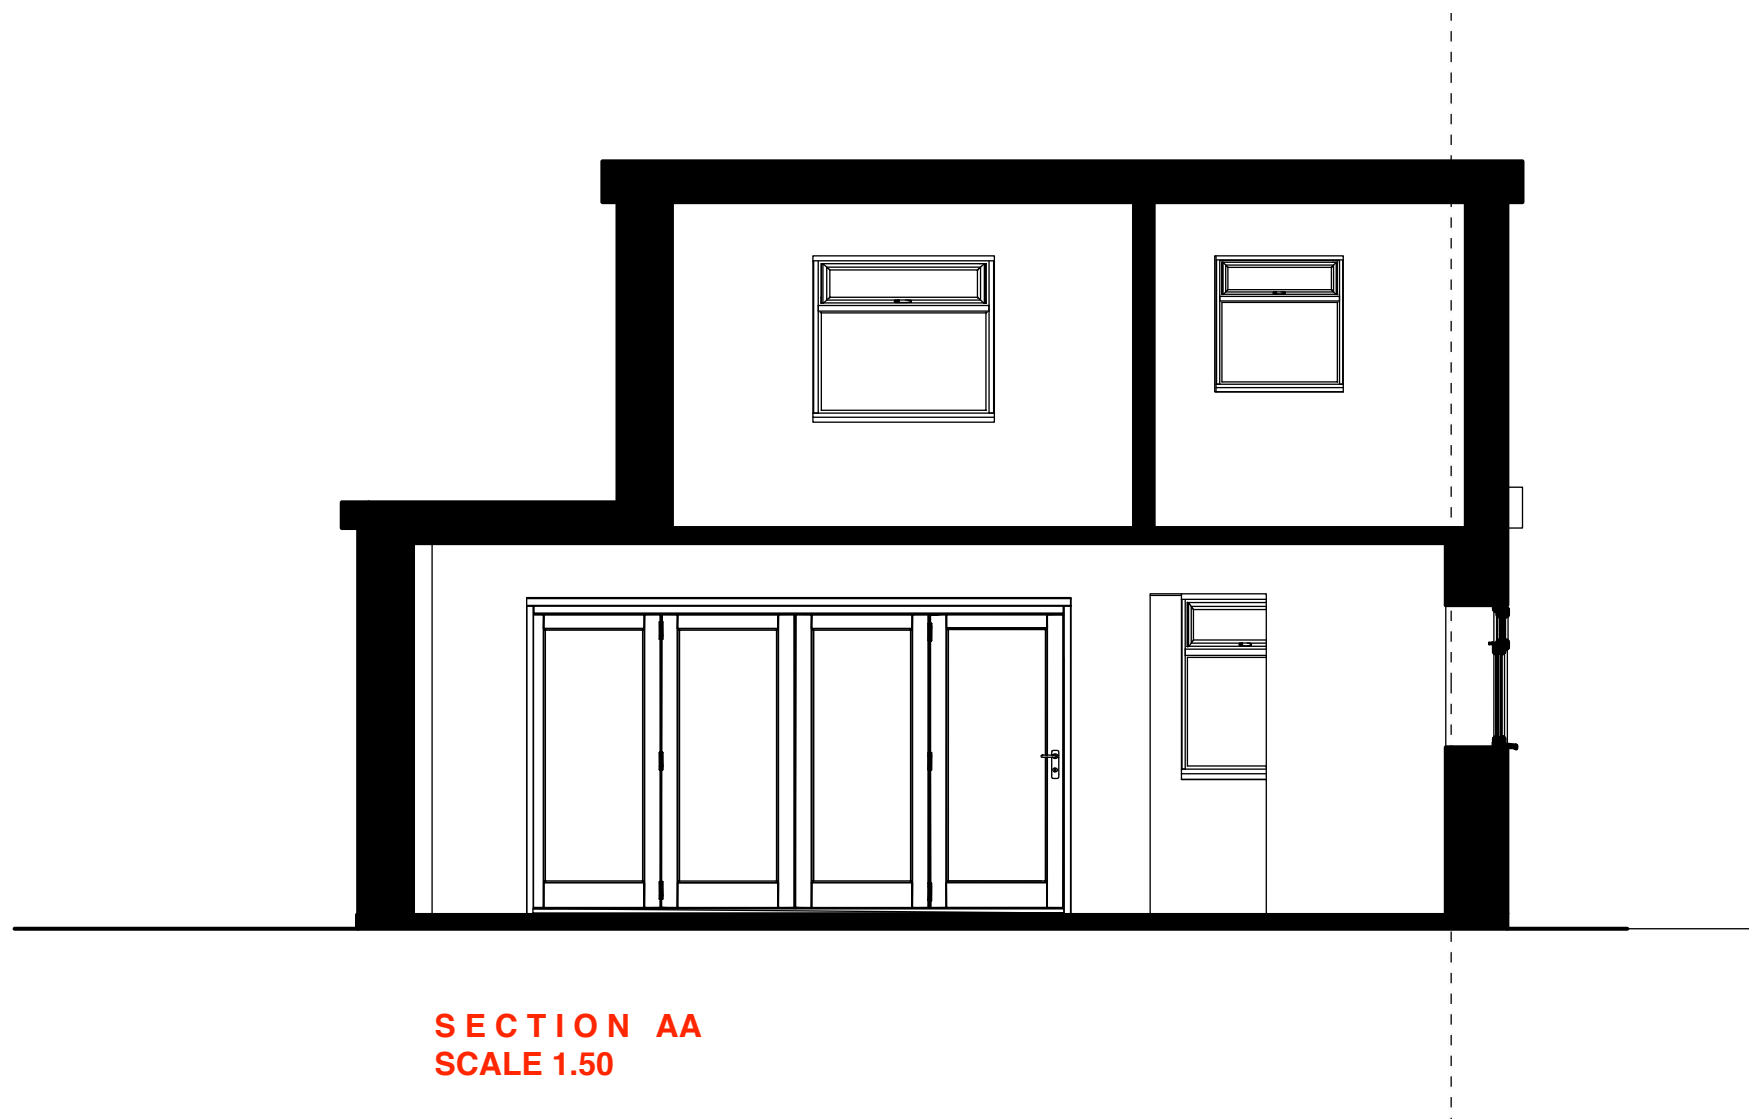

SECTION AA
SCALE 1.50

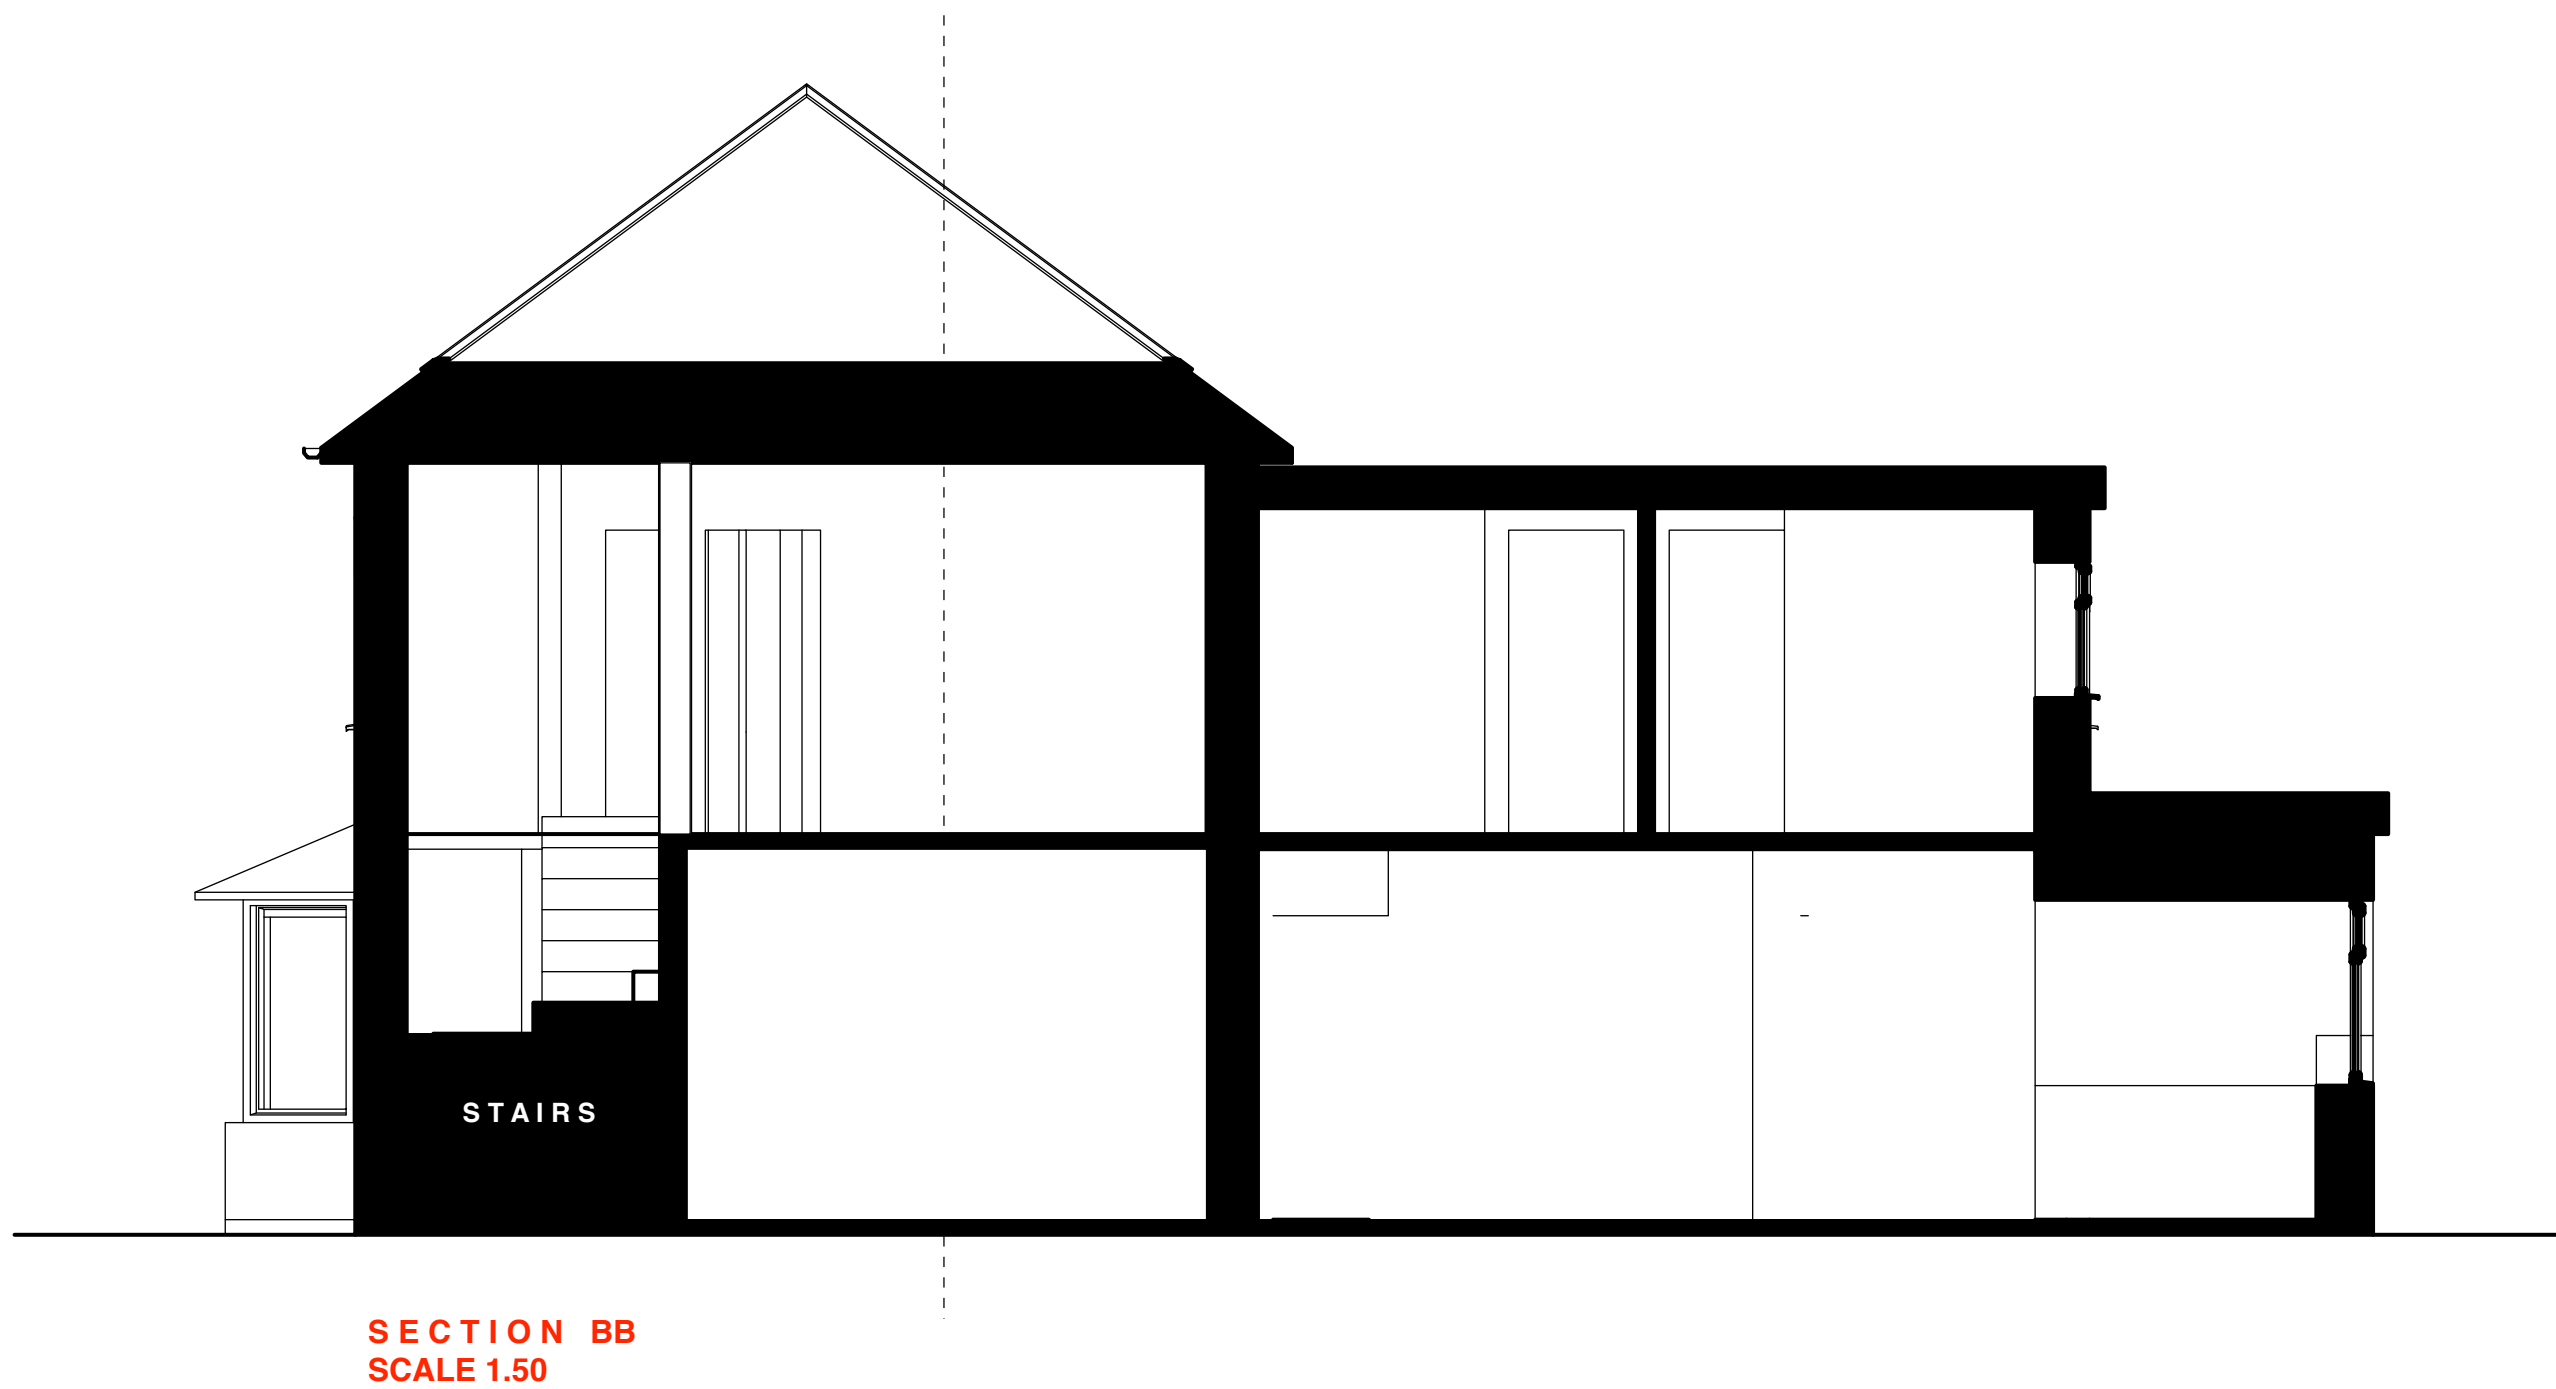

SECTION BB
SCALE 1.50

ASSOCIATE 1
Christopher Woodley

ASSOCIATE 2
Callum Deschoolmeester

Tawe Design Studio Swansea

Email : tawedesign.com
Telephone: 07808027287

CLIENT
Laura Cutler Davies
25 Tonclwyda, Clyne,
Neath.
SA114BS

PROJECT
ALTERATIONS &
TWO STORY REAR EXTENSION

DRAWN BY
CDW

ISSUE
03/09/2020

RE-ISSUE
11/09/2020

DESCRIPTION
FLOOR PLANS &
SECTIONS
SCALE 1.50

DRAWINGS NUMBER
05