

SITE LOCATION : EXISTING & PROPOSED  
1.200

T A W E  
ARCHITECTURAL  
DESIGN

Associate1  
Christopher Woodley  
Associate 2  
Callum Deschoolmeester

Tawe DESIGNS  
Tawe Design Studio Swansea.

Email : tawedesign.com  
Telephone : 07808027287

CLIENT  
Laura Cutler Davies  
25 Tonclwyda, Clyne,  
Neath.  
SA114BS

DRAWN BY  
CDW

PROJECT  
ALTERATIONS &  
TWO STORY REAR  
EXTENSION


ISSUE  
03/09/2020

RE-ISSUE  
11/09/2020


DESCRIPTION  
SITE PLAN  
SCALE 1.200

DRAWINGS NUMBER  
06

A<sub>3</sub>

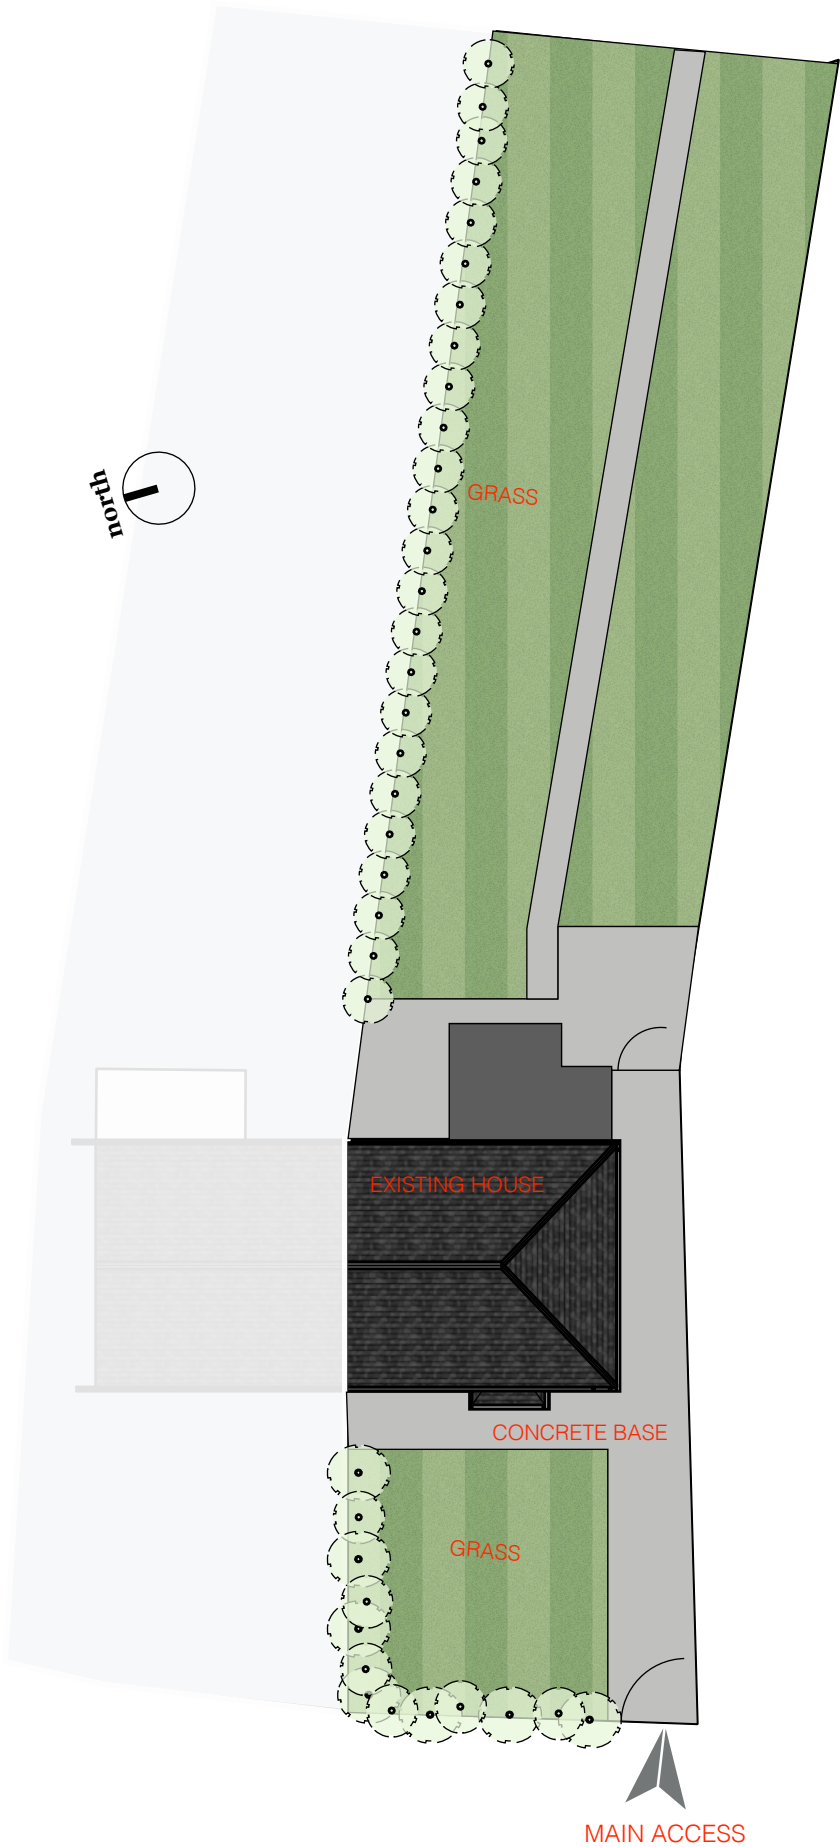

EXISTING  
1.200

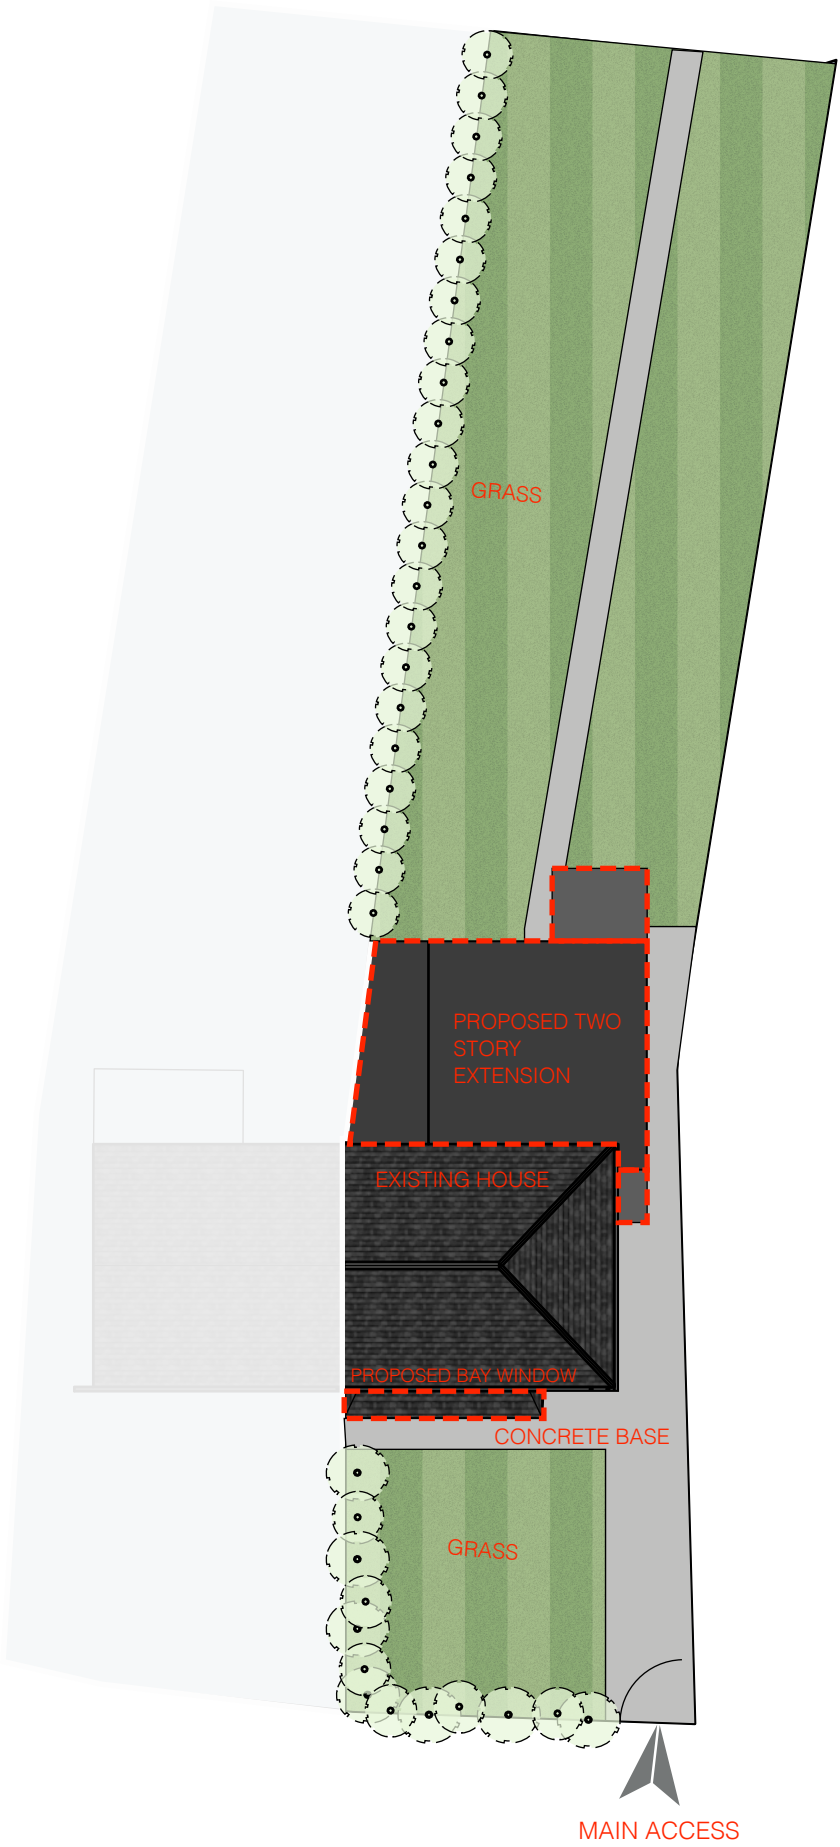

PROPOSED  
1.200