

T A W E

ARCHITECTURAL

DESIGN

ASSOCIATE 1
Christopher Woodley

ASSOCIATE 2
Callum Deschoolmeester

Tawe Design Studio Swansea

Email : tawedesign.com
Telephone: 07808027287

CLIENT
Laura Cutler Davies
25 Tonclwyda, Clyne,
Neath.
SA114BS

PROJECT
ALTERATIONS &
TWO STORY REAR EXTENSION

DRAWN BY
CDS

ISSUE
21/08/2020


RE-ISSUE
MM.DD.YY

DESCRIPTION
EXISTING ELEVATIONS
SCALE 1.50

DRAWINGS NUMBER

02


A₁

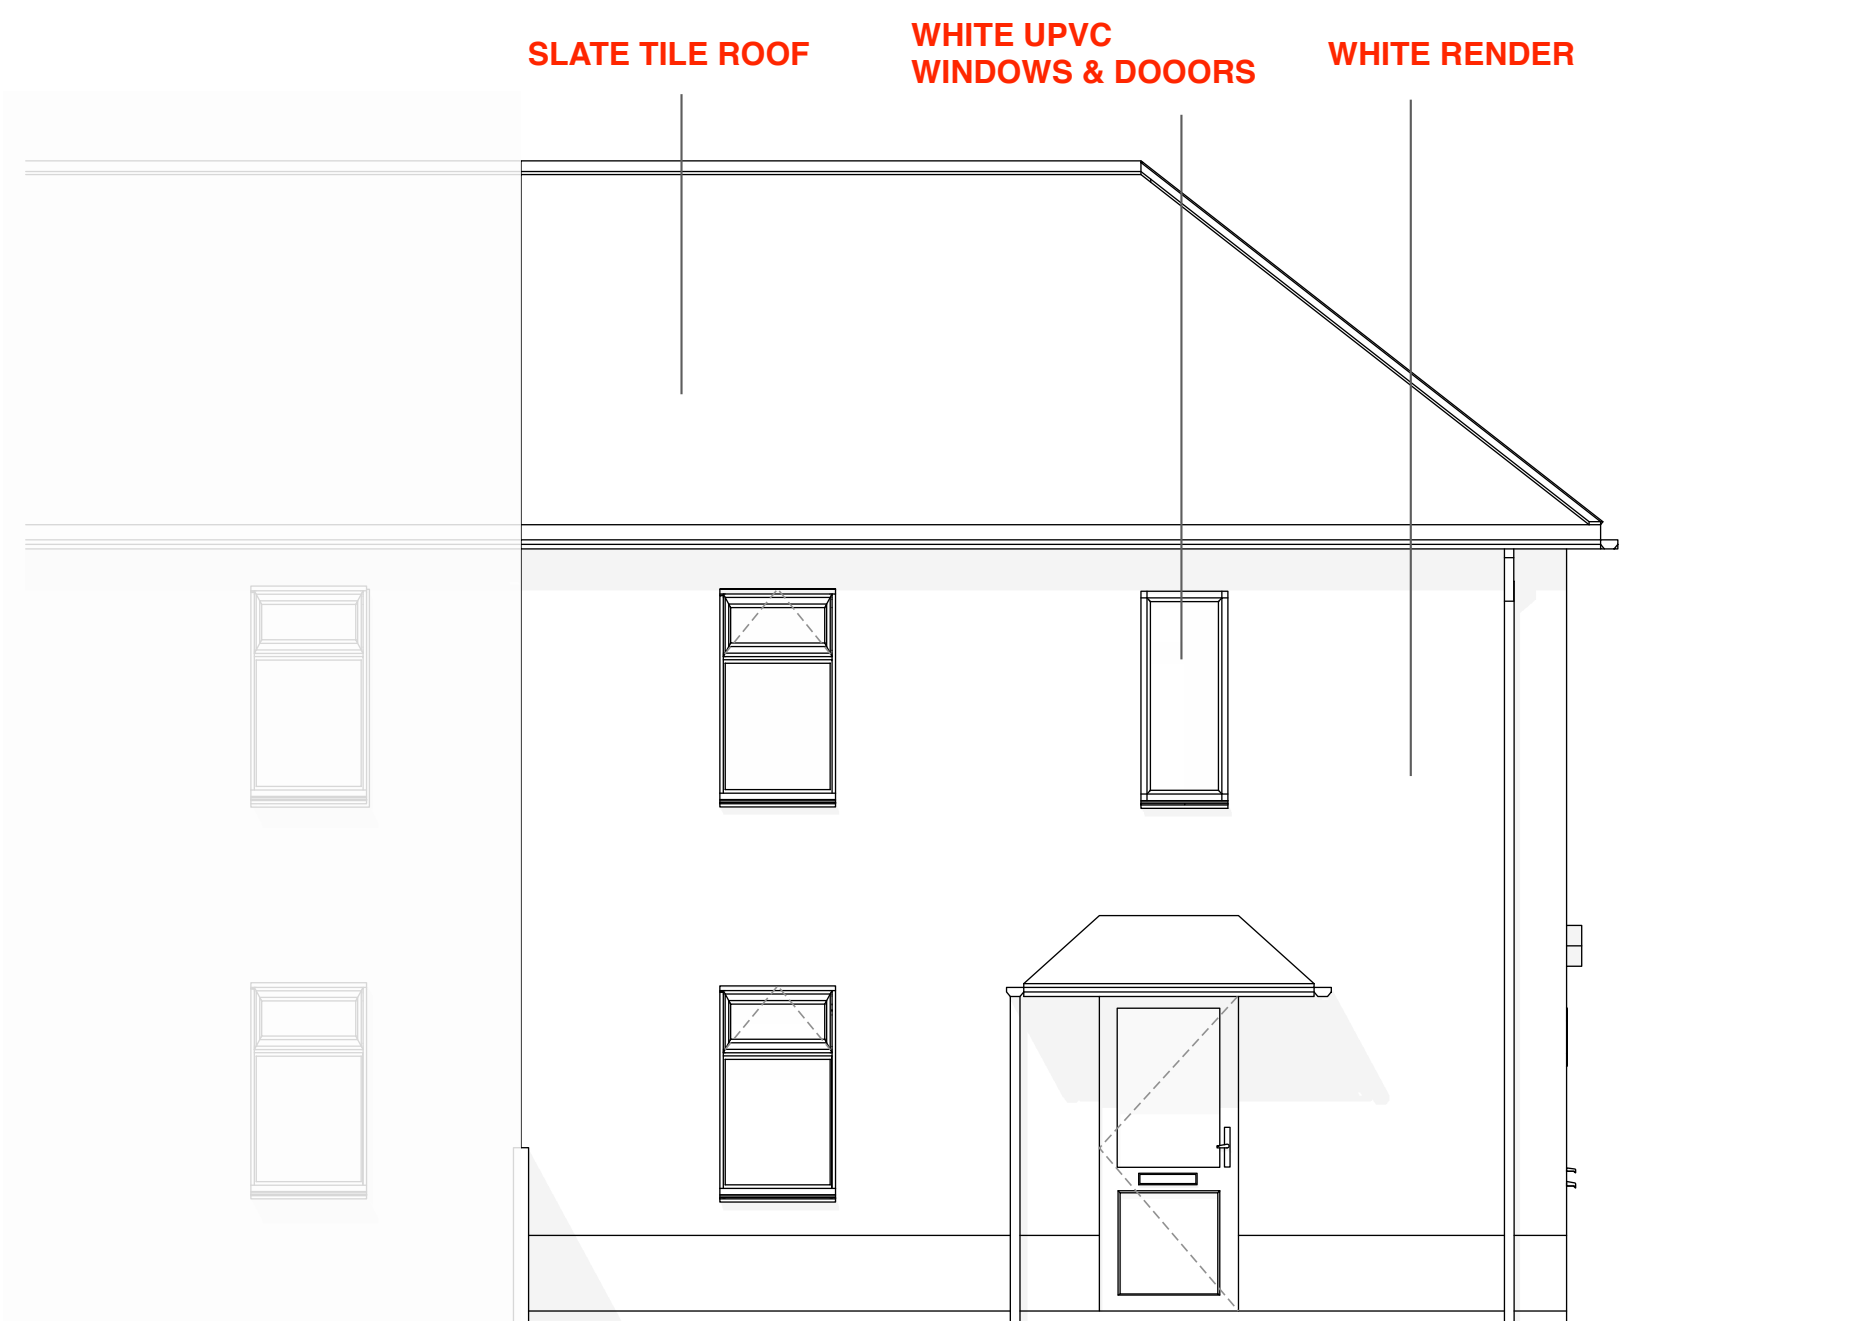


FRONT ELEVATION
EAST
1.50



REAR ELEVATION
WEST
1.50

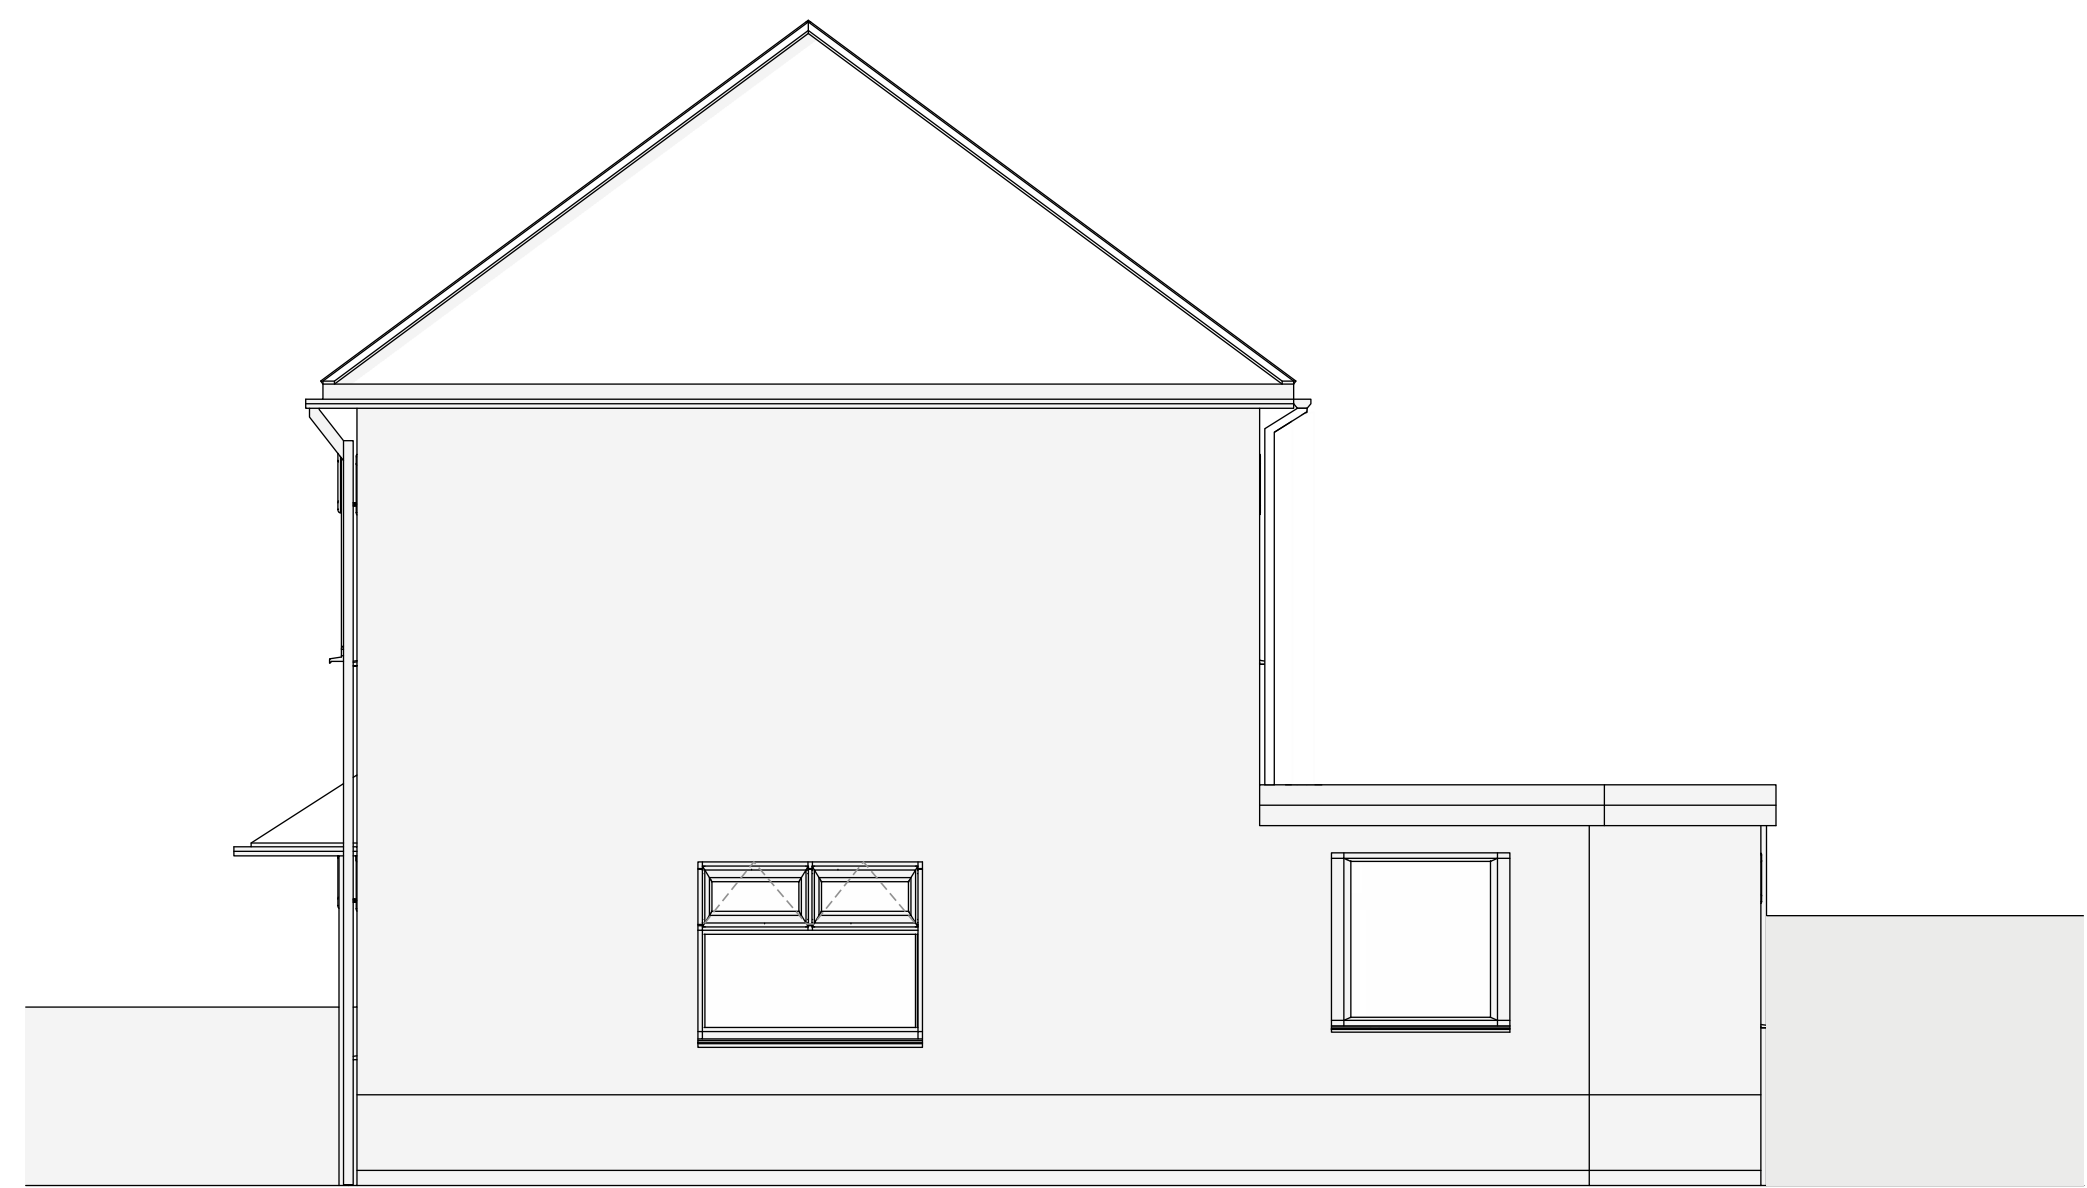

SIDE ELEVATION
SOUTH
1.50

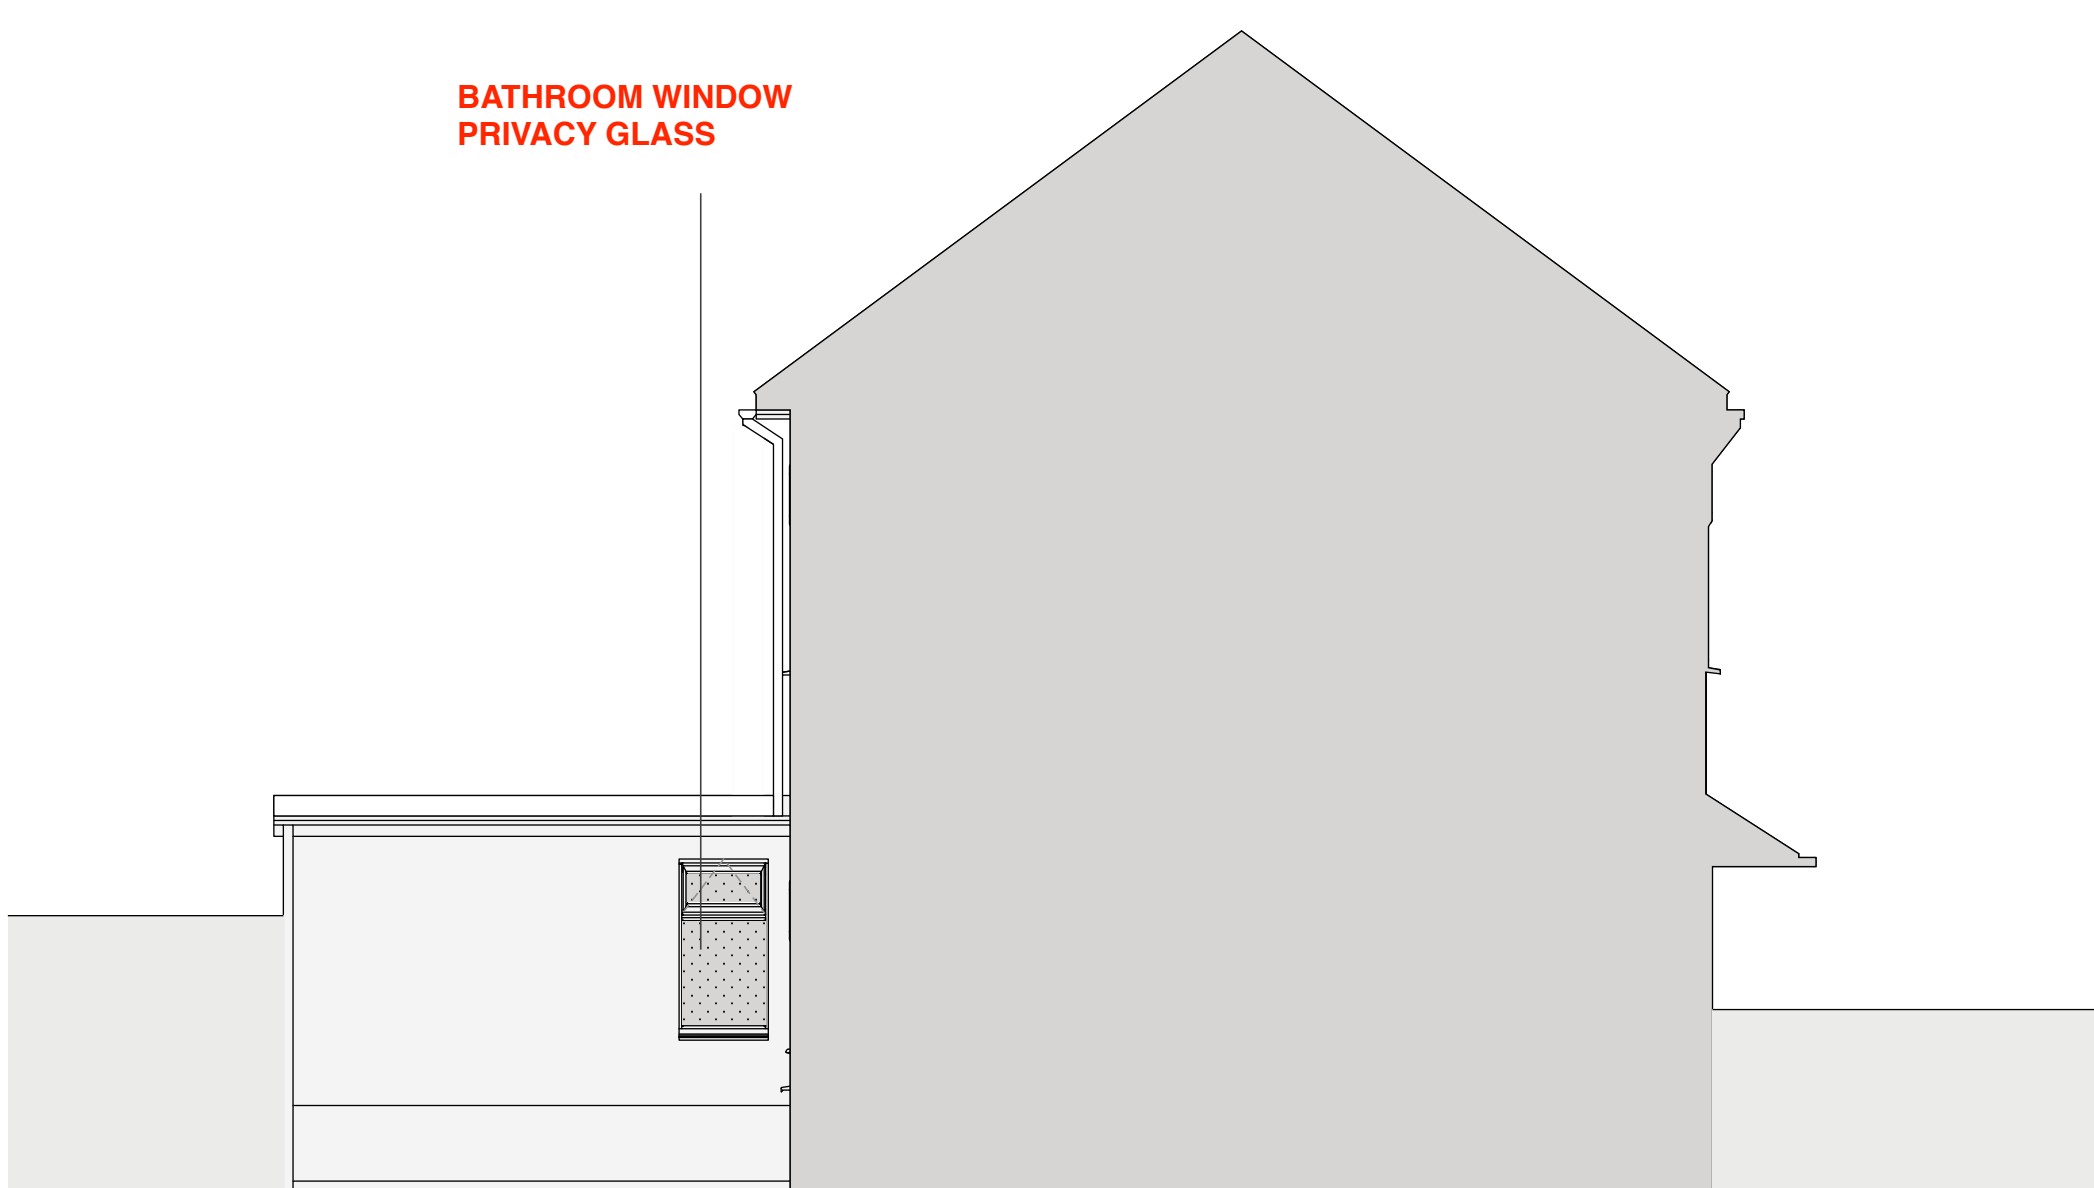

SIDE ELEVATION
NORTH
1.50