


Superseded

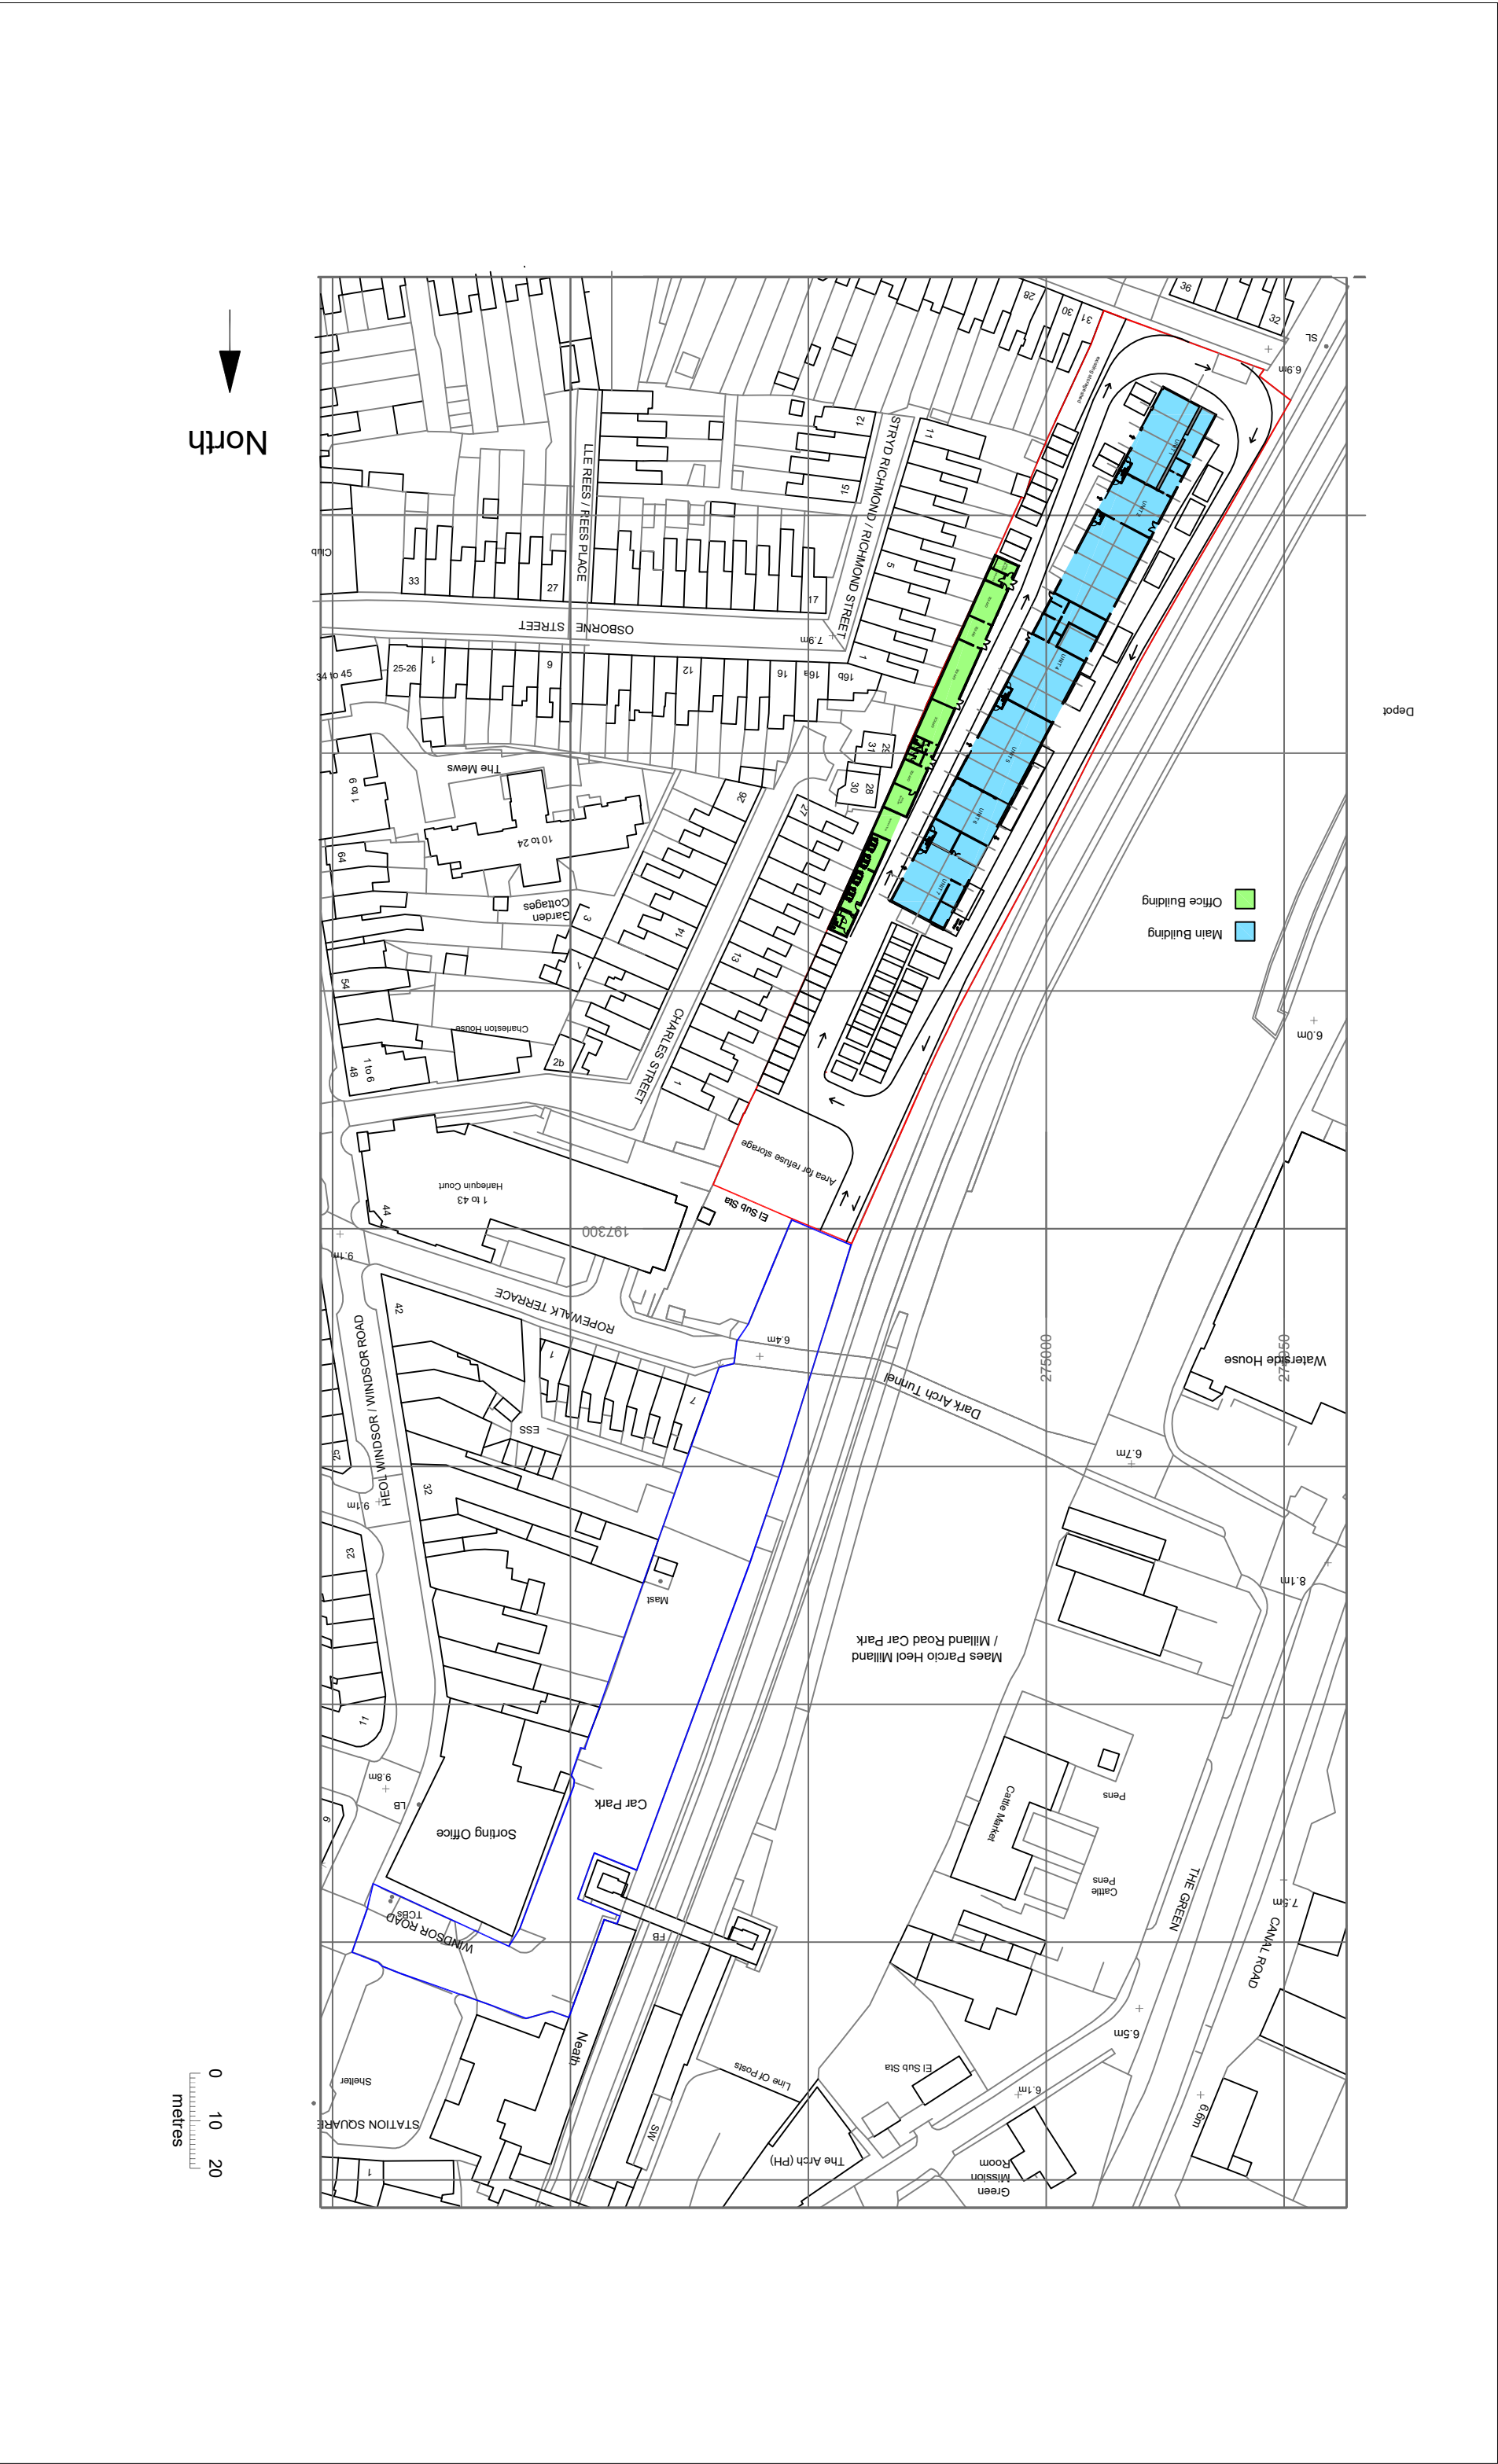

OscarClarke D E S I G N ifram@oscarclarke.com 45 Station Road Cardiff CF14 5UT 029 2140 9823 07703 294284		Railway Buildings Neath	
title Site Plan Proposed		job no. 096 dra no. D AP502 scale 1:1250 @ A3	rev C date 09/06/2020 drawn by FC