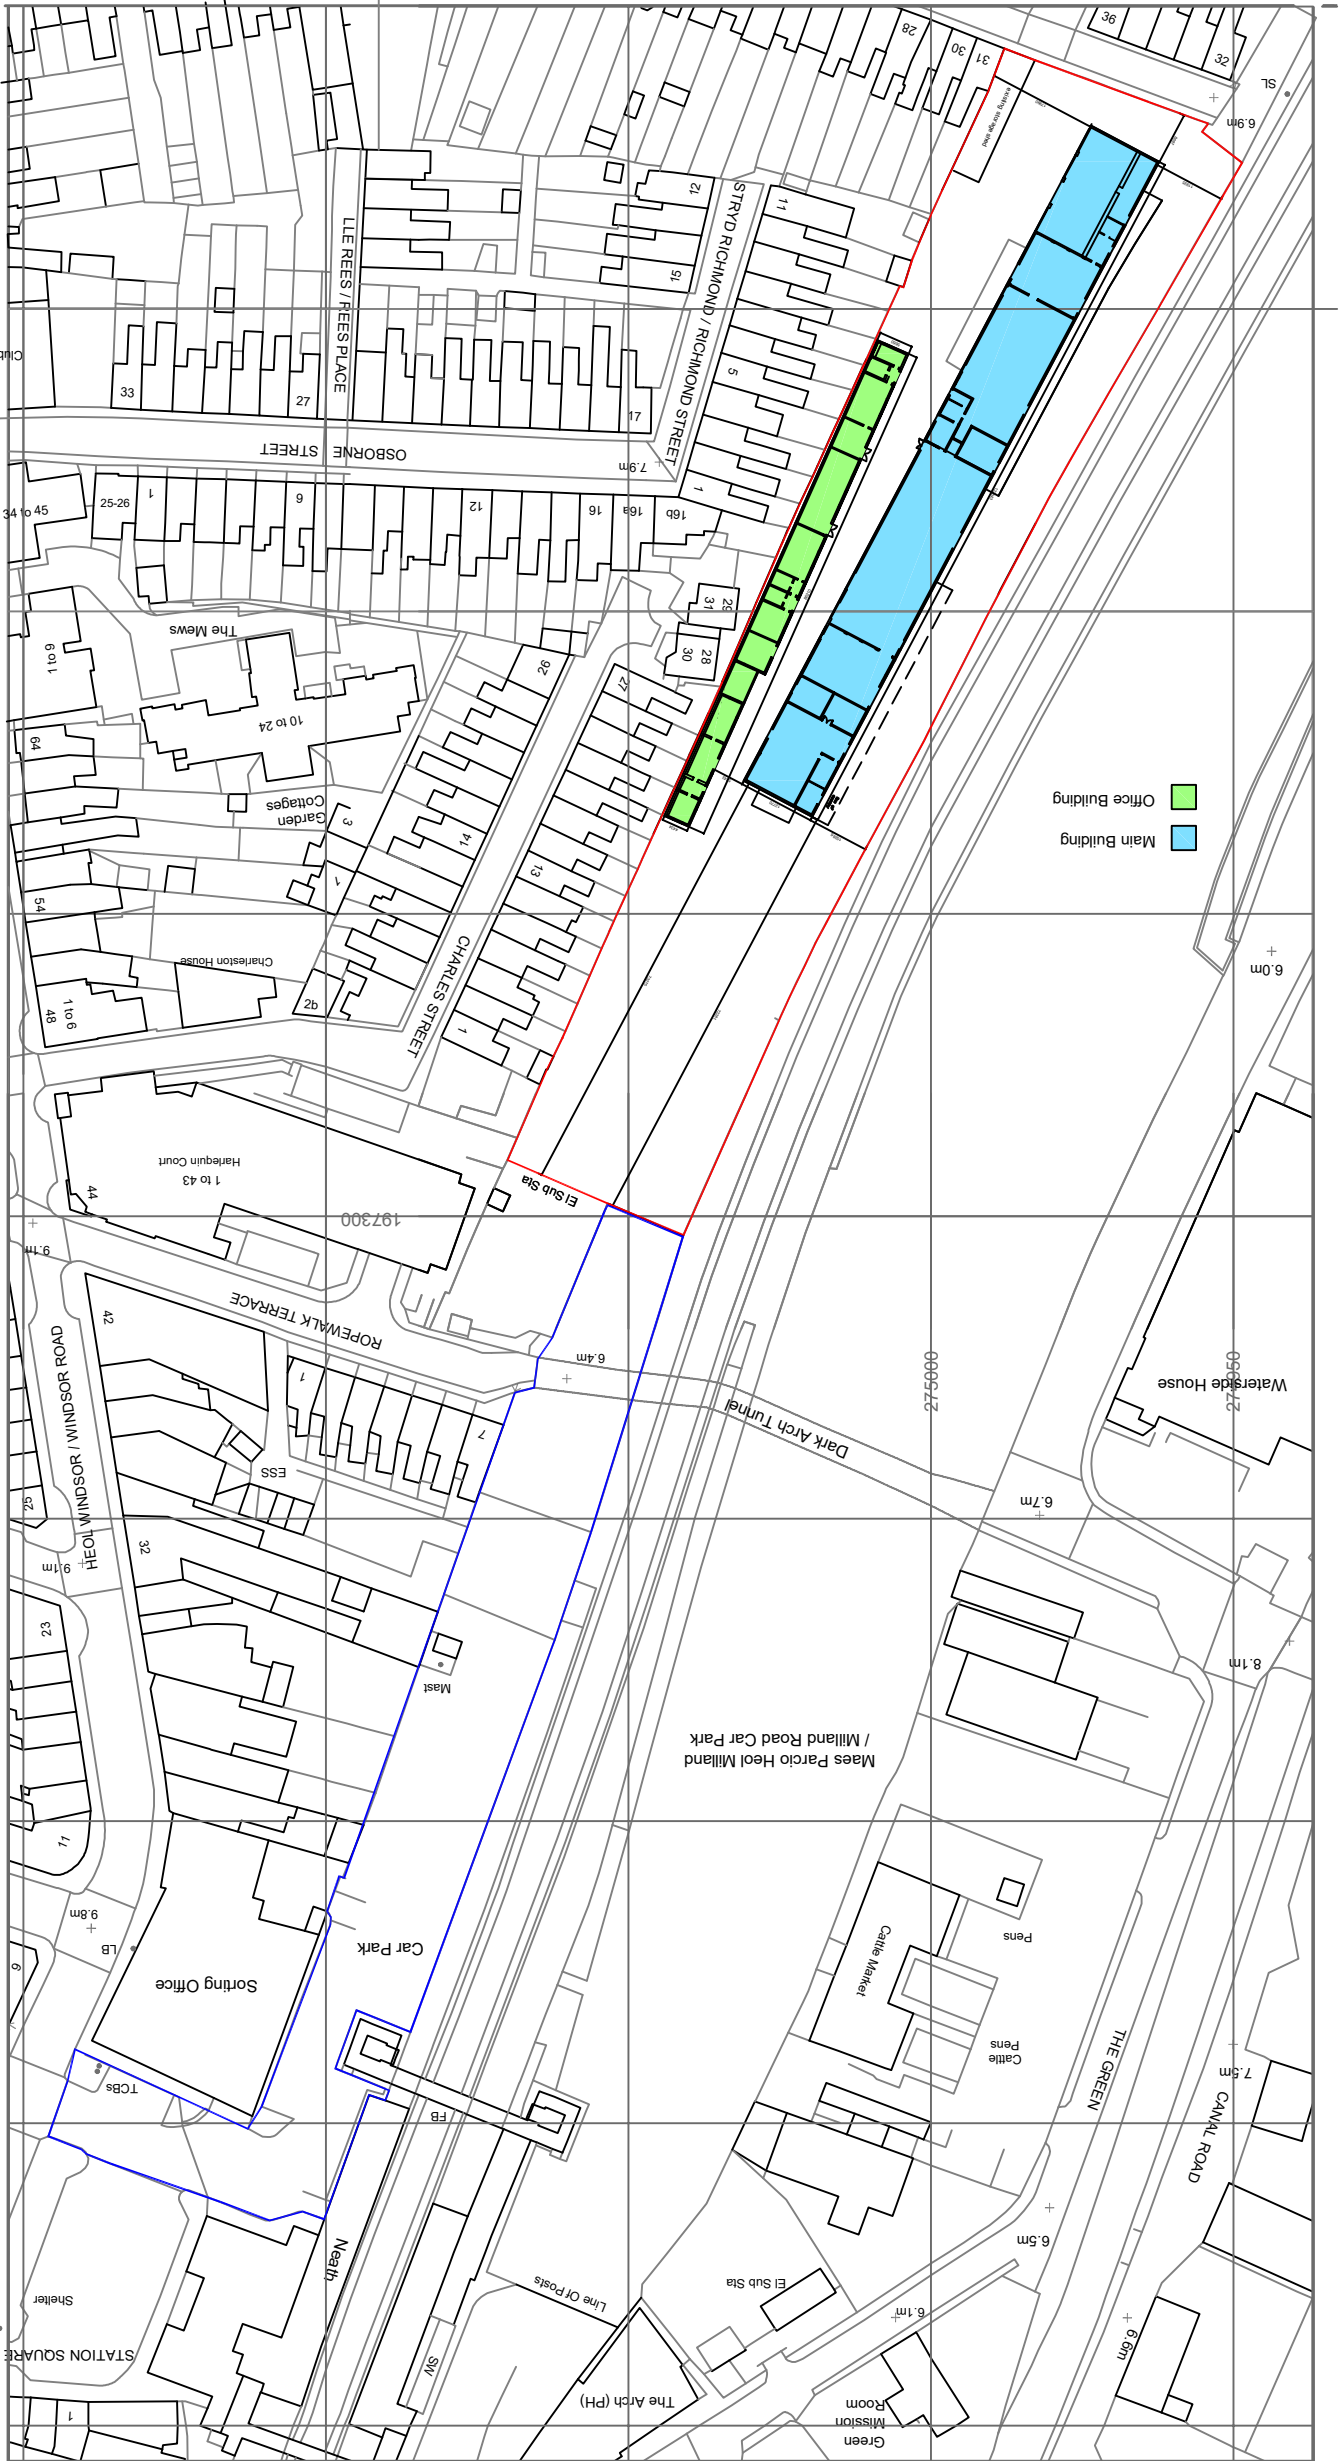


OscarClarke D E S I G N fran@oscarclarke.com 45 Station Road Cardiff CF14 5UT 029 2140 9923 07703 294284		Railway Buildings Neath		<table><tr><td>job no.</td><td>096</td><td>drw no.</td><td>D AP501</td><td>rev</td><td>C</td></tr><tr><td>scale</td><td>1:1250 @ A3</td><td>date</td><td>09/06/2020</td><td>drawn by</td><td>FC</td></tr><tr><td></td><td></td><td></td><td></td><td>checked by</td><td></td></tr></table>		job no.	096	drw no.	D AP501	rev	C	scale	1:1250 @ A3	date	09/06/2020	drawn by	FC					checked by	
job no.	096	drw no.	D AP501	rev	C																		
scale	1:1250 @ A3	date	09/06/2020	drawn by	FC																		
				checked by																			
title Site Plan Existing																							