



NOTES
DO NOT SCALE THIS DRAWING
CONTRACTOR TO CHECK ALL DIMENSIONS AND REPORT
ALL ERRORS AND OMISSIONS TO THE ENGINEER

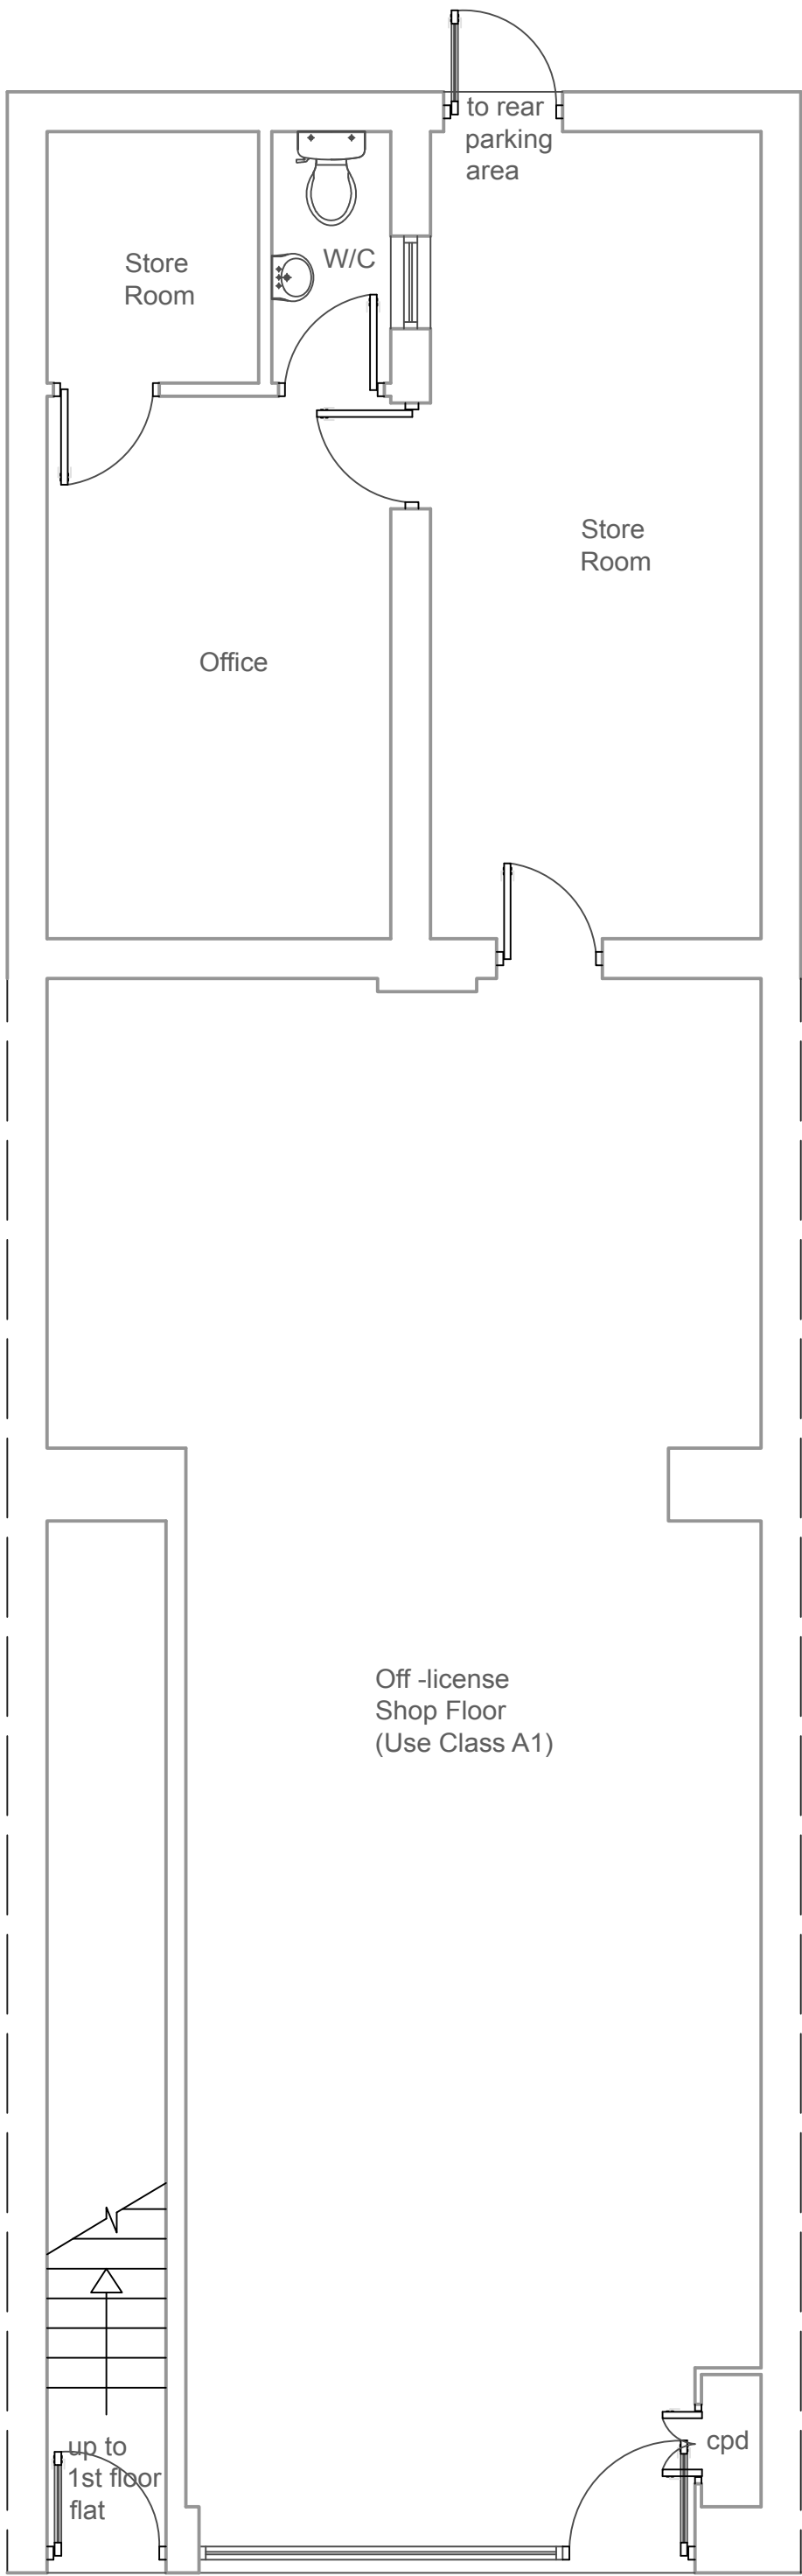

Existing Ground Floor Plan
Scale 1 : 50

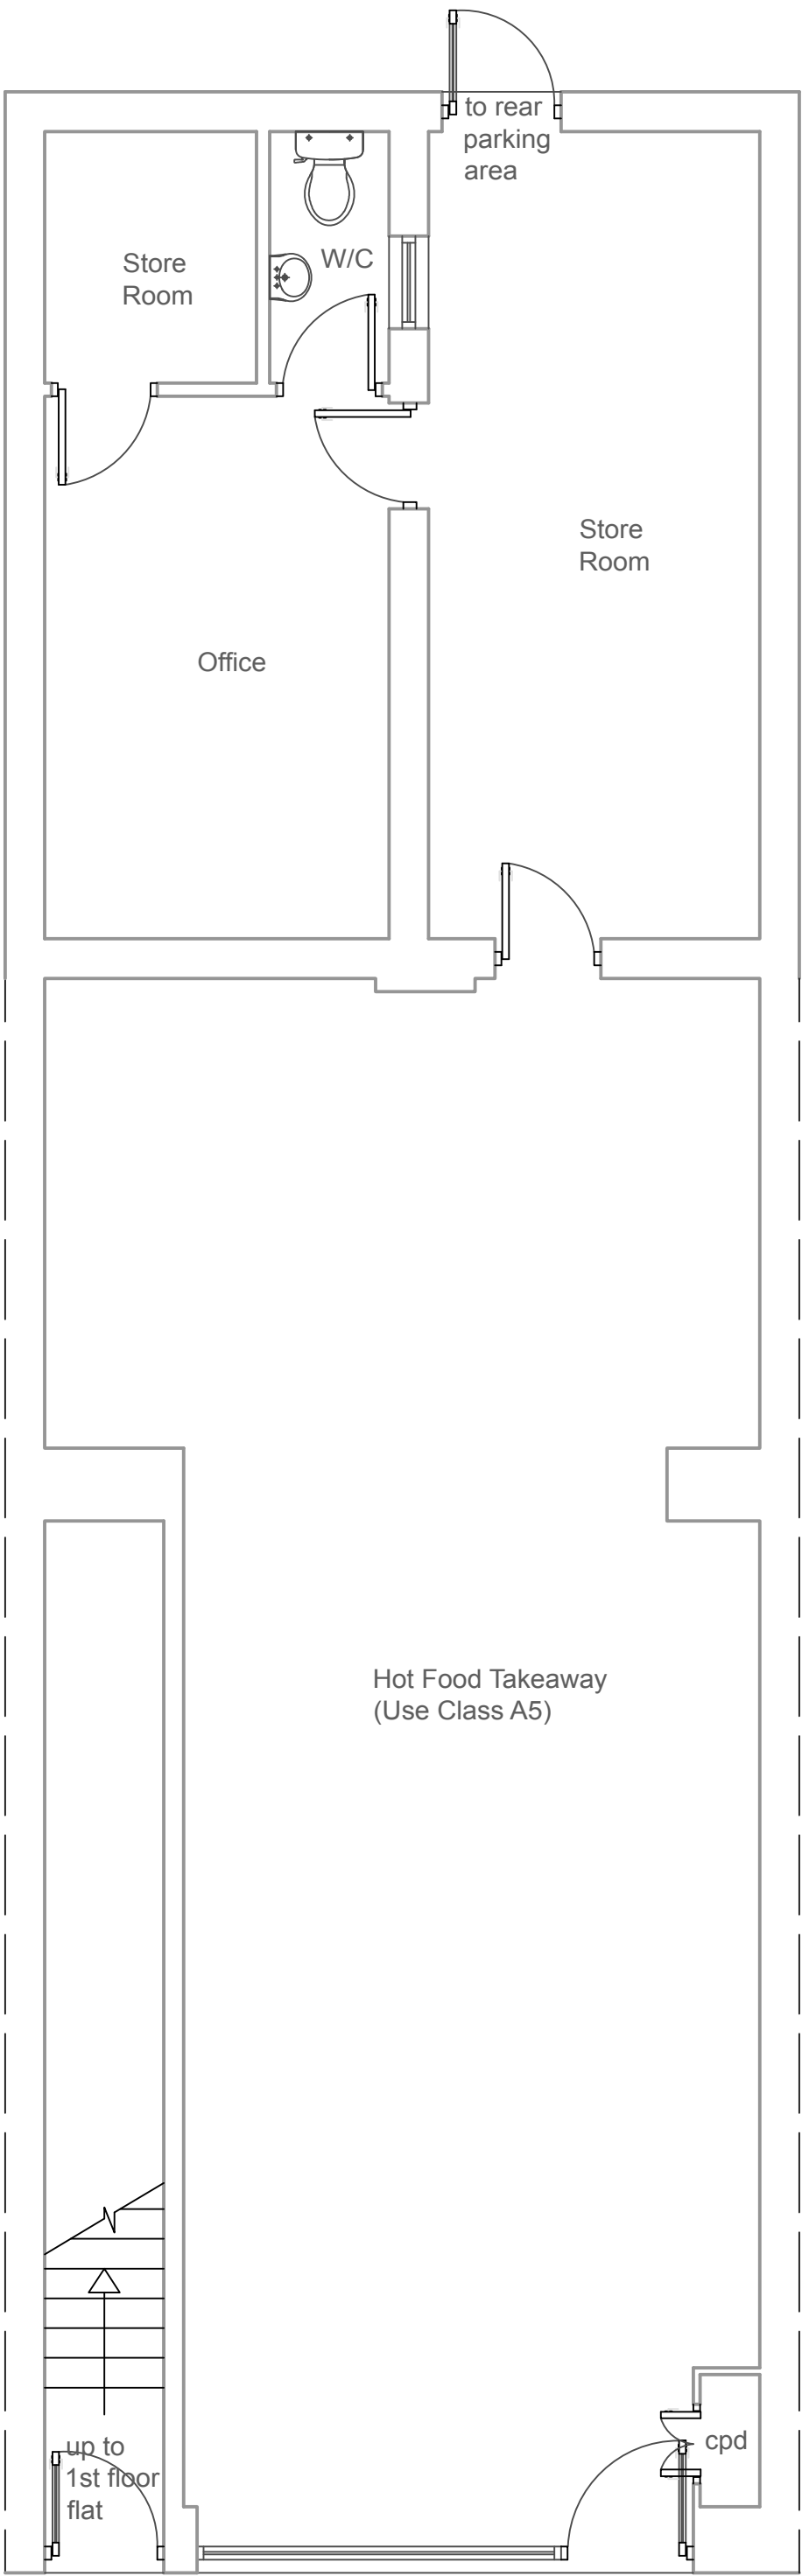

Proposed Ground Floor Plan
Scale 1 : 50



JA REWBRIDGE
DEVELOPMENT SERVICES
Architectural Design +
Quantity Surveying

5 Chapel Street, Mumbles, Swansea SA3 4NH

web: www.jarewbridge.com
email: info@jarewbridge.com
tel: 01792 360606
Adam: 07790 762443 John: 07775 595410

Client
Mrs. Rajwinder Kaur

Project
139 Pant-Yr-Heol
Neath
Swansea, SA4 8SH.

Drawing Title
Existing & Proposed
Floor Plans.

Issue
PLANNING

Project No.	Drawing No.
09.20.139P	09.20.139P.D1

Scales	Date	Revision
1:50	24.09.20	A
Drawn	Checked	Sheet Size
APR	JAR	A1

© This drawing may not be copied without prior written permission