




1 Front elevation
1 : 100

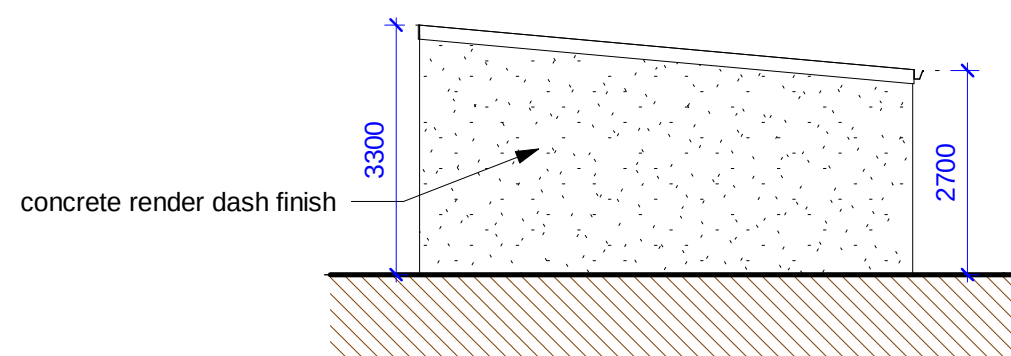

3 elevation on B
1 : 100

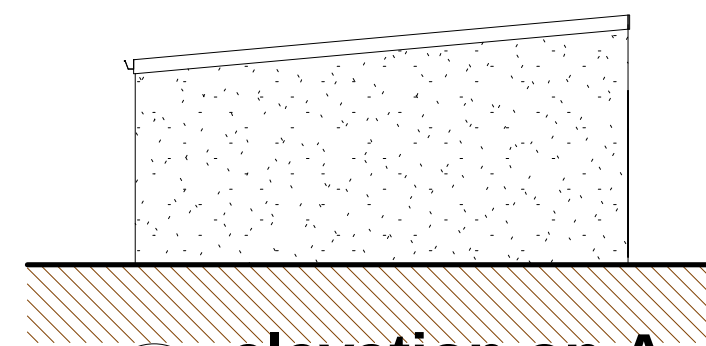

2 elevation on A
1 : 100

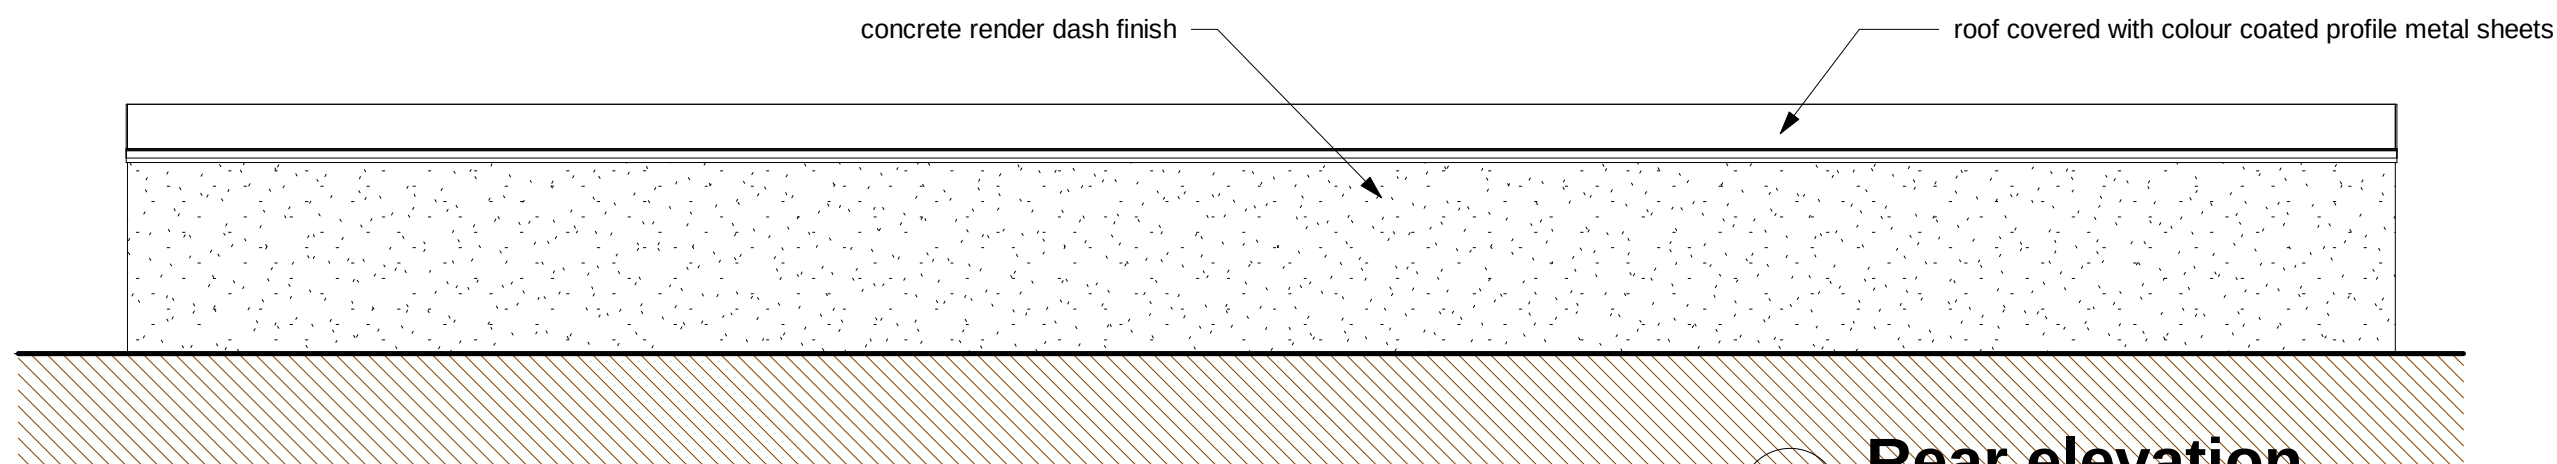

4 Rear elevation
1 : 100

	No.	Description	Date	Proposed garaging at land off Church Street, Briton Ferry				PROJECT		CLIENT				
										Date	16/09/2020		Scale (@ A3) 1 : 100	
				CODE	STATUS	SUITABILITY DESCRIPTION	PURPOSE OF ISSUE Planning	Elevations		DRAWING NUMBER		REV		
							BF002							