


Responsibility is not accepted for errors made by others in scaling from this drawing. All construction information should be taken from figured dimensions only.

0mm 50mm

A3 Original Sheet Size

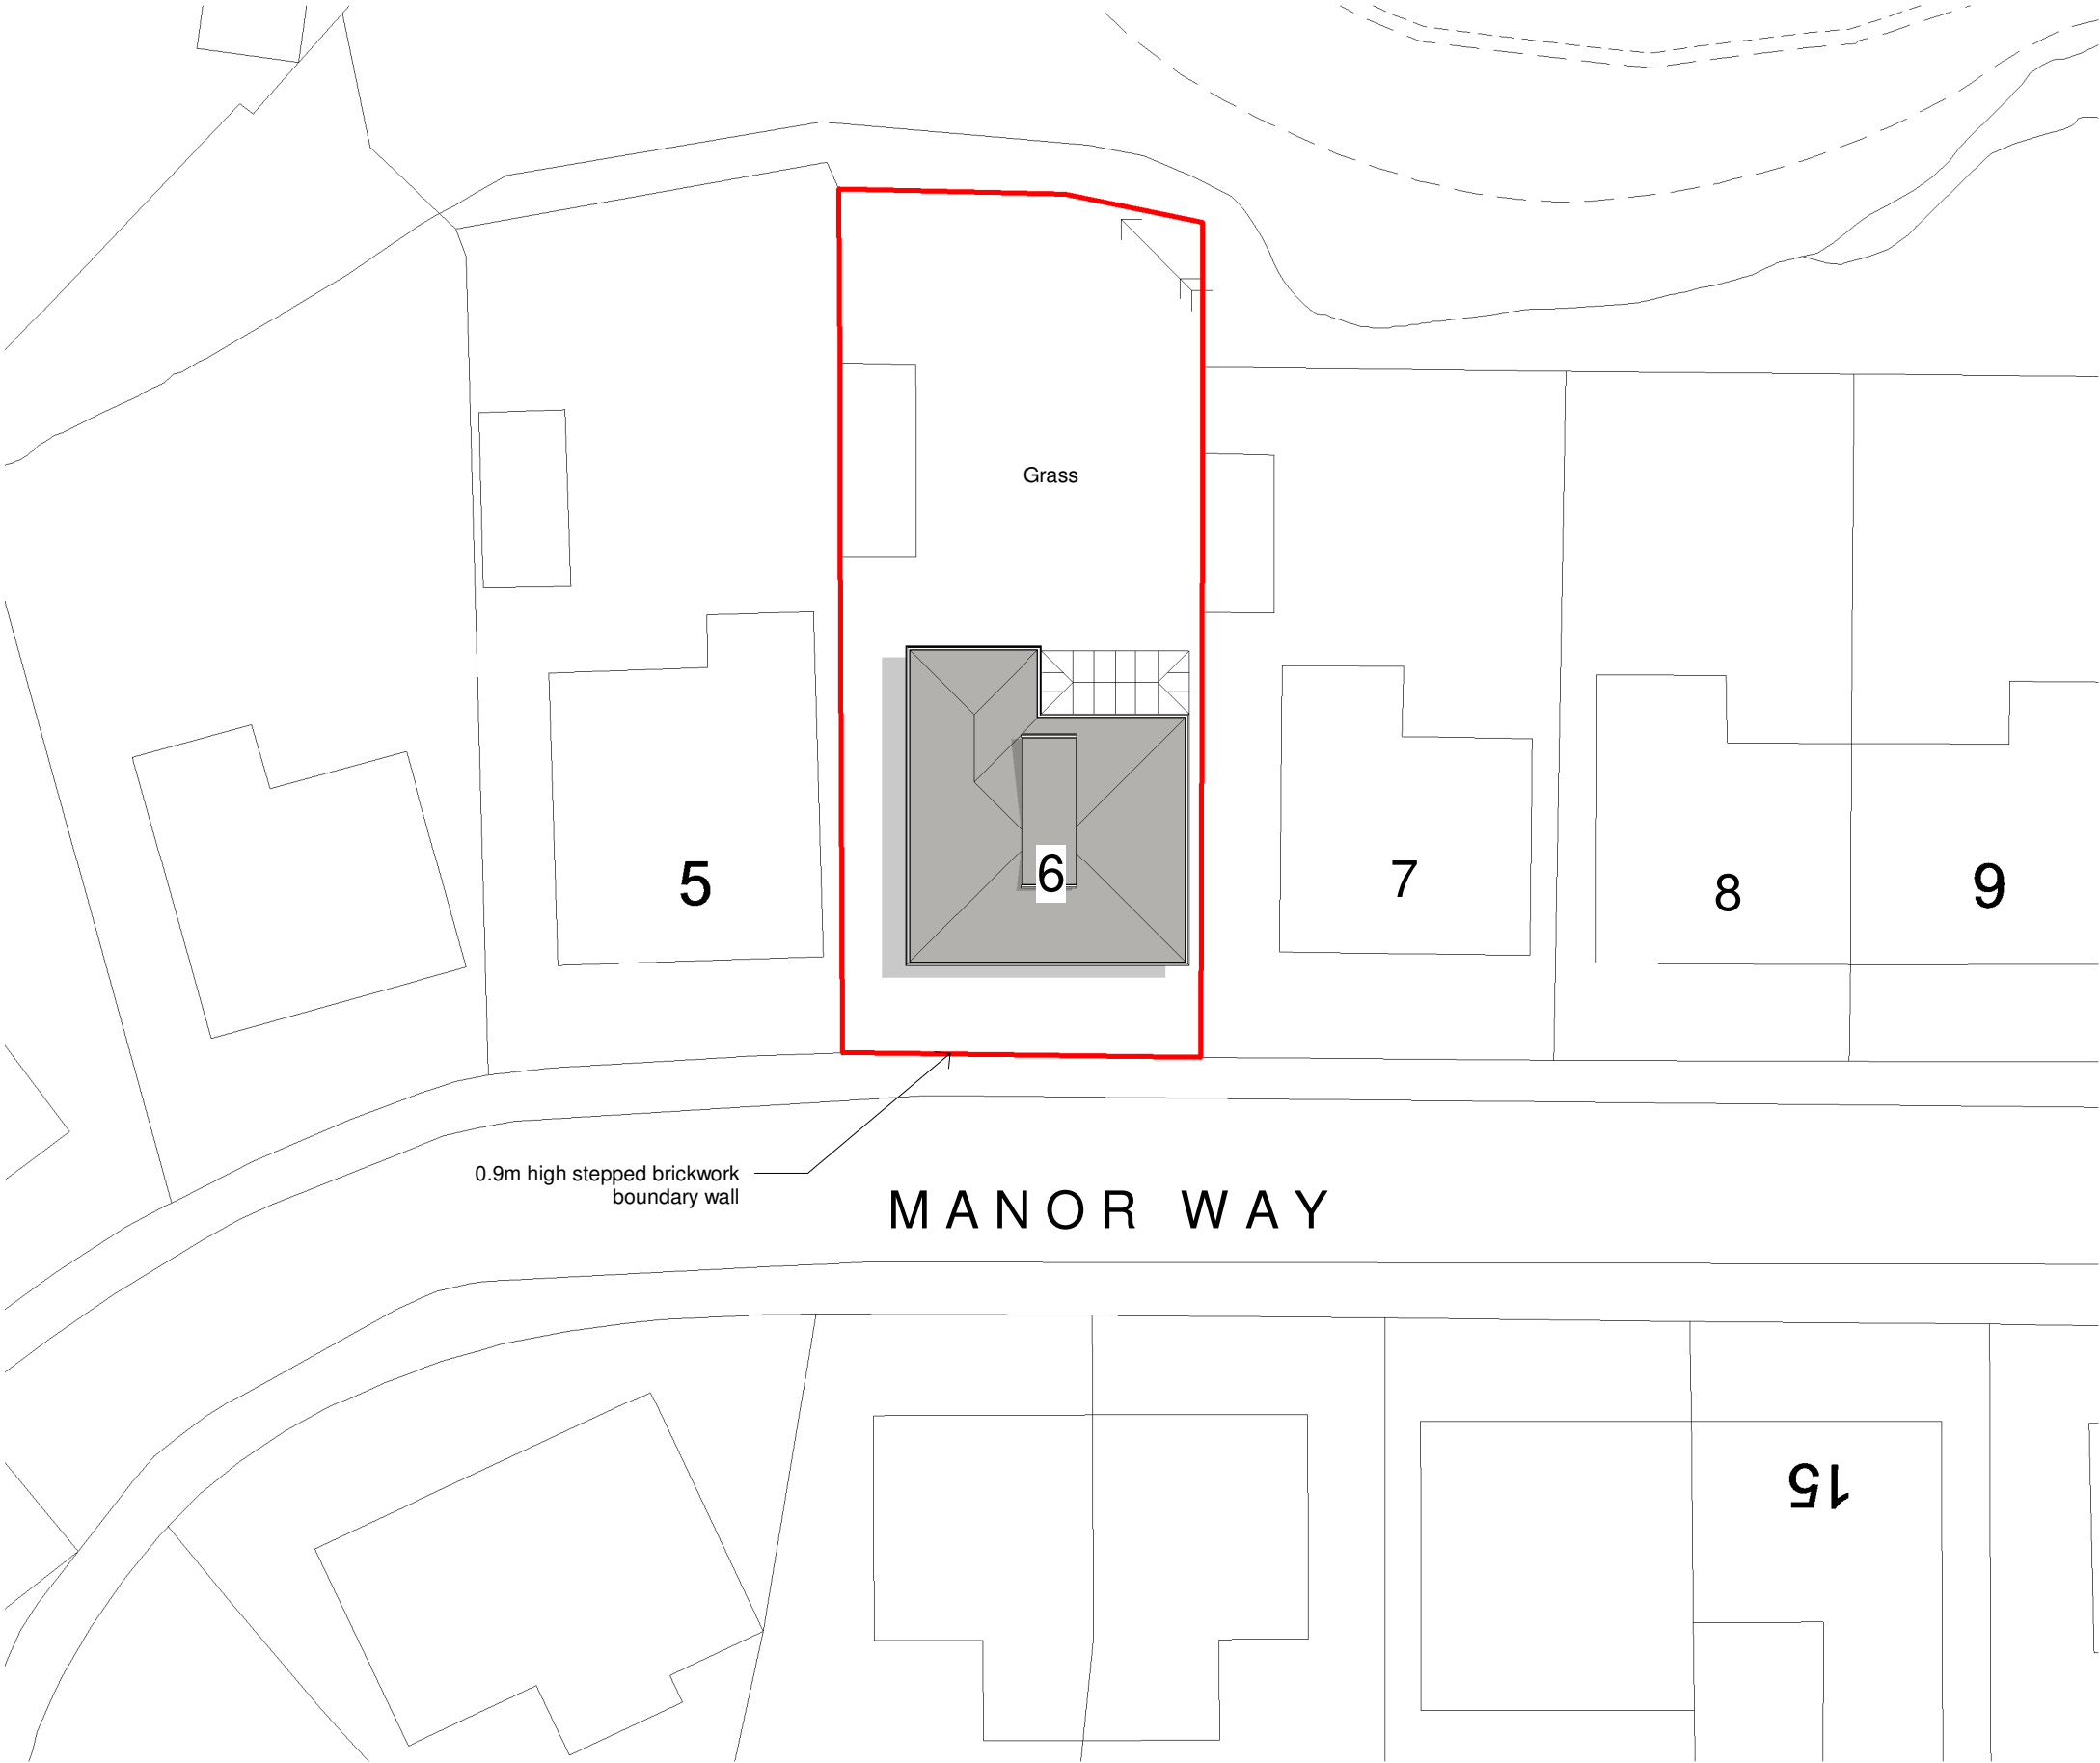

Planning Issue

date	rev	name	chk	note
------	-----	------	-----	------



Architectural Design - Feasibility - Planning - Building Control - Construction Details - Sustainable Design
Systems House 89 Heol Don Cardiff CF14 2AT
T 02920316857 M 07785582007 info@dlparchitecture.co.uk

PROJECT
Proposed replacement roof structure following fire damage
6 Manor Way, Neath SA11 2TR

DRAWING TITLE
Site Plan as Existing

SCALE	DATE	DRAWN BY	CHECKED BY
1 : 250	25/09/20	PL	DA

DRAWING NUMBER	REVISION
P682 L_001	

Site Plan as Existing
1 : 250

Site Area= 365m2