




1 Planning Elevation North-West
1 : 200

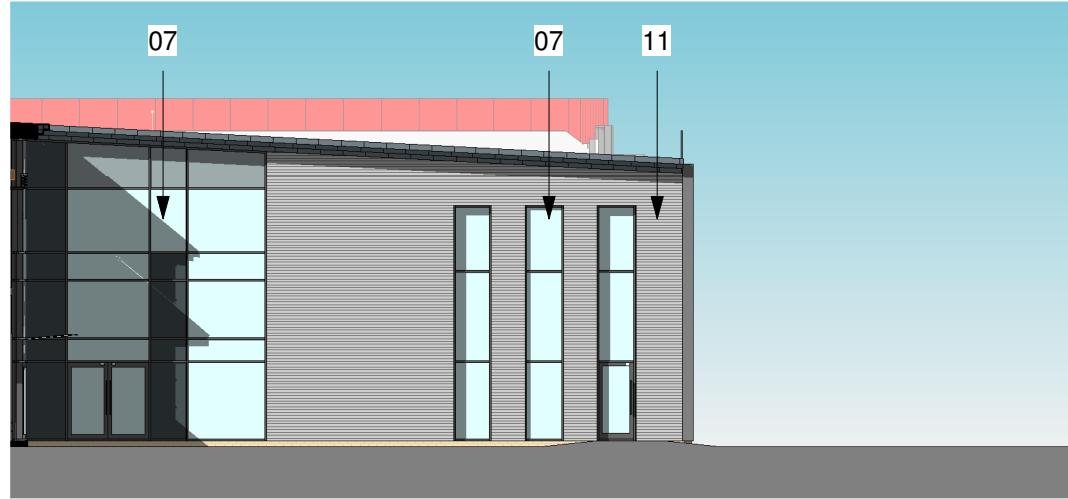

2 Planning Part North Elevation
1 : 200

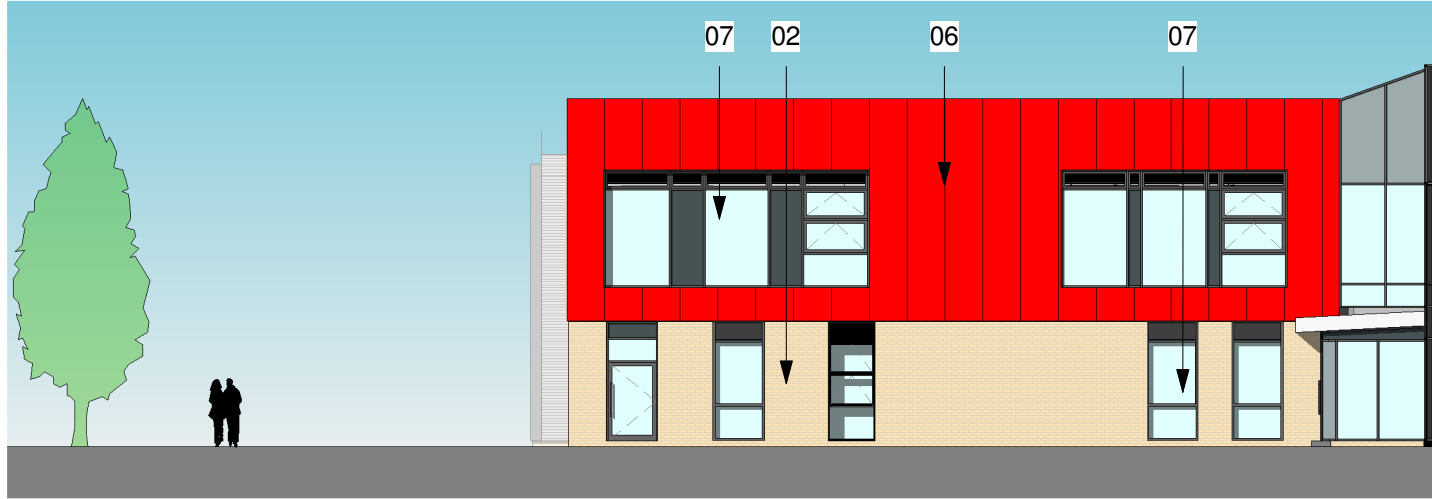

3 Planning Part South Elevation
1 : 200

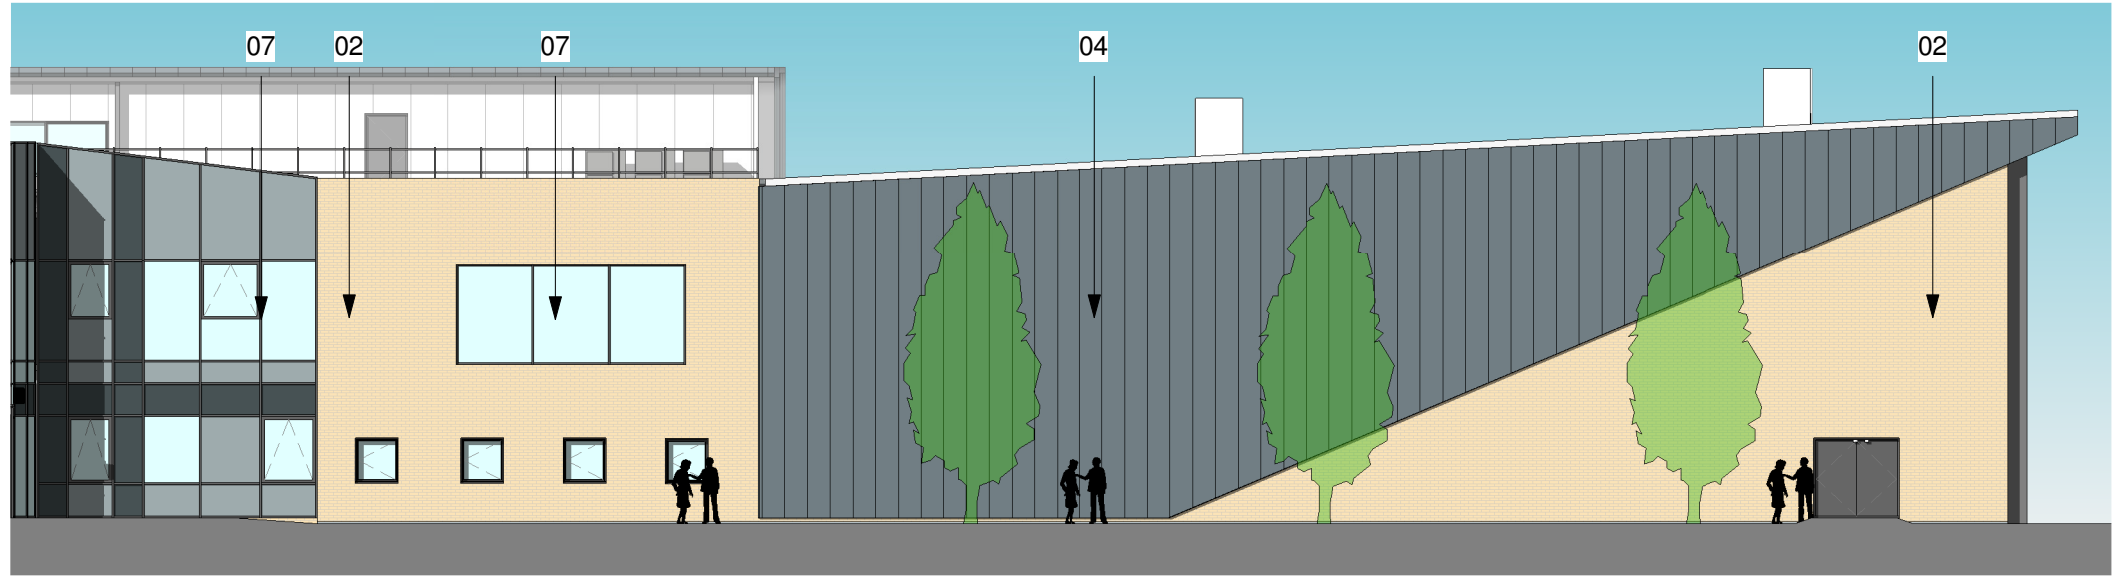


4 Planning North Elevation
1 : 200



5 Planning Part East Elevation 01
1 : 200




6 Planning Part East Elevation 02
1 : 200

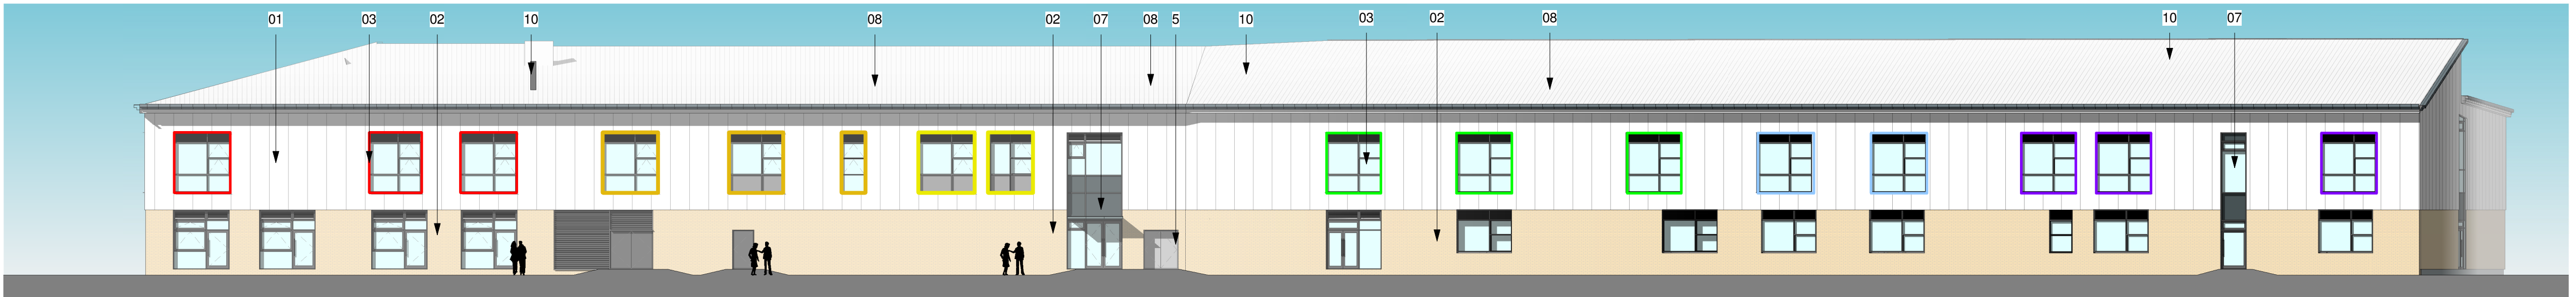


8 Planning Extended East Elevation
1 : 200

KEY

- 01 KS1000 silver panels
- 02 Facing Brickwork - Buff
- 03 PPC Aluminium Windows with coloured reveals and fins at First Floor
- 04 VIEO Zinc standing seam panels
- 05 PPC metal doors
- 06 KS1000 red panels
- 07 PPC Aluminium Curtain Wall
- 08 Euroclad Euroseam roof
- 09 PPC Aluminium clerestory windows
- 10 Flue / Vent pipe
- 11 Facing Brickwork - Grey

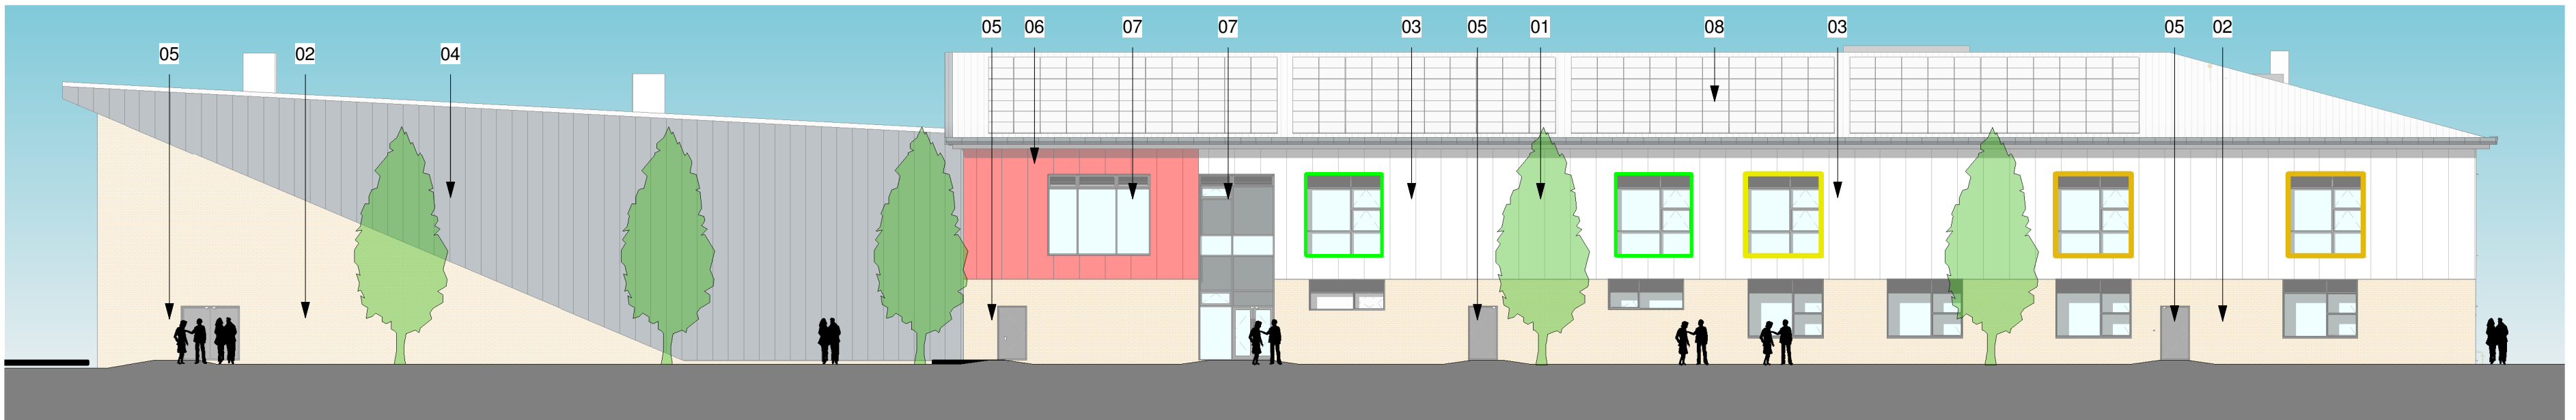

7 Planning South Elevation
1 : 200

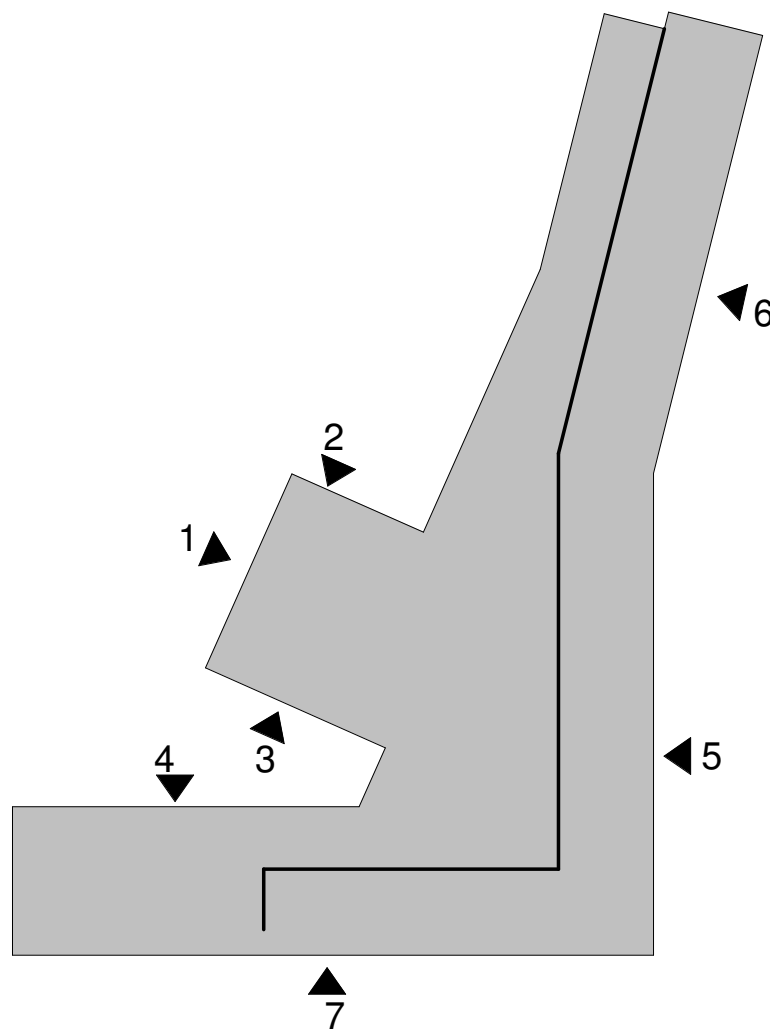

This drawing must not be scaled.
Figured dimensions and levels to be used.
Any inaccuracies must be notified to the architect.
Detail drawings and large scale drawings take precedence over smaller drawings.

A1

Rev:

P01	Planning Submission.
P02	Stage 4 Information Issue
P03	Extended Eastern Elevation Added.
C01	Entrance CW Amended
C02	Roof Plants Shown

13/05/19

16/06/19
05/07/19
28/05/20
23/09/20

Chk'd:

STATUS

S2 - Issued for Information

powelldobson
ARCHITECTS

Cardiff, Swansea - London

t +44 (0)33 33 201 001

www.powelldobson.com

@PDArchitects

PDA Job No:

18080

26W007- PDA - 00 - XX- DR - A - 05 - 0008

UPRN ORIGINATOR VOLUME LEVEL TYPE ROLE CLASS NUMBER

REV

C02

Scale: As indicated

Date: 03/14/19

Drawn: SK

Checked: ARB

THIS DRAWINGS IS COPYRIGHT ©

Registered Office: Powell Dobson, Suite 117, Building One, Eastern Business Park, Wren Park Lane, OS/20 Midvale, Cardiff CF15 5EA. Powell Dobson is a trading name of Powell Dobson Ltd a company registered in England and Wales No 3073902.

C:\Users\Sandra.Kinduryte.GLOBAL\Documents\2600W-PDA-00-XX-M3-A-XX-9800_CENTRAL FILE DO NOT OPEN_Sandra.Kinduryte.rvt