


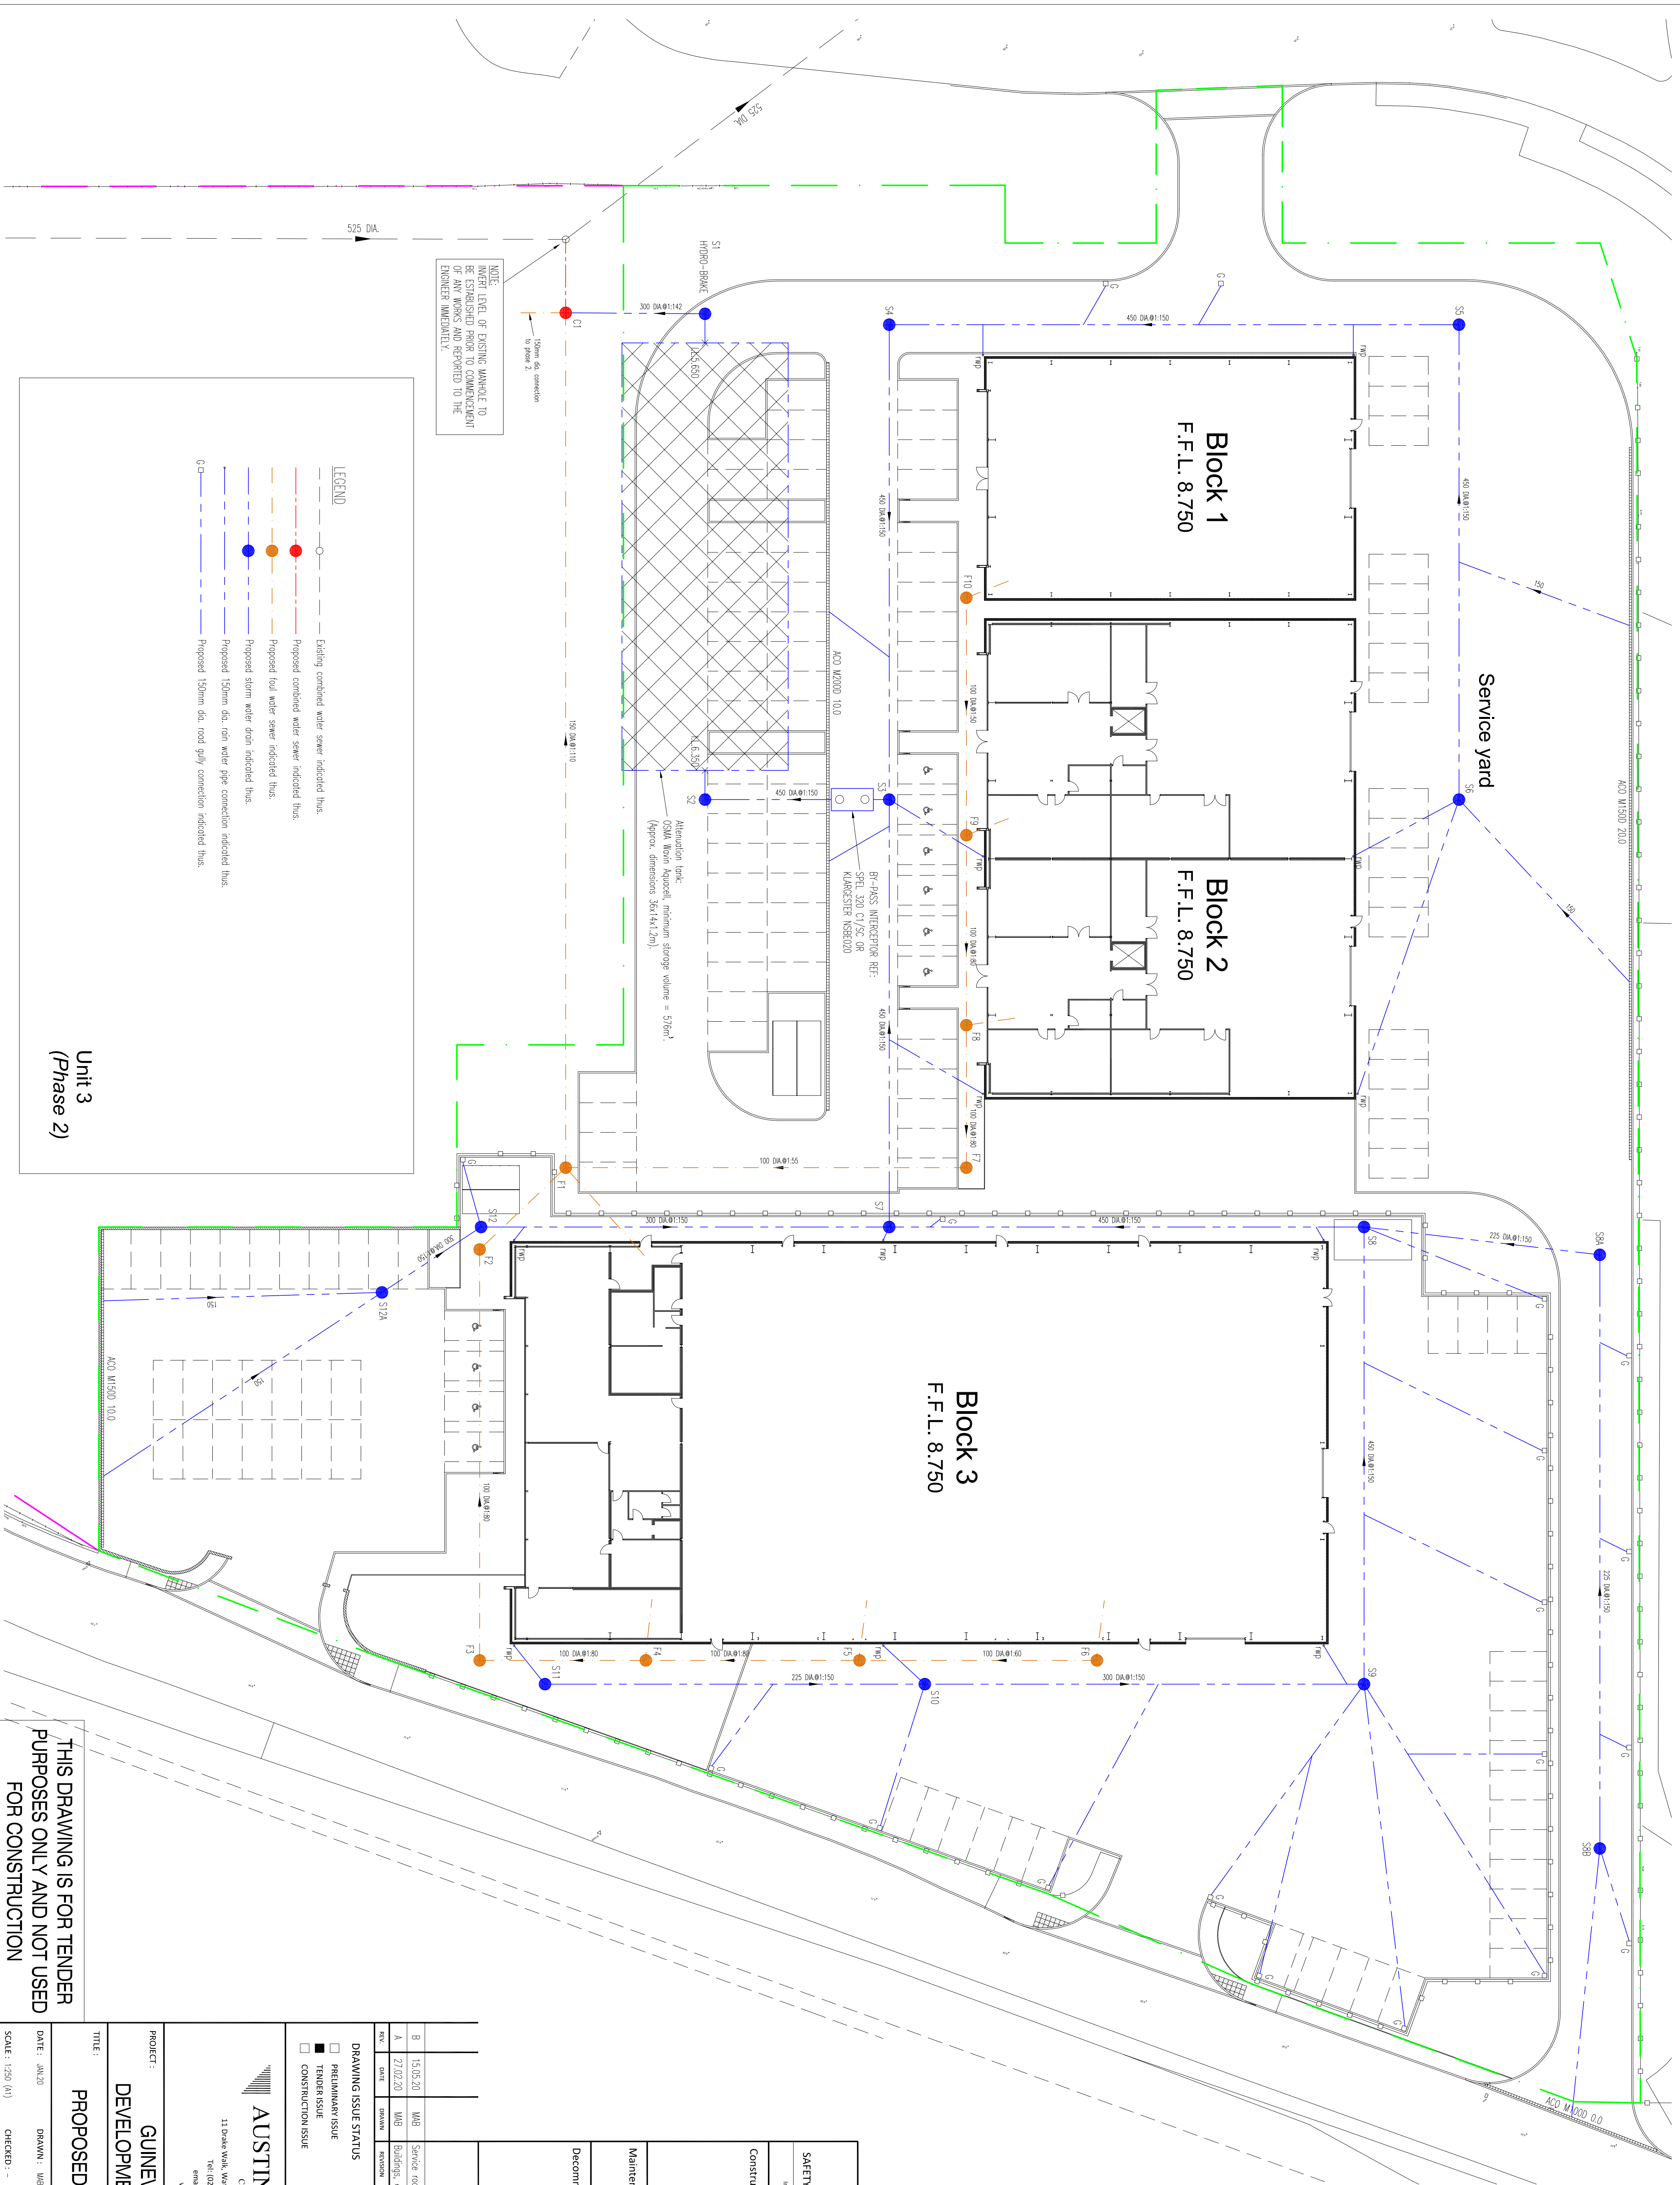

B	15.05.20	MAJ	Service road and drainage offset.	
A	27.02.20	MAJ	Buildings, external works and drainage updated.	
REV	DATE	DRAWN	REVISION	

☐	PRELIMINARY ISSUE	☐	DESIGN DEVELOPMENT PRIOR TO TENDER
☒	TENDER ISSUE	☐	DESIGN DEVELOPMENT PRIOR TO CONSTRUCTION
☐	CONSTRUCTION ISSUE	☐	AS BUILT ISSUE



AUSTIN PARTNERSHIP
CONSULTING ENGINEERS

11 Drake Walk, Waterfront 2000, Atlantic Wharf, Cardiff, CF10 4AN
Tel: (029) 2045 5500 Fax: (029) 2043 5310
email: mail@austinpartnership.co.uk
www.austinpartnership.co.uk

PROJECT : **GUINEVERE HOLDINGS
DEVELOPMENT AT CRAMIC WAY**

PROPOSED DRAINAGE LAYOUT

DATE : JUN/20 DRAWN : MBG PROJECT No : DRG. No : REV :
SCALE : 1:250 (A1) CHECKED : - 20.4592 03 B