




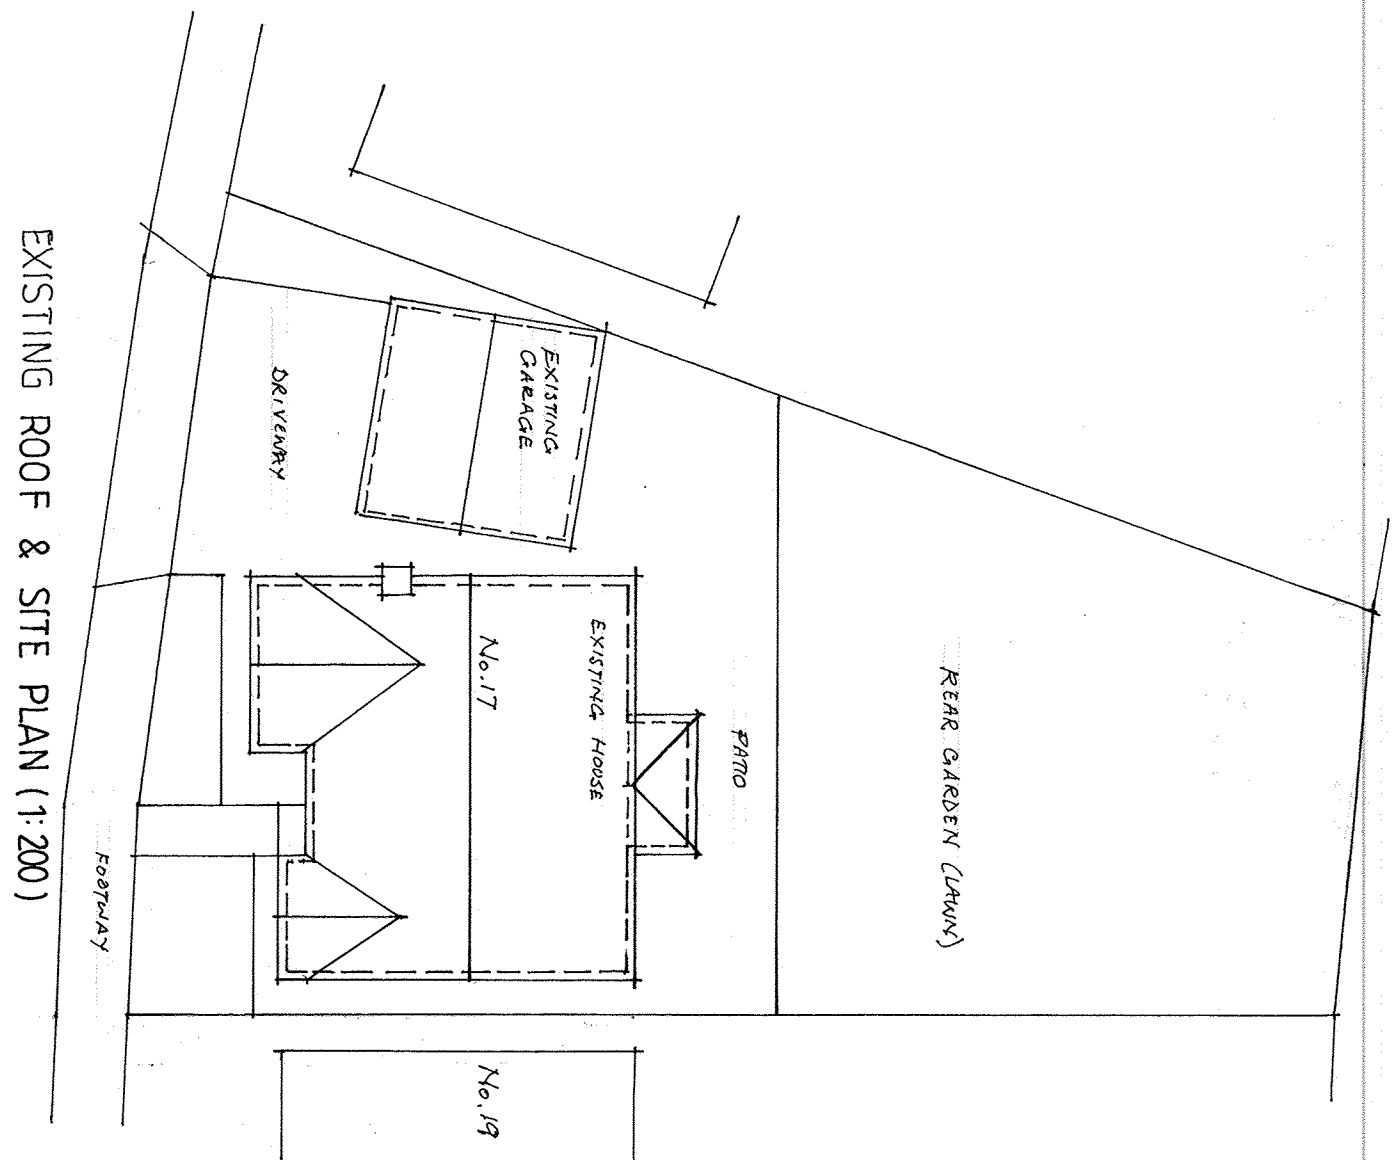


EXISTING ROOF & SITE PLAN (1:200)

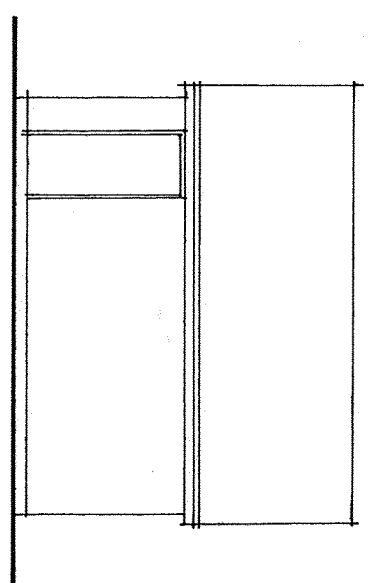


EXTG. GARAGE REAR ELEVATION
(1:100)

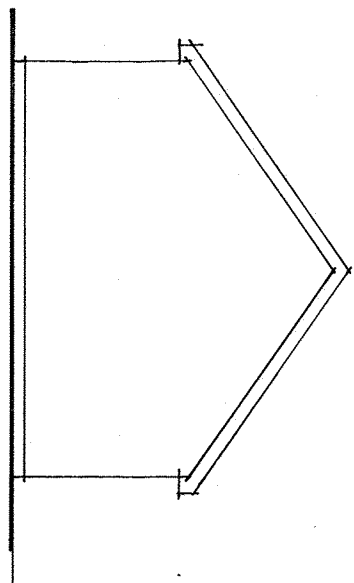


SIDE ELEVATION (N-W)

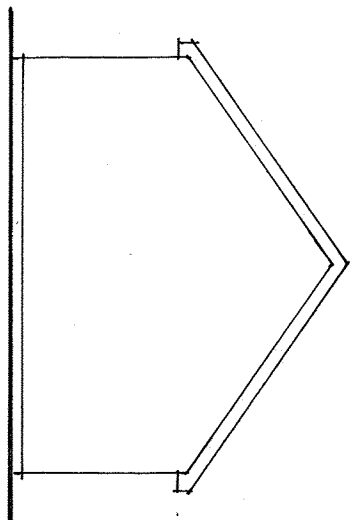


SIDE ELEVATION (S-E)

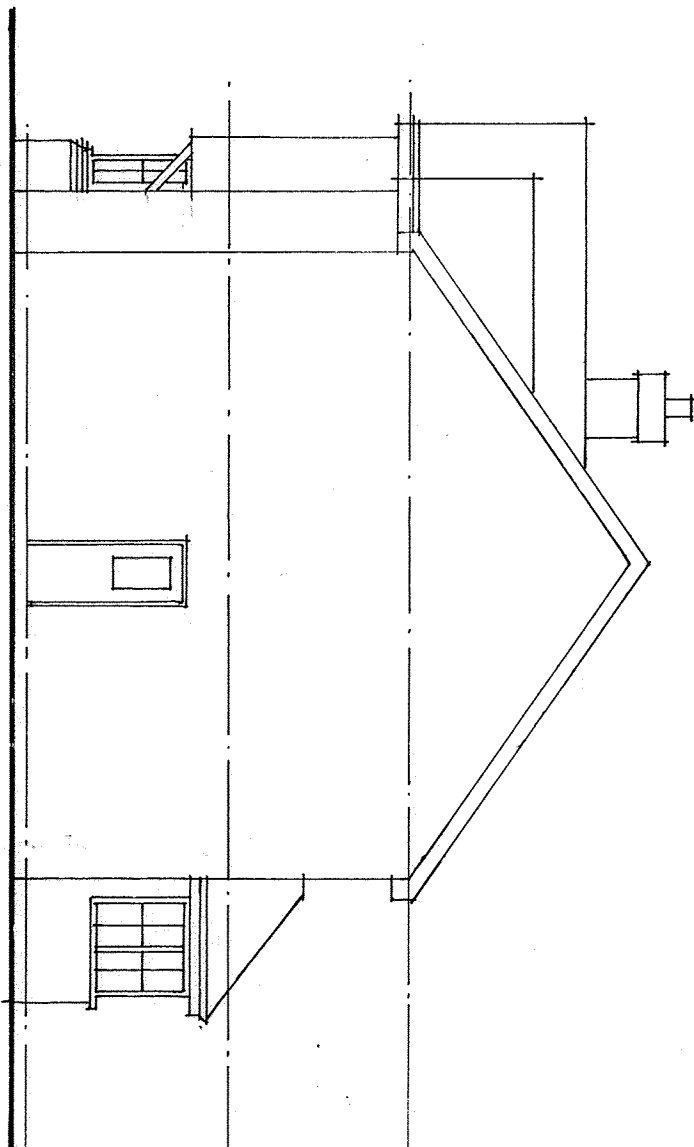


EXISTING SIDE ELEVATION (North-West)

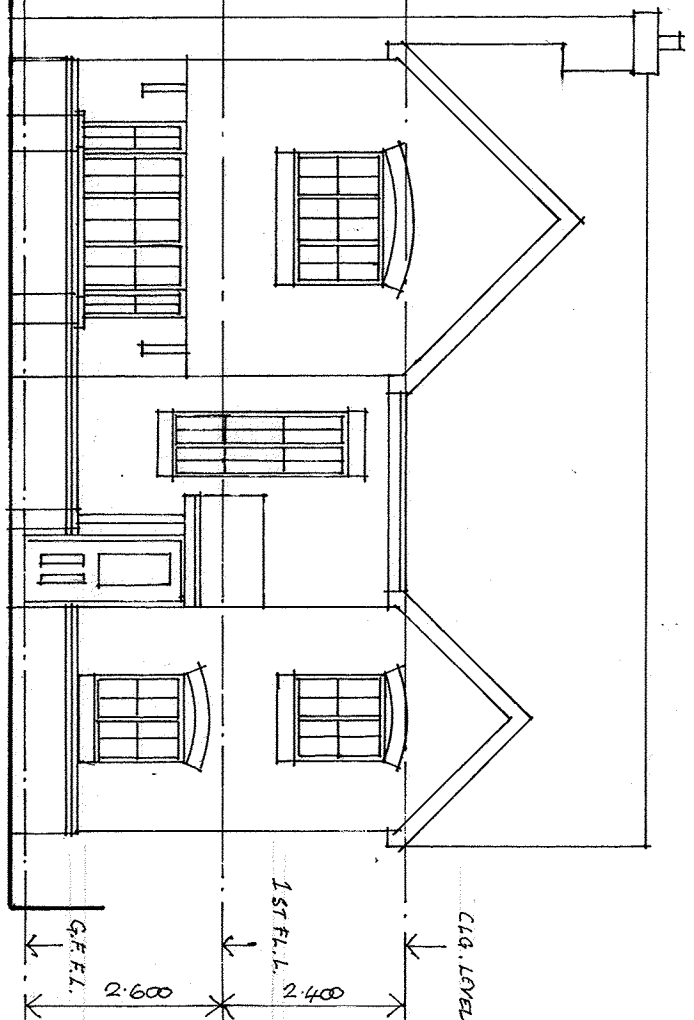


EXISTING FRONT ELEVATION
(1:100)

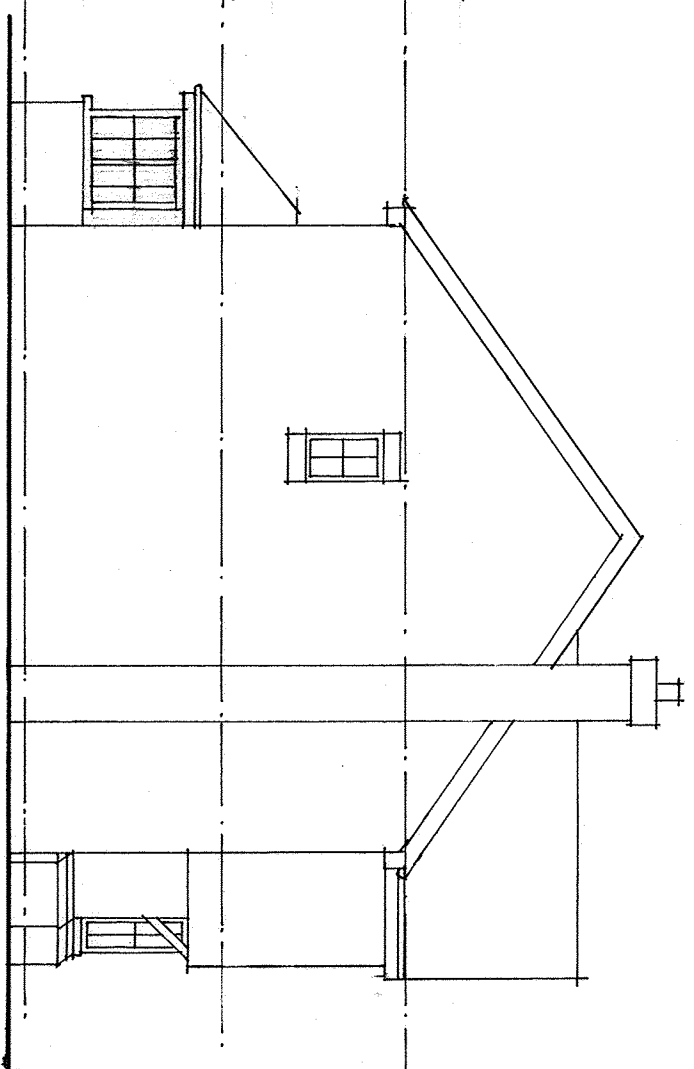


EXISTING SIDE ELEVATION (South-East)

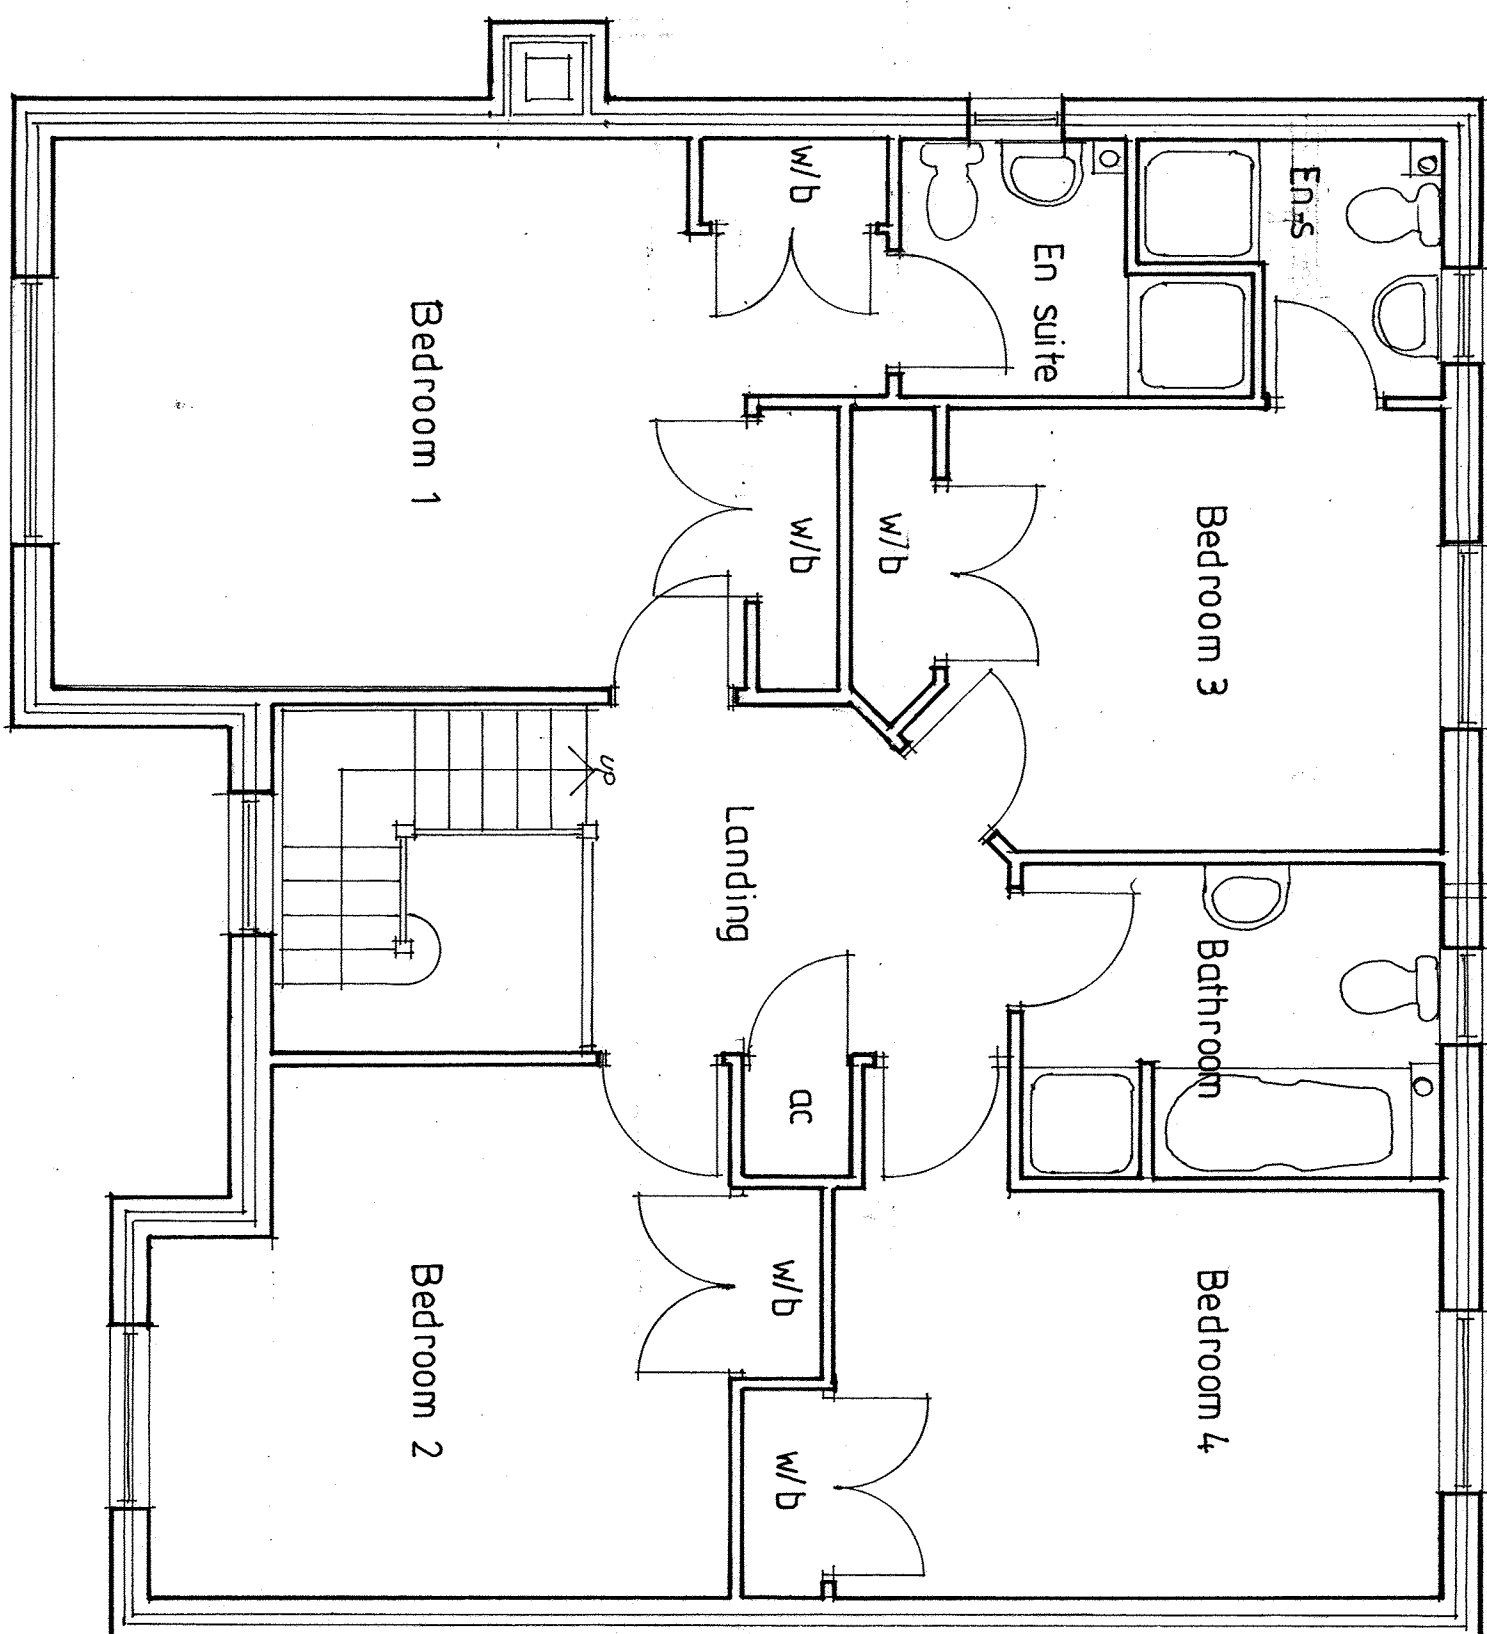

EXISTING FIRST FLOOR PLAN (1:50)

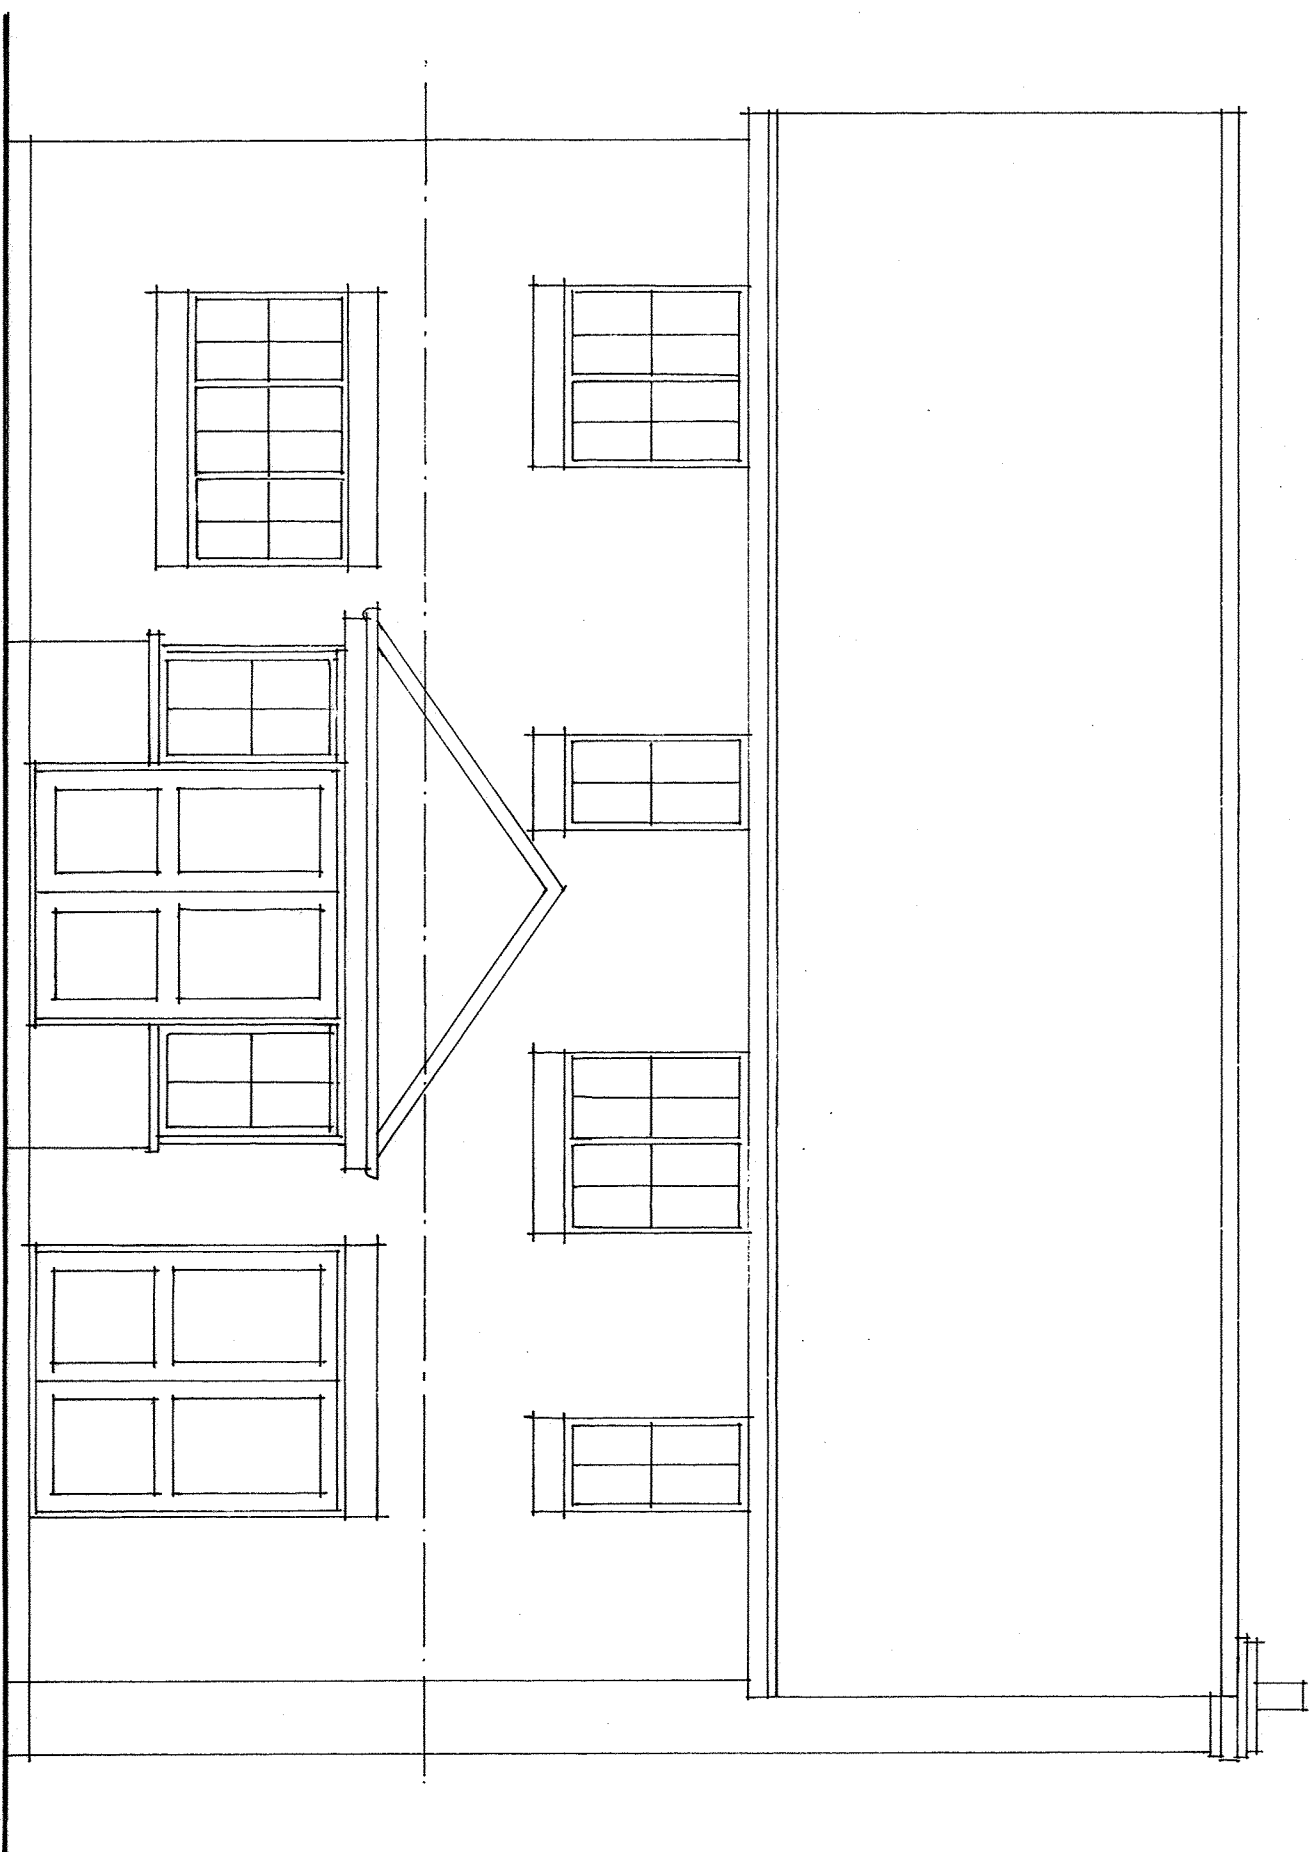

EXISTING REAR ELEVATION (1:50)

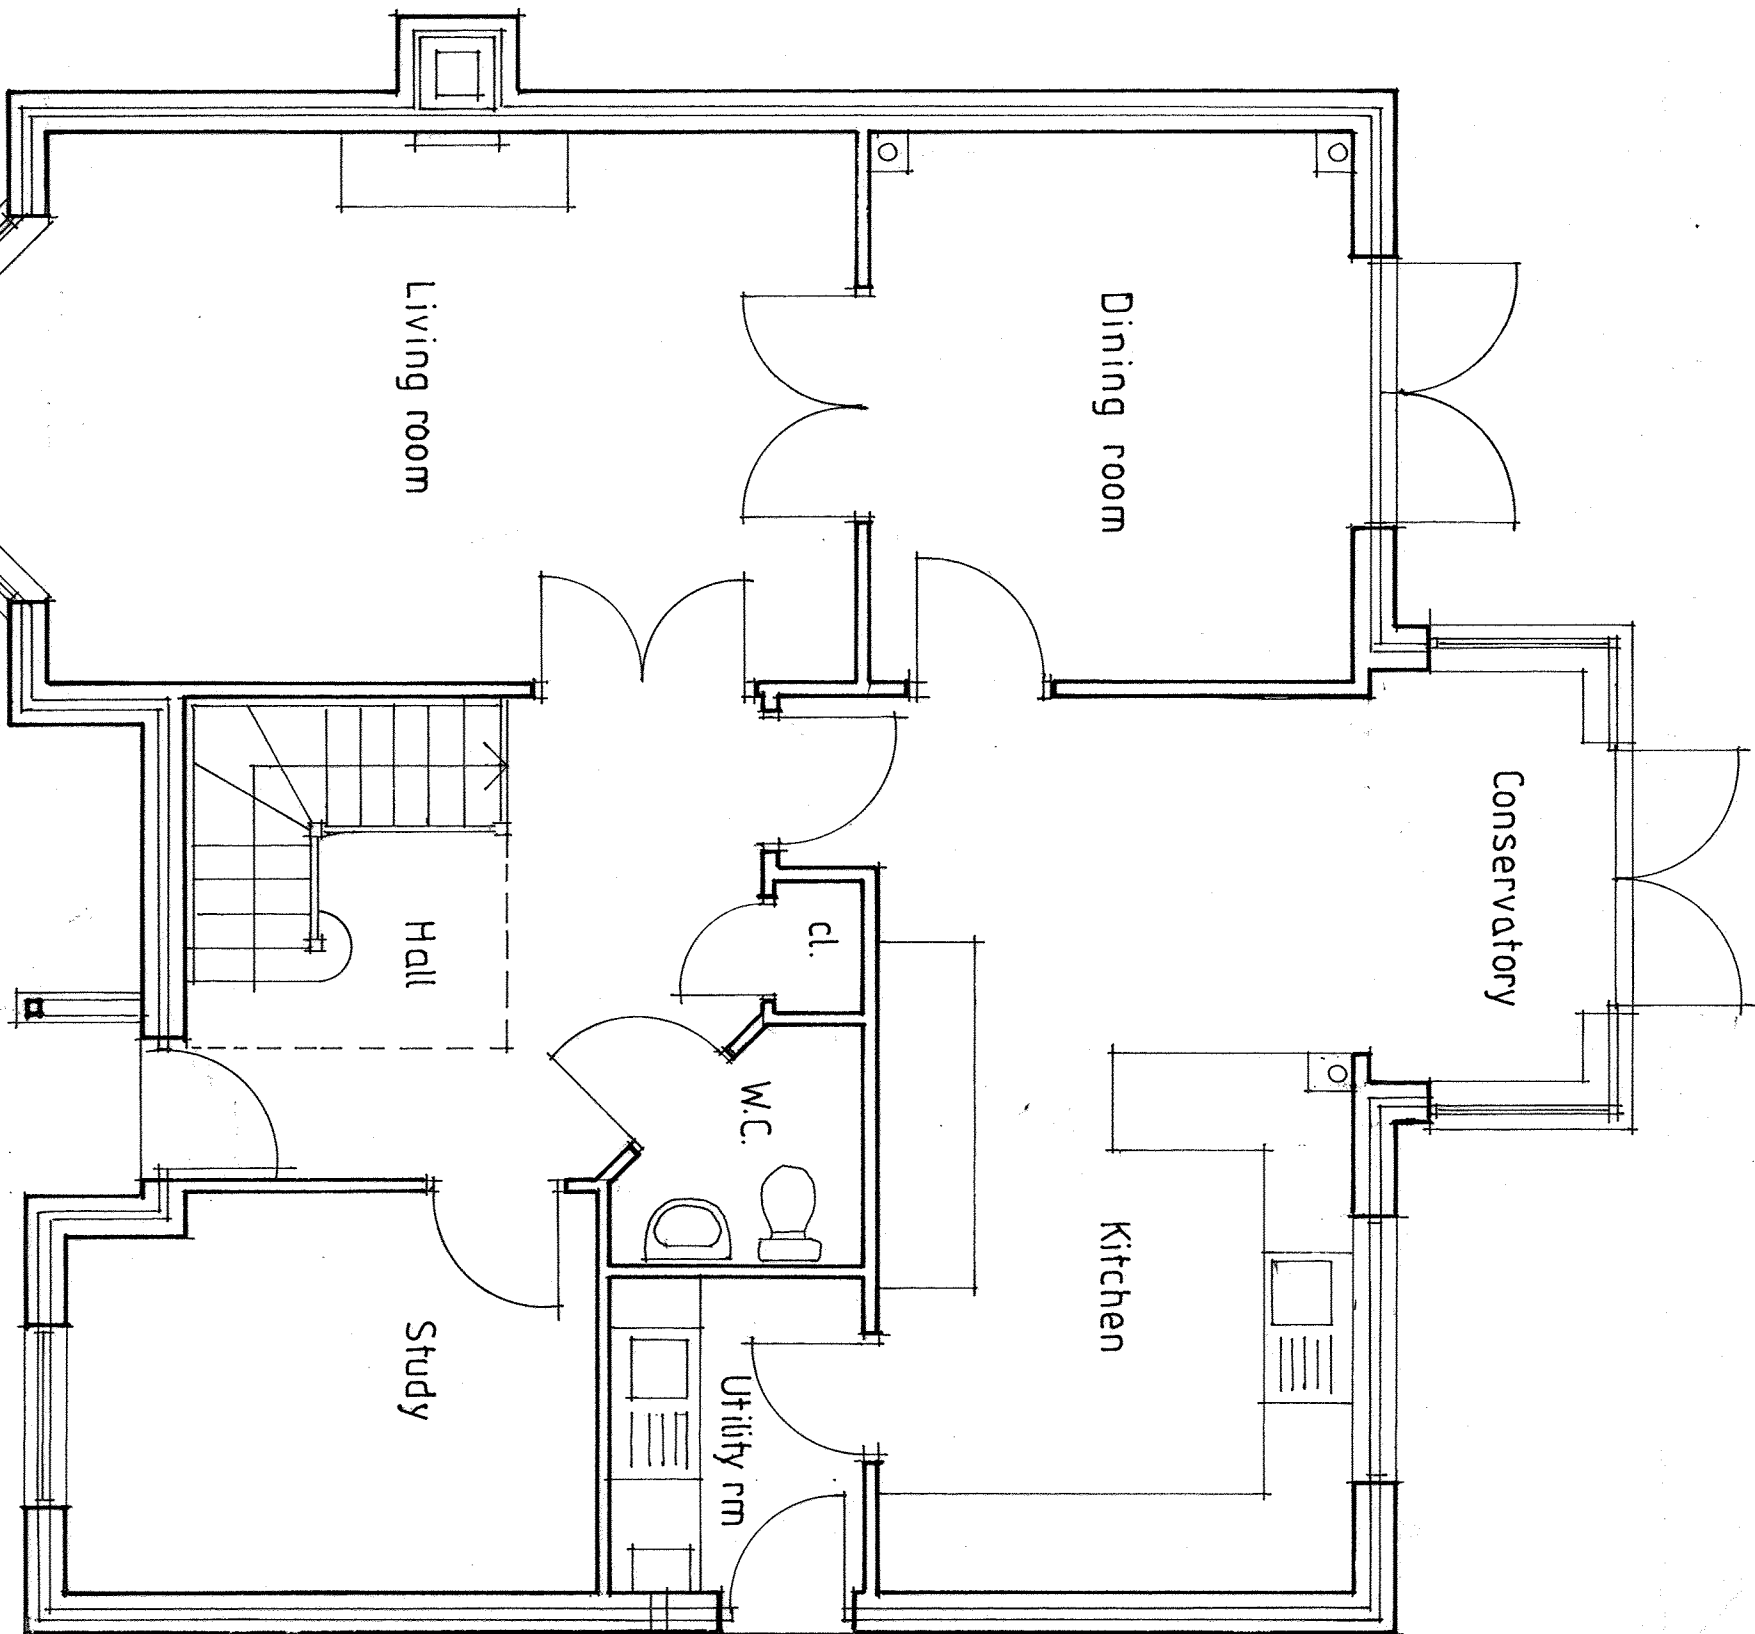

EXISTING GROUND FLOOR PLAN

Client: MR. & MRS. B. POWELL.	
Job Title: PROPOSED REAR EXTENSION TO 17, PANT-Y-RHEDYN, MARGAM VILLAGE, PORT TALBOT, SA13 2SZ.	
Drawing Title: EXISTING PLANS & ELEVATIONS	
Scale: 1:50 1:200 1:200	
Date: Sept 2020	
Drawing sheet size : A1	
Dwg. no. A 02.	Rev.