


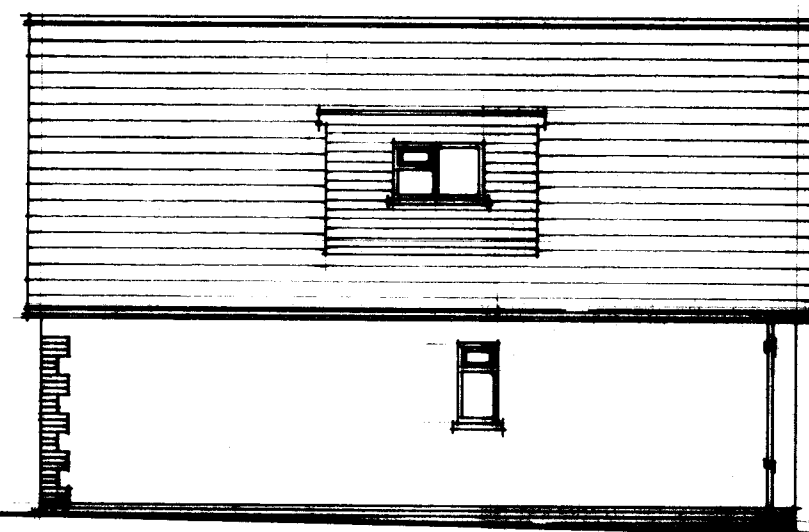


South Elevation




East Elevation




North Elevation

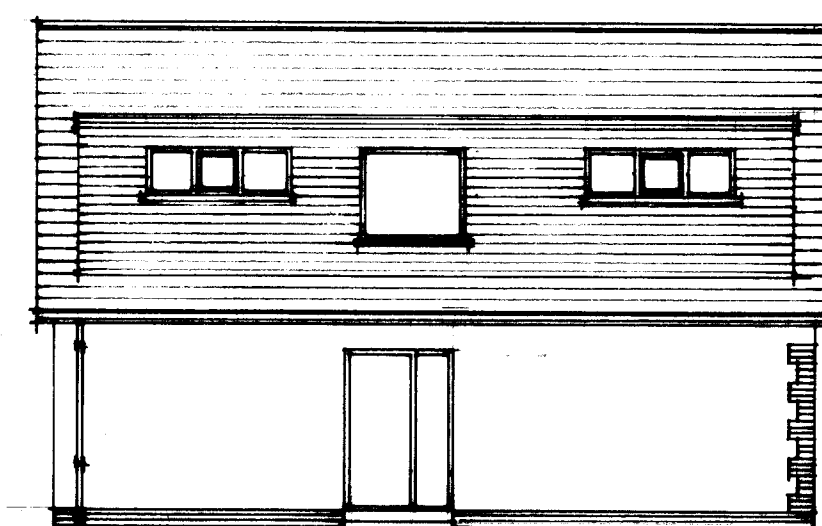

West Elevation

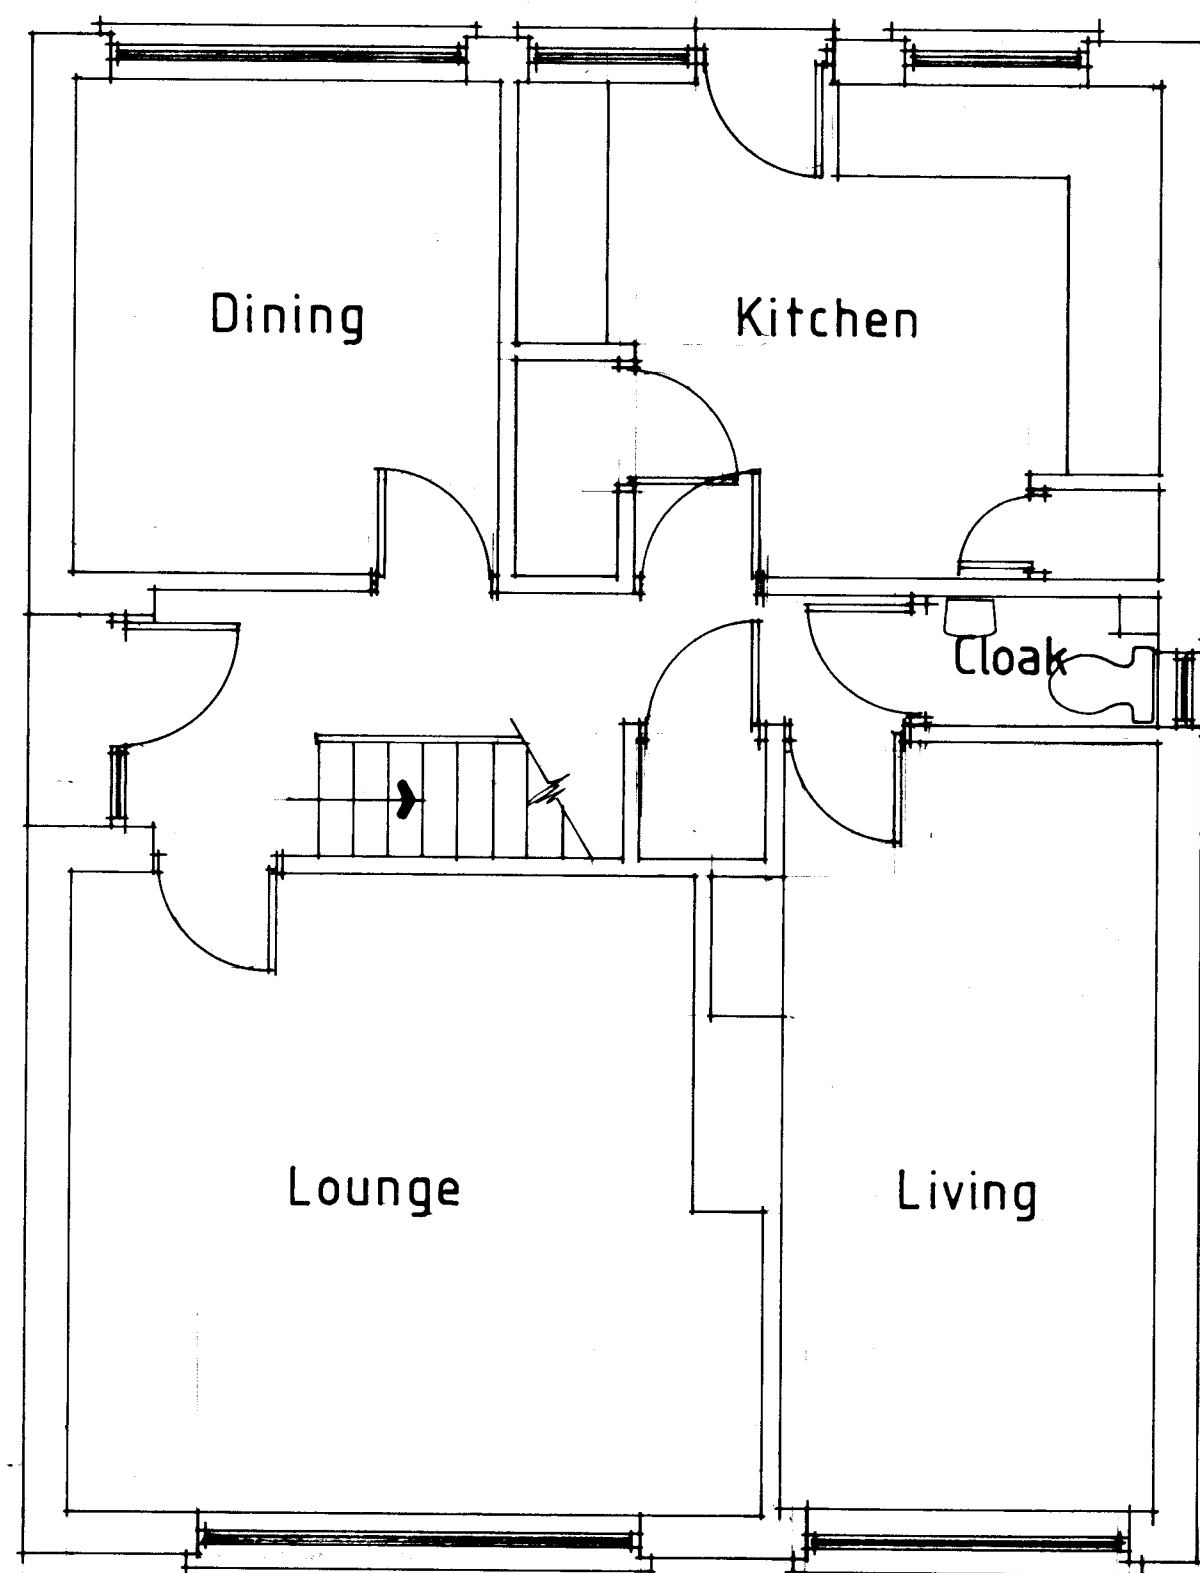

Ground Floor Plan

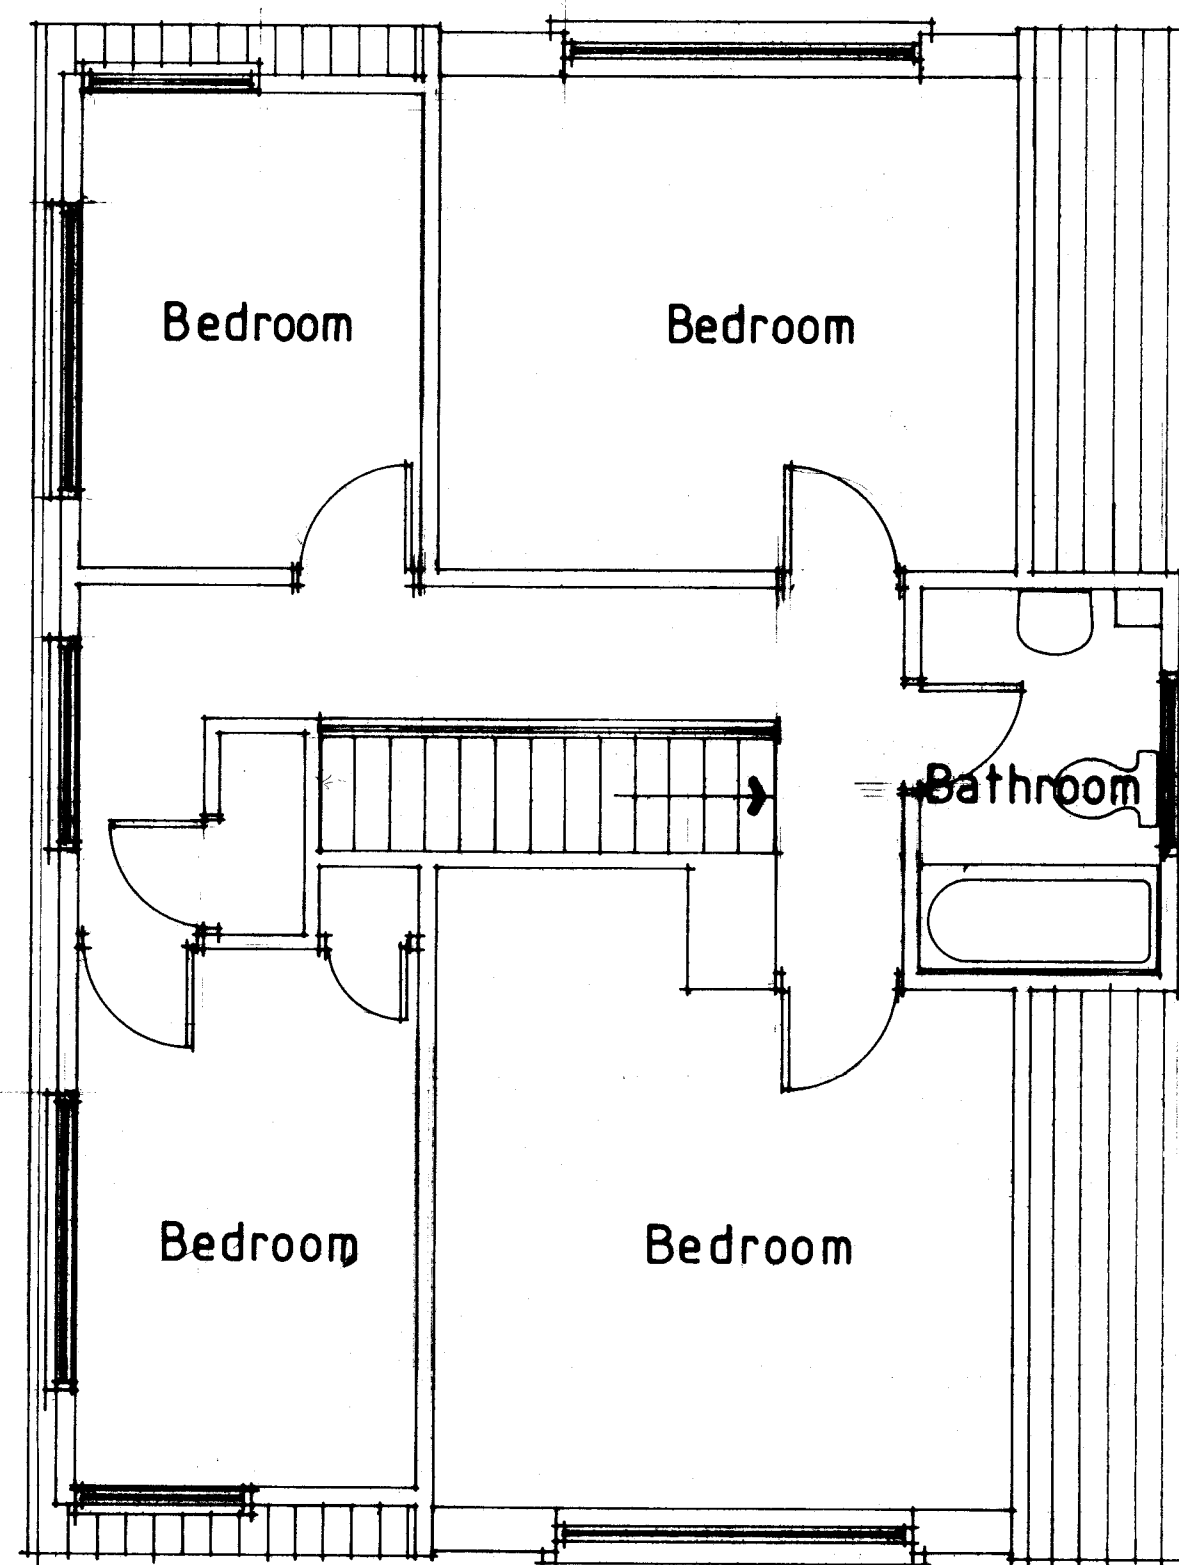

First Floor Plan

**EXISTING**

PROPOSED ALTERATIONS FOR

Ms H James  
15a Gelli Geiros  
Gellinudd  
Pontardawe

M T H

Drawn.....R A HUGHES

Date.....SEPT 2020

Scale.....1:50 1100/2A2

220 692 01