



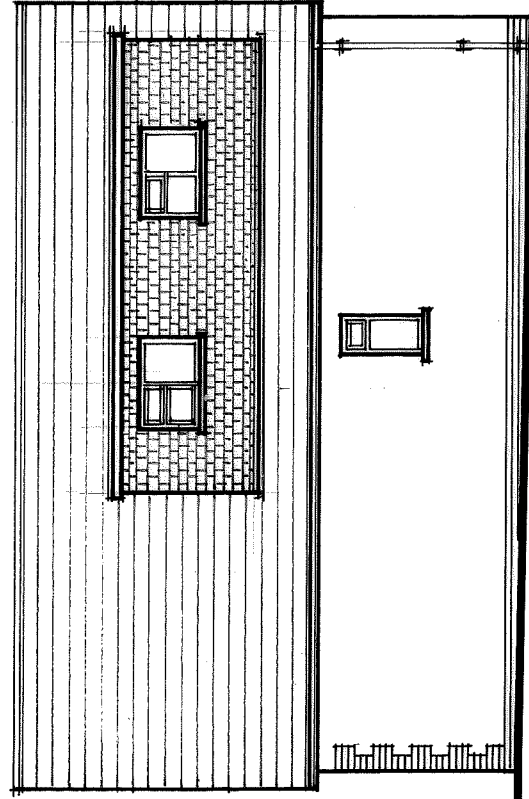


East Elevation

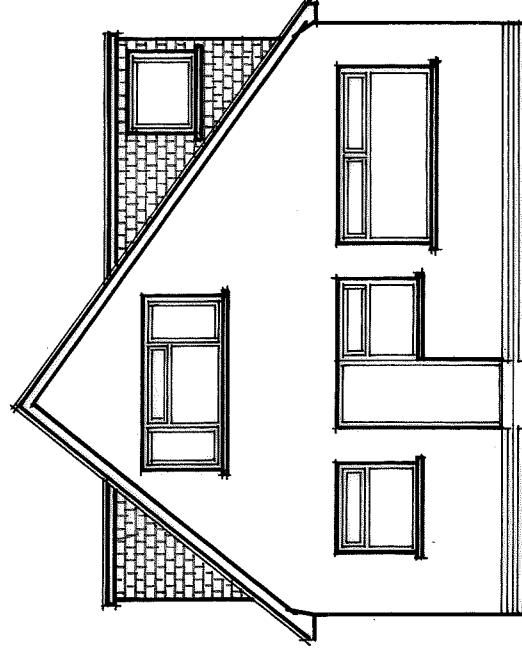

North Elevation

PROPOSED

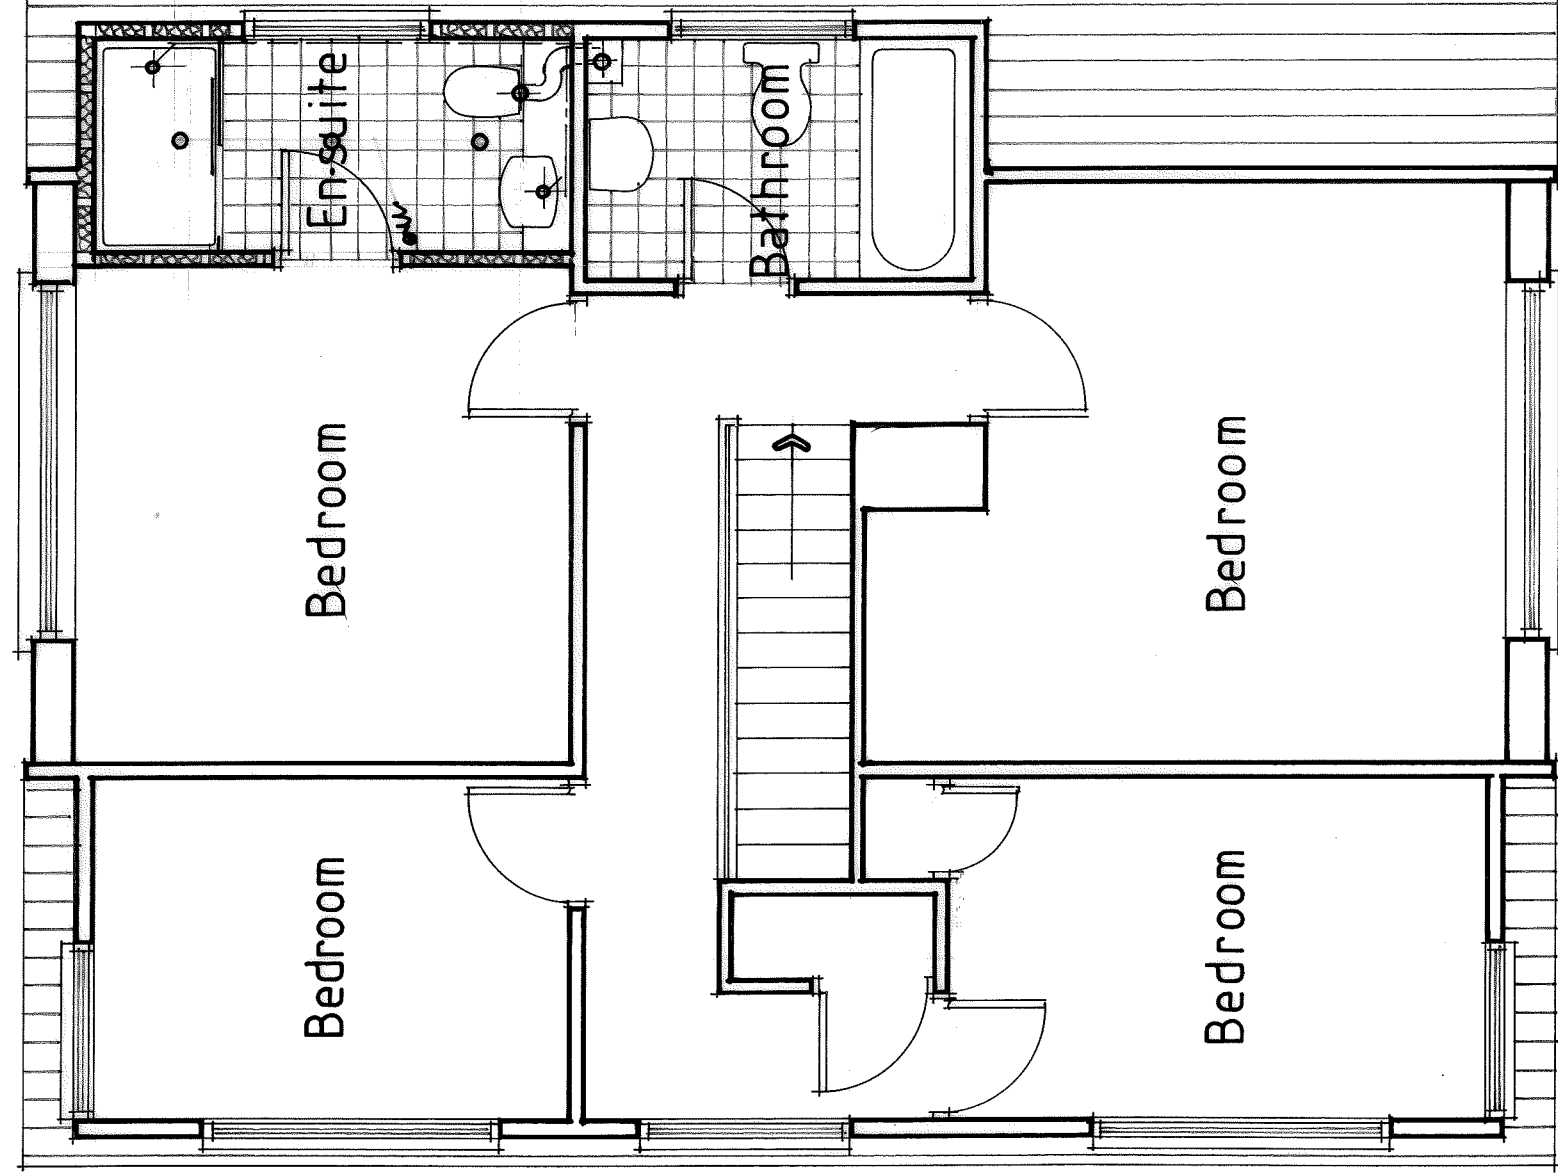

First Floor Plan

PROPOSED ALTERATIONS FOR

Ms H James
15a Gelli Geiros
Gellinudd
Pontardawe

M T H

Drawn.....R A HUGHES

Date.....SEPT 2020

Scale1:50 1:100 @ A3

220 692 02