




Side Elevation facing Driveway / Parking

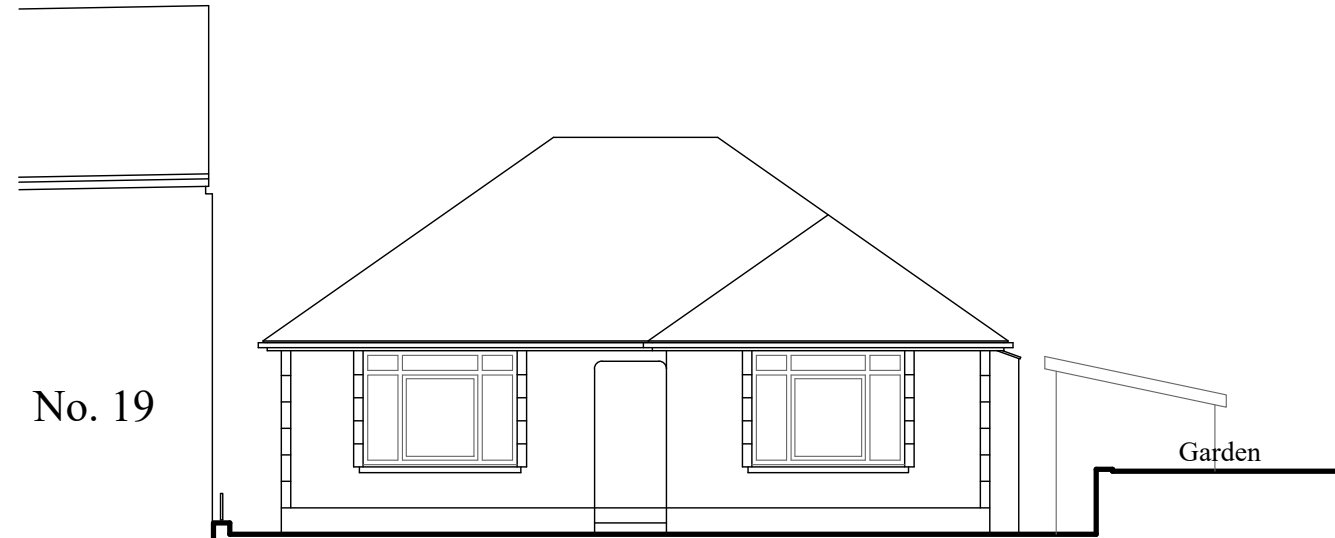

Front Elevation

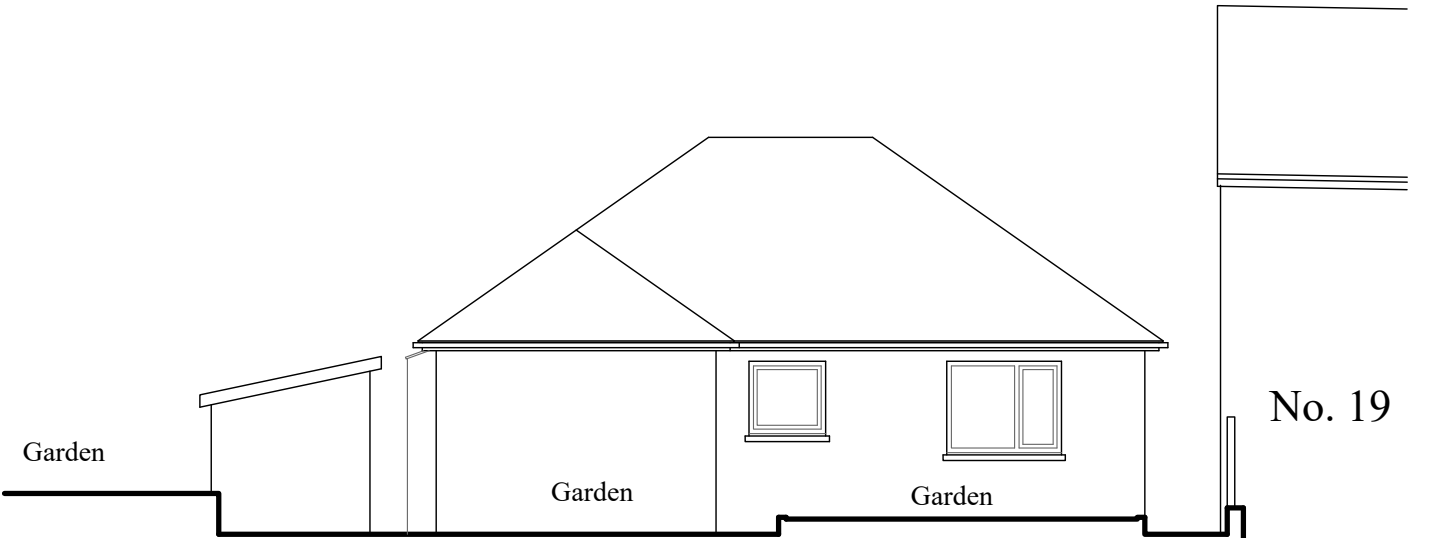

Rear Elevation

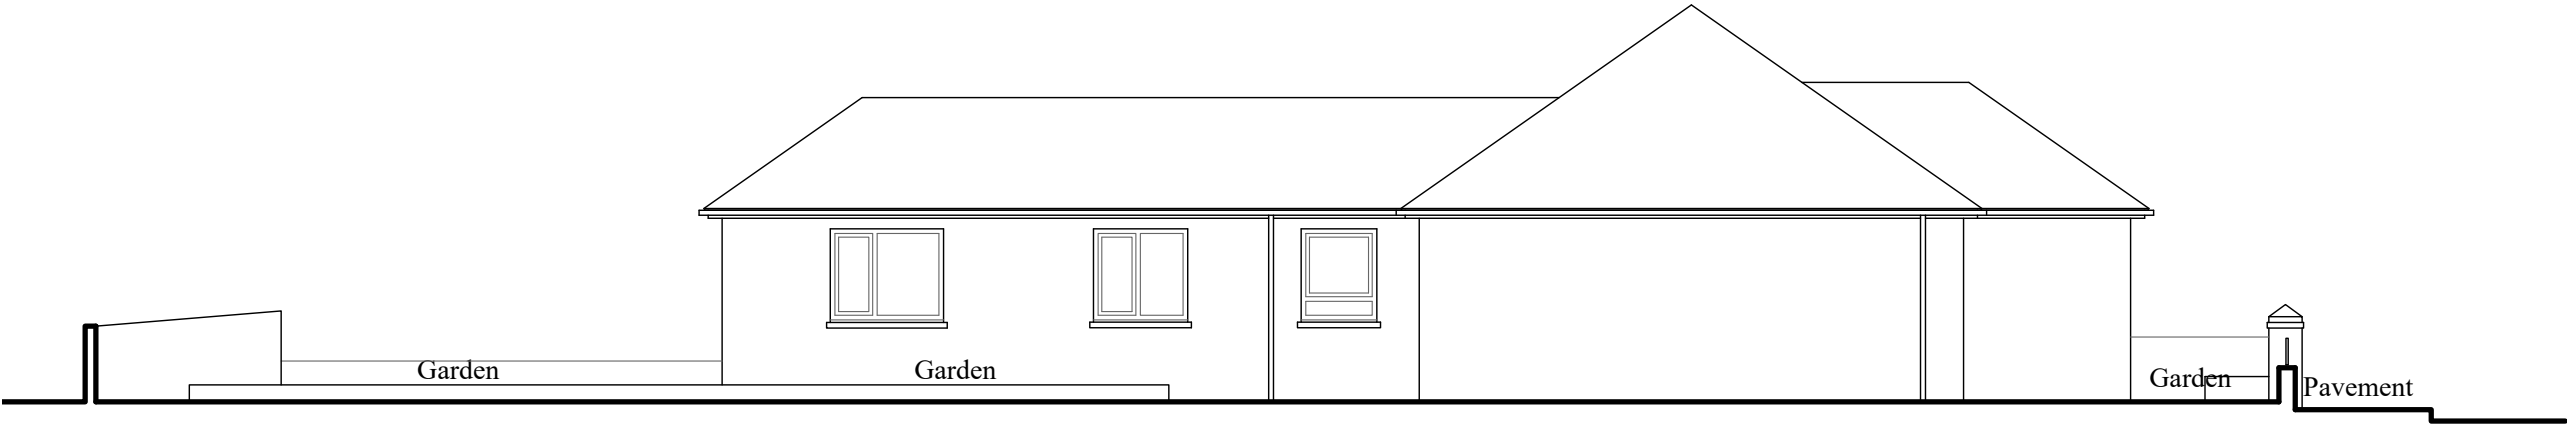

Side Elevation facing No. 19.

- Note:-**
- This drawing is intended for the purposes indicated only.
 - All dimensions are approximate and should be checked on site, with discrepancies reported.
 - Services searches to be obtained, prior to tendering or works commencing on site.
 - Building Regulations to be contacted to check if an application is required, and should advise the contractor accordingly.
 - A Party Wall agreement may be required with adjoining neighbours, prior to starting work.
 - CDM Regulations 2015 & Health and Safety at work act 1974 apply.

Gary Seymour

Drawing Services

Client:-
Mr & Mrs Owen

Job Title :-
Proposed extension & alterations to
18, Whittington Street, Tonna,
Neath. SA11 3JG

Dwg Title:-
Existing Elevations

Scale:- 1:100

Date :- September 2020

Stage :- Planning

Dwg No.:- 1167-P04

Rev.:-

A3

10, Wellfield, Melincourt, Neath. SA11 4AU. Mob.:- 07846 715003 Email.:- garyjseymour@gmail.com