



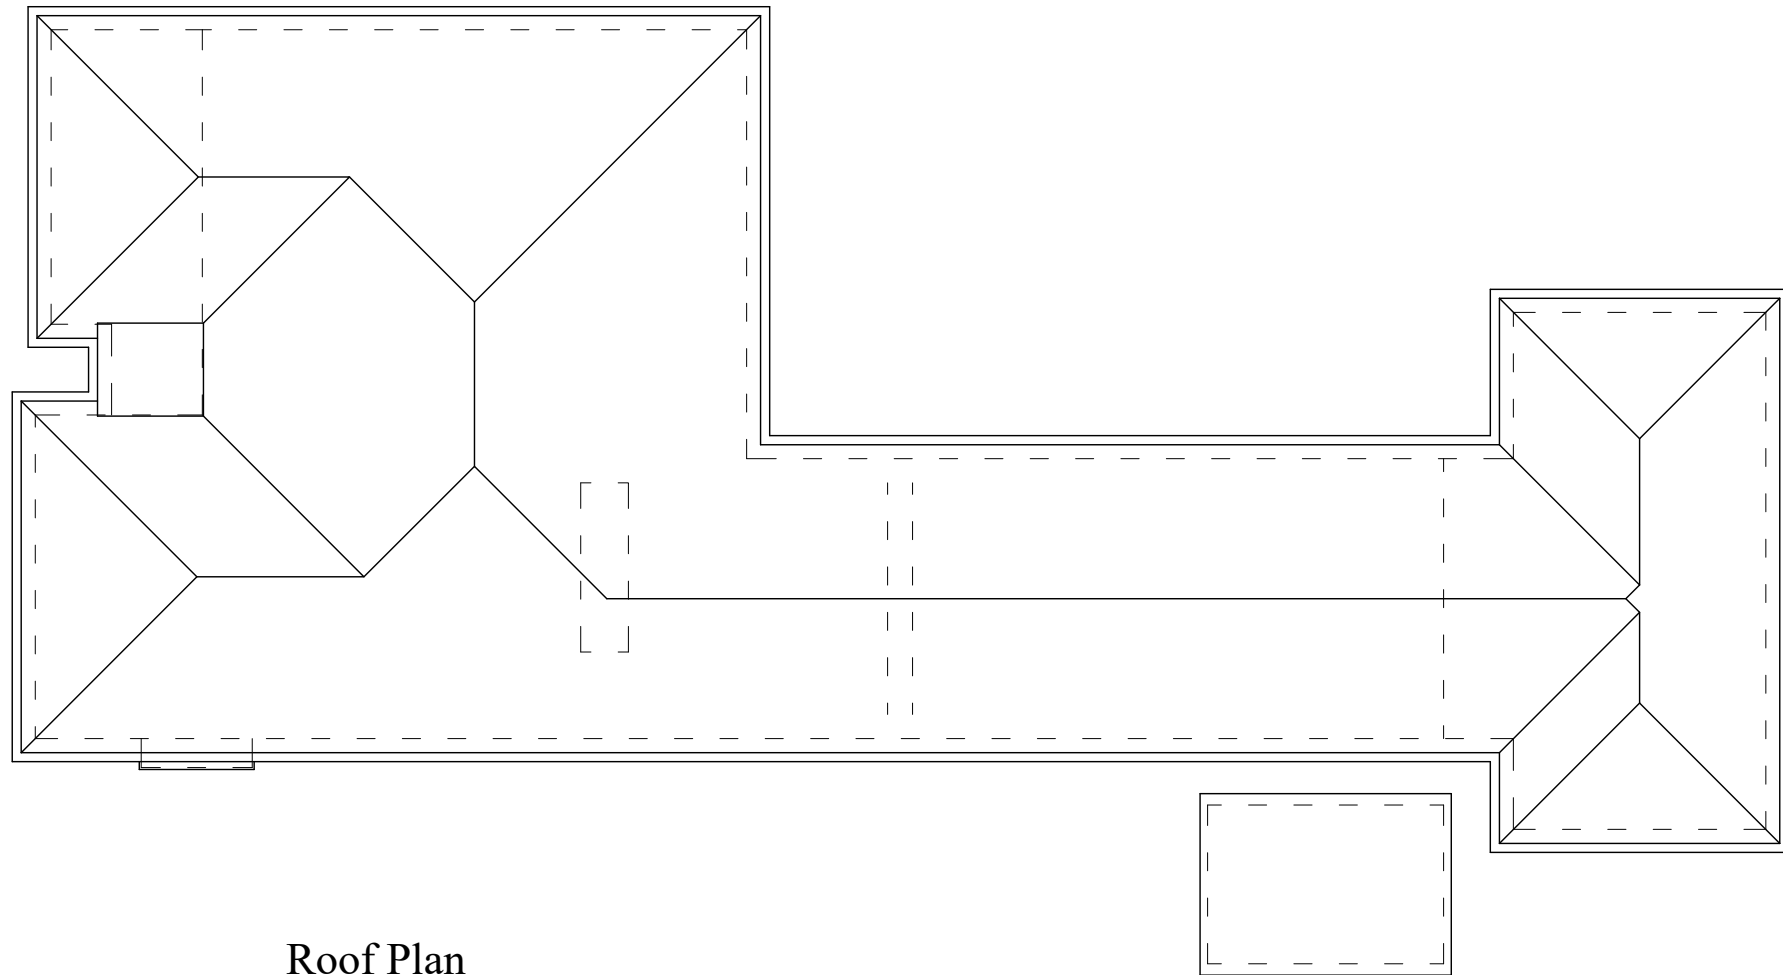

Roof Plan

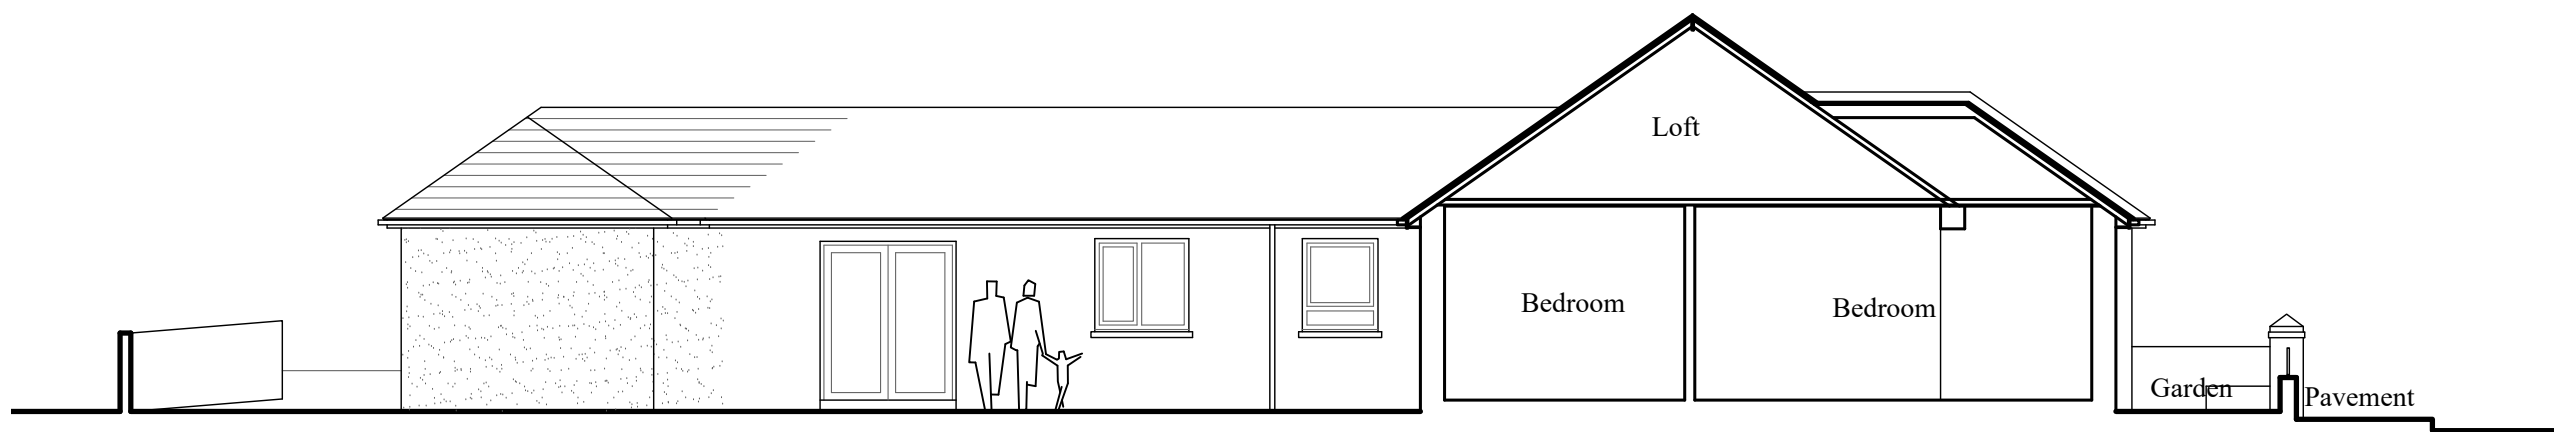

Section

- Note:-**
- This drawing is intended for the purposes indicated only.
  - All dimensions are approximate and should be checked on site, with discrepancies reported.
  - Services searches to be obtained, prior to tendering or works commencing on site.
  - Building Regulations to be contacted to check if an application is required, and should advise the contractor accordingly.
  - A Party Wall agreement may be required with adjoining neighbours, prior to starting work.
  - CDM Regulations 2015 & Health and Safety at work act 1974 apply.

**Gary Seymour**

Drawing Services

Client:-  
Mr & Mrs Owen

Job Title :-  
Proposed extension & alterations to  
18, Whittington Street, Tonna,  
Neath. SA11 3JG

Dwg Title:-  
Proposed Roof Plan & Section

Scale:- 1:100

Date :- September 2020

Stage :- Planning

Dwg No.:- 1167-P06

Rev.:-

A3

10, Wellfield, Melincourt, Neath. SA11 4AU. Mob.:- 07846 715003 Email.:- garyjseymour@gmail.com