



GENERAL NOTES


THE DESIGN AND CONSTRUCTION OF THE BUILDING WORKS
AND ALL SERVICES WILL BE CARRIED OUT TO SATISFY THE
REQUIREMENTS SET OUT IN LATEST STATUTORY BUILDING
REGULATIONS AND TO THE APPROVAL OF THE APPOINTED
BUILDING INSPECTOR

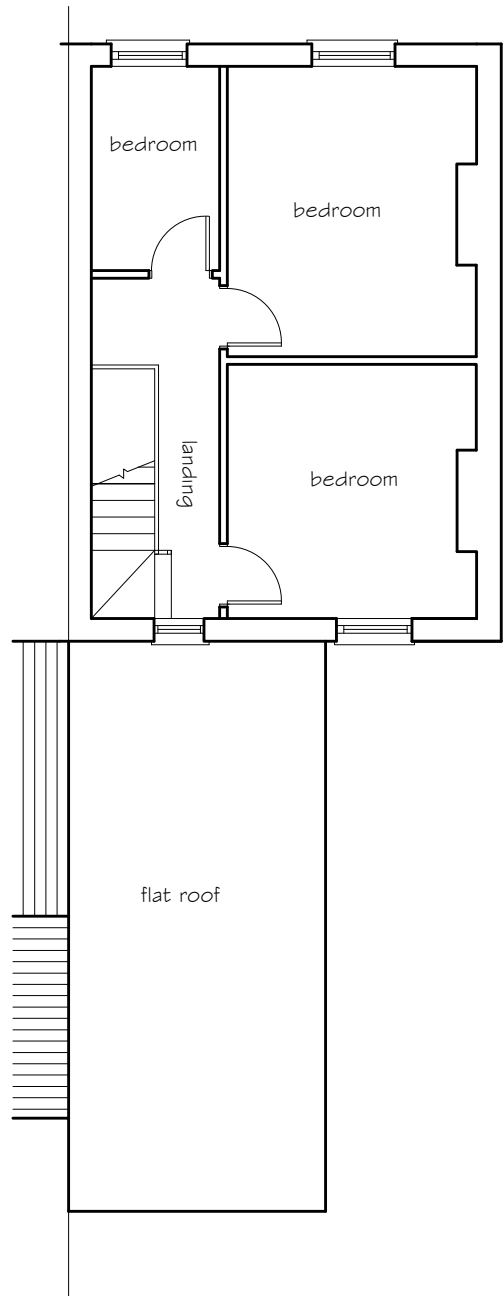

EXISTING FIRST FLOOR

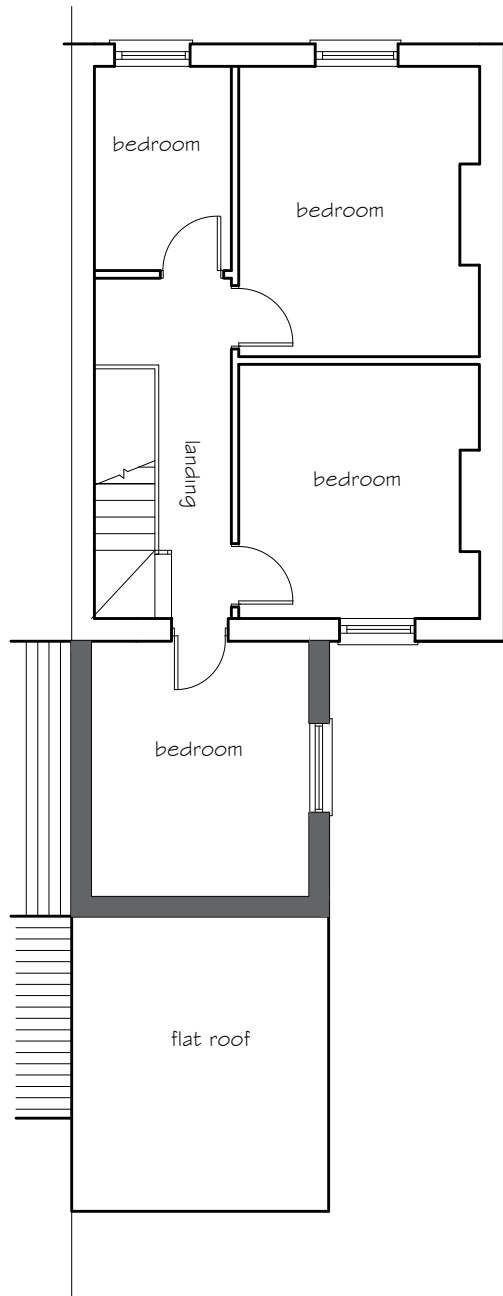

PROPOSED FIRST FLOOR

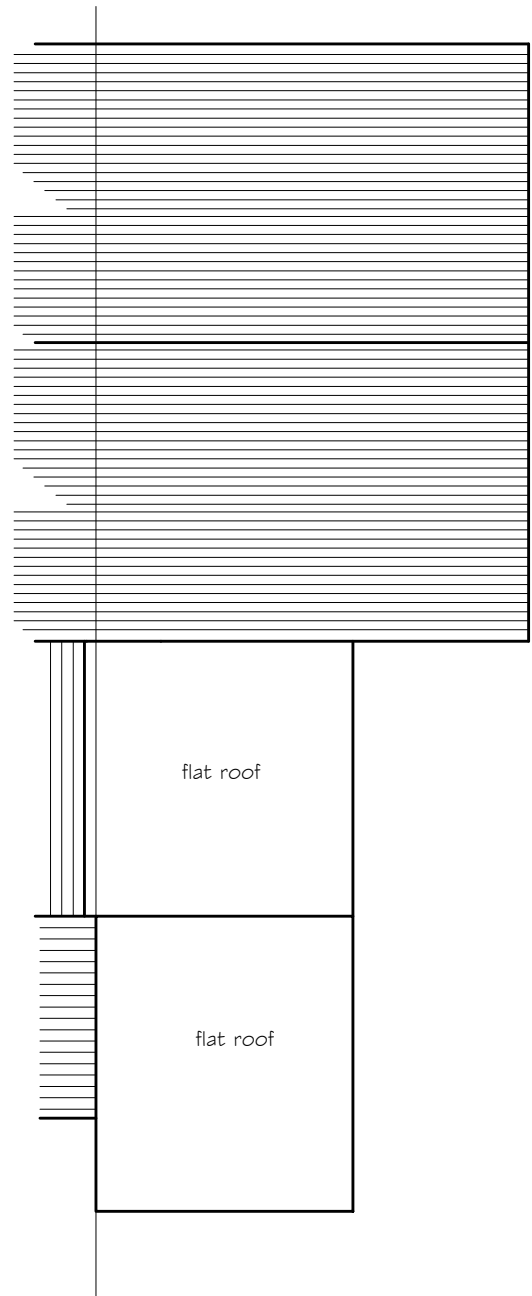

PROPOSED ROOF PLAN

Proposed Bedroom Extension
68 The Highlands
Neath Abbey NPT

Existing & Proposed
floor plan & roof plan

drawing No 68 TH - 02

date Sept 2020 scale 1:100