




ALL DIMENSIONS SHOWN ARE TO STRUCTURE ONLY

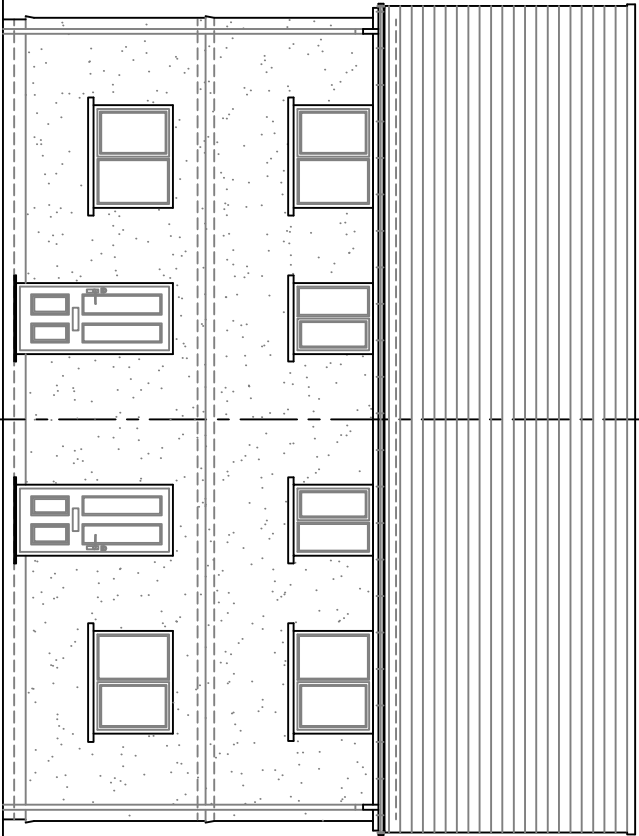


PROPOSED FRONT ELEVATION

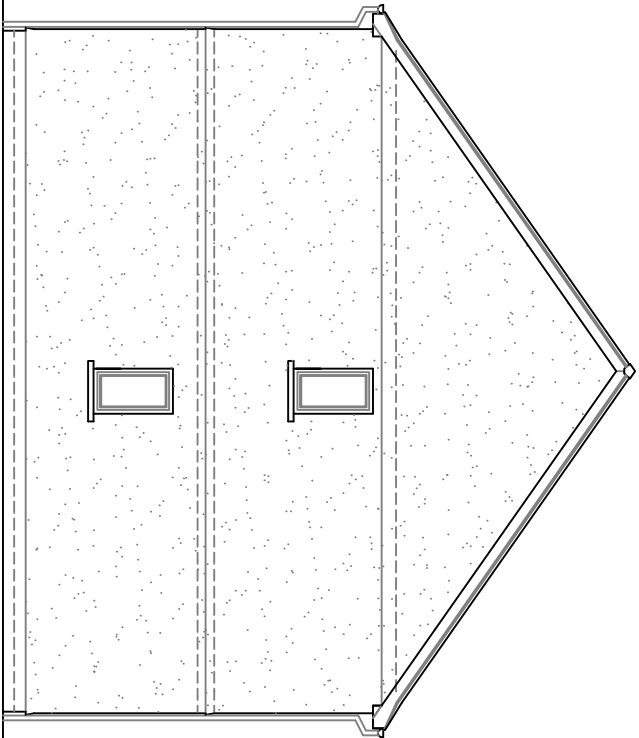

PROPOSED RH SIDE ELEVATION

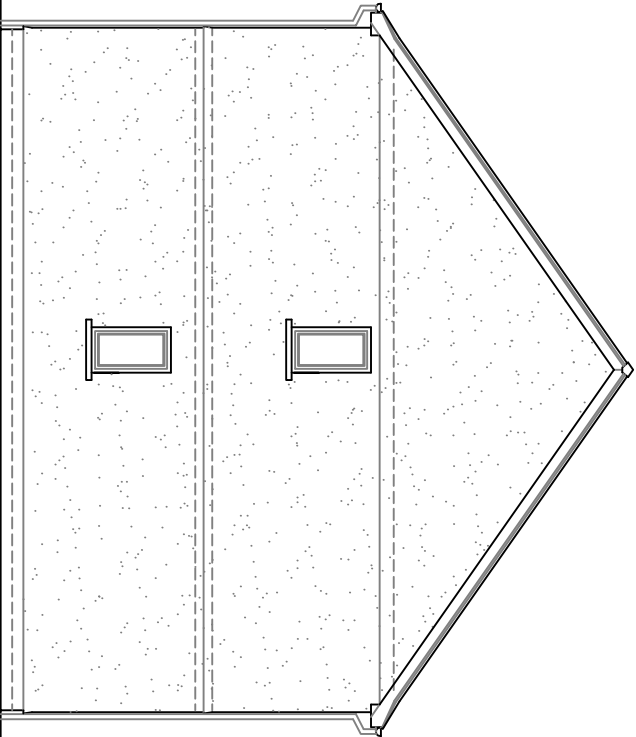

PROPOSED LH SIDE ELEVATION

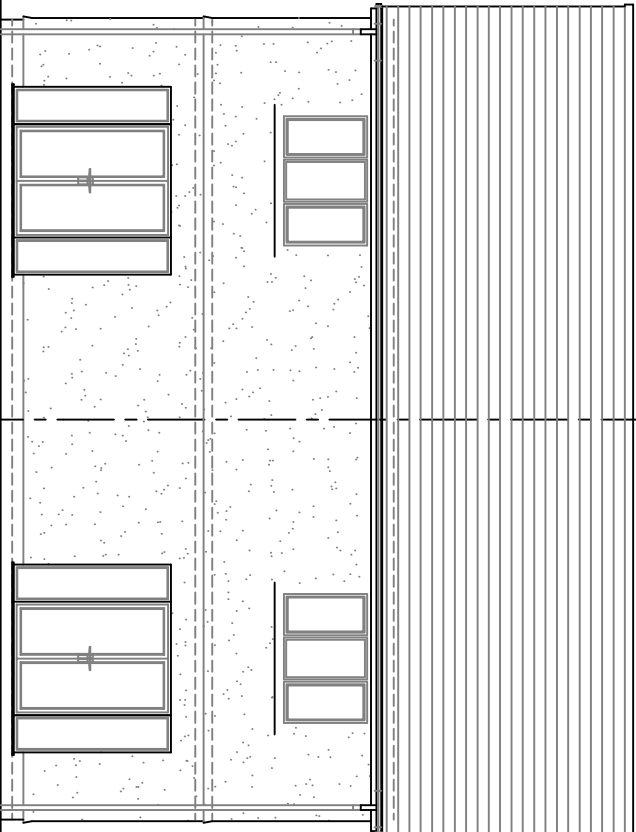

PROPOSED REAR ELEVATION

FINISH NOTES:

- General (Proposed) -
- External Wall Finish - Colour Render
 - Doors - White upPVC
 - Windows - White upPVC
 - Roof - Grey Slate with Terracotta Ridge
 - Fascia - White upPVC
 - Soffit - White upPVC
 - Rainwater - White upPVC

Boundaries -

- Front - Open Landscaping with Tarmac
- Parking Bays
- Rear Sides - New Timber Fences
- Rear - New Timber Fence & General Landscaping

A	Attic Floor removed and plans amended.	01/10/20
Rev	Description	Date

concept

ARCHITECTURAL SERVICES
The Forum Business Centre, Ysbadymhle SA9 1YW
01792 812010

Site
SCOTT AVERY
LAND at DAN-Y-GRAIG ROAD
NEATH SA11 1TY

Drawn Title
PROPOSED BUILDING
ELEVATIONS
GENERAL ARRANGEMENT

Drawn By: CLG Date: 19/07/2020

Scale: 1:100 @ A3L Dwg No: 20-304P/104

REV	A								
-----	---	--	--	--	--	--	--	--	--