


ROOF HEIGHT TO BE
INCREASED BY 785 mm

780

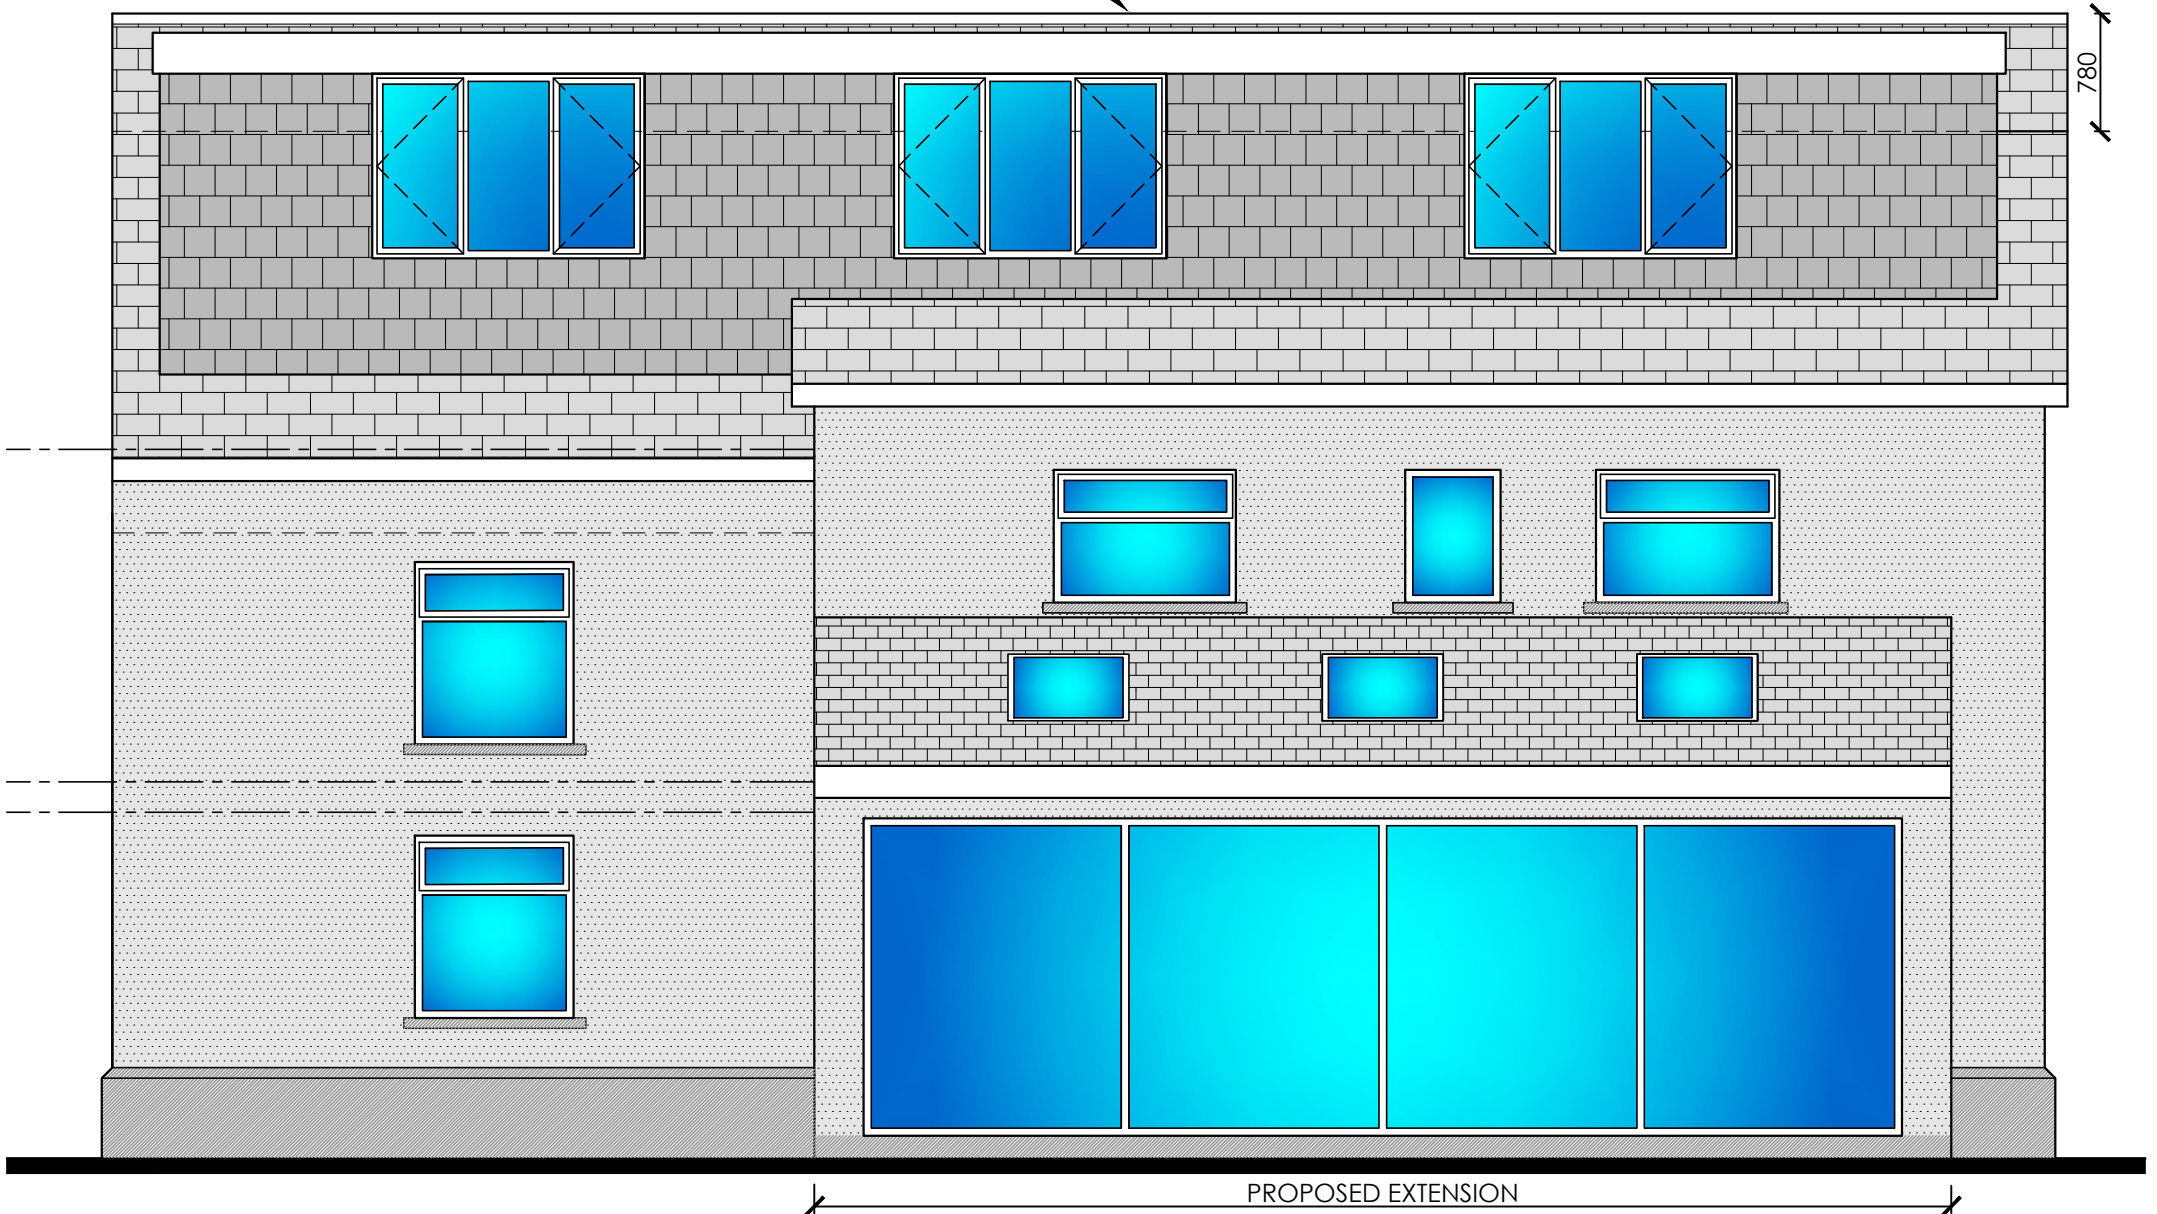


REAR ELEVATION AS PROPOSED

MATERIALS:

- ROOF & CANOPY: Riven finish artificial slates
- WALLS: Pale coloured render on external wall insulation
- BASE: Dark grey projecting smooth render
- WINDOWS: uPVC Sash windows in anthracite grey
- DOORS: Composite material in anthracite grey
- FASCIA BOARDS: uPVC in anthracite grey
- SOFFIT BOARDS: uPVC in white
- CILLS & LINTELS: dark grey to match base
- DORMER FACES: Riven finish artificial slates

ROOF HEIGHT TO BE
INCREASED BY 785mm

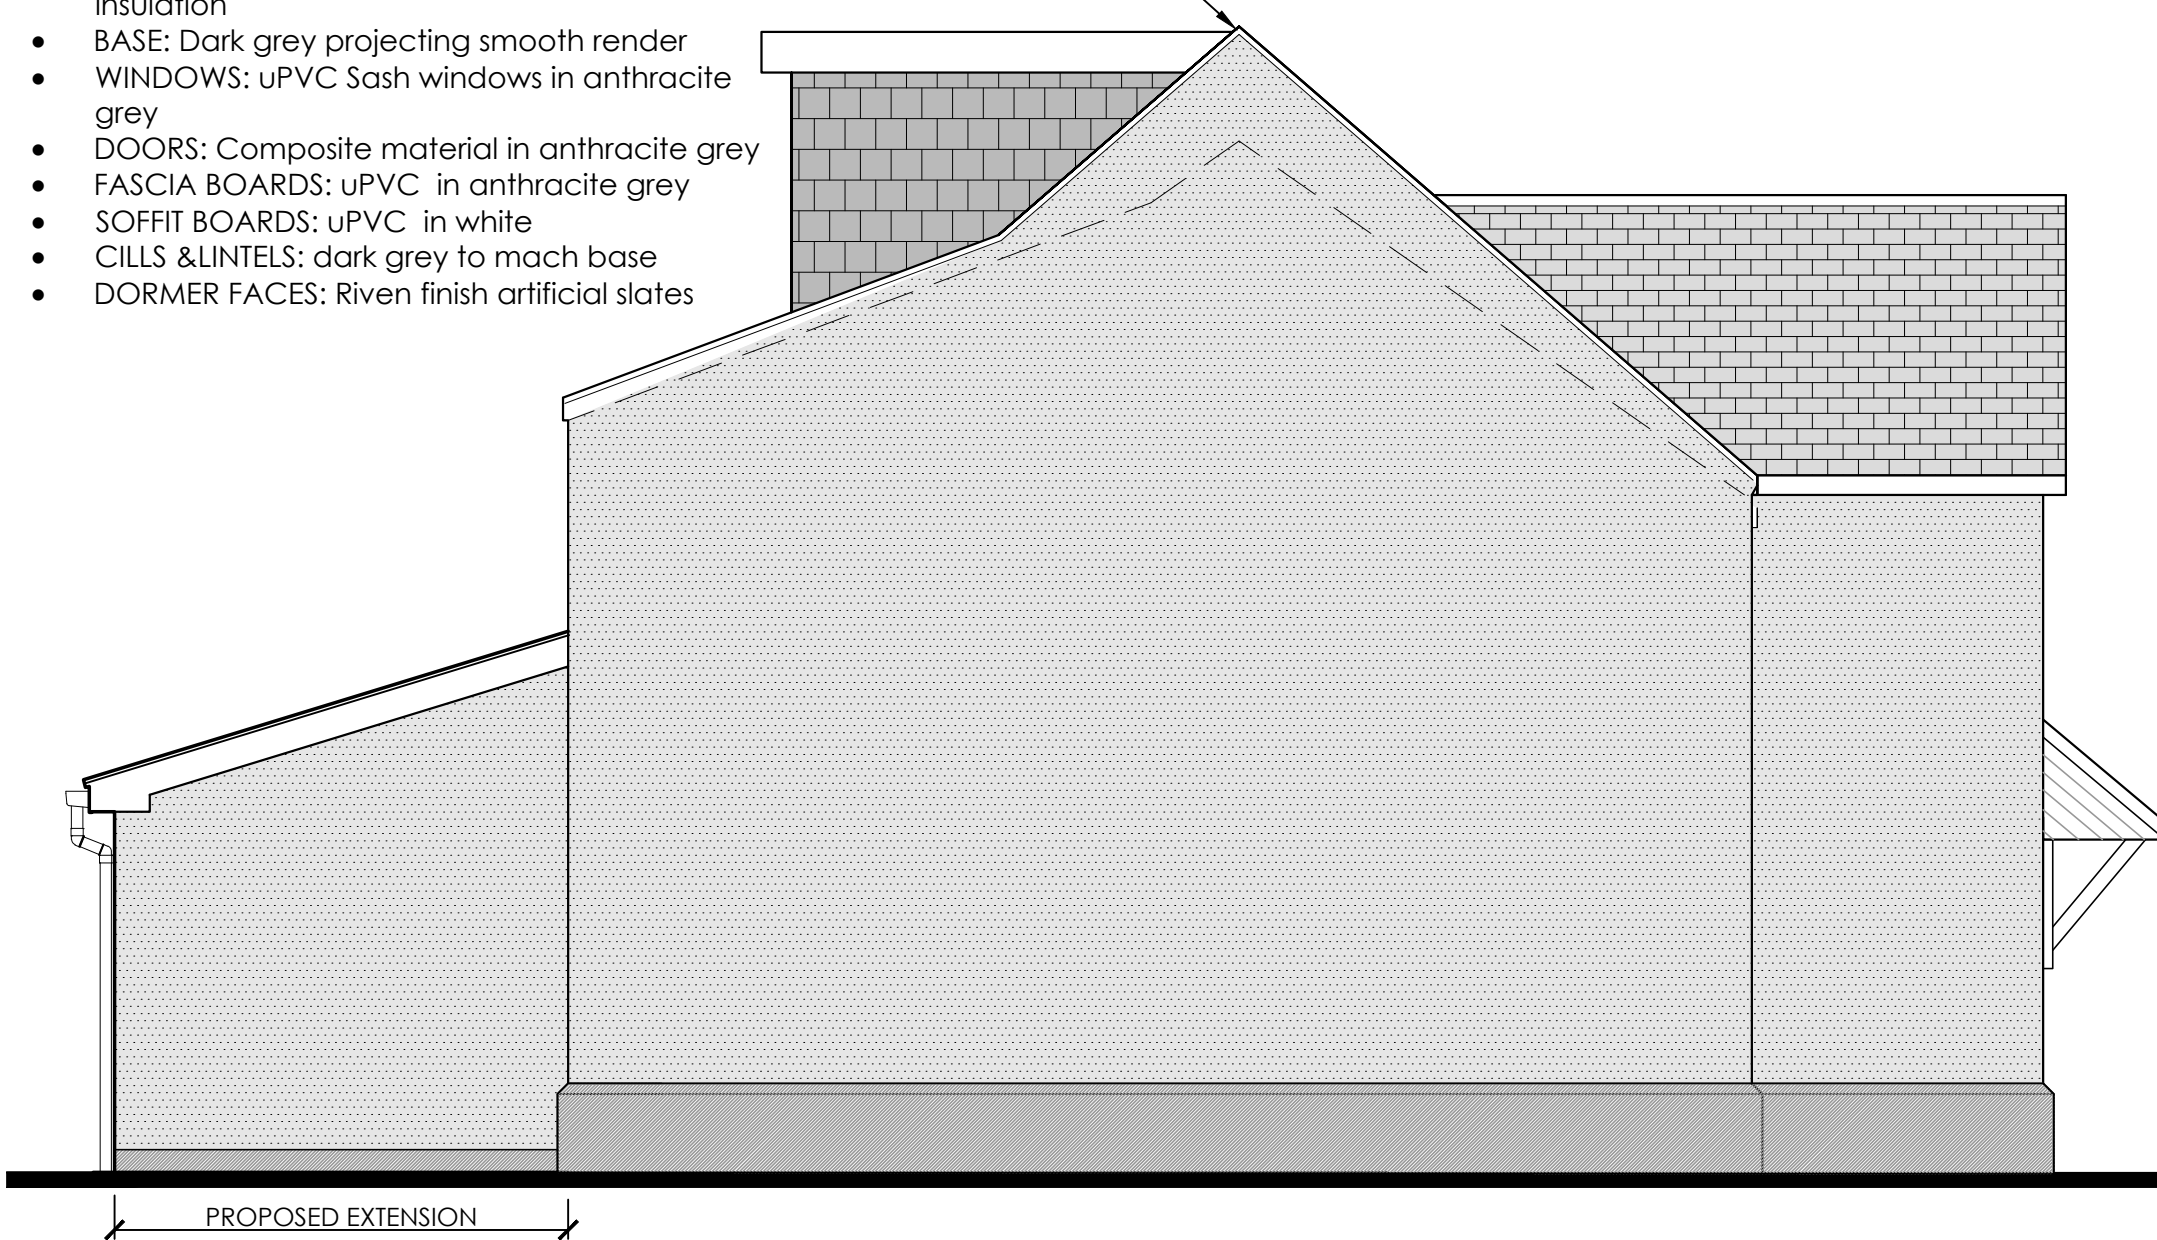

SIDE ELEVATION AS PROPOSED

 **Creation Design**
Creation Design - Wales
Tel: 01495 616277 / 07508890294
www.creationdesign-wales.com
E-mail: info@creationdesign-wales.com

PROPOSED HOUSE EXTENSION

14 NEW ROAD
YNYSMEUDWY
PONTARDAWE
SA8 4PJ

PROPOSED ELEVATIONS 2

DATE:
September 2020

DRAWN BY:
P.P.

SCALE(S):
1:50 @ A3

DRAWING NO:
20-075/P/10

REV:
A