


Superseded

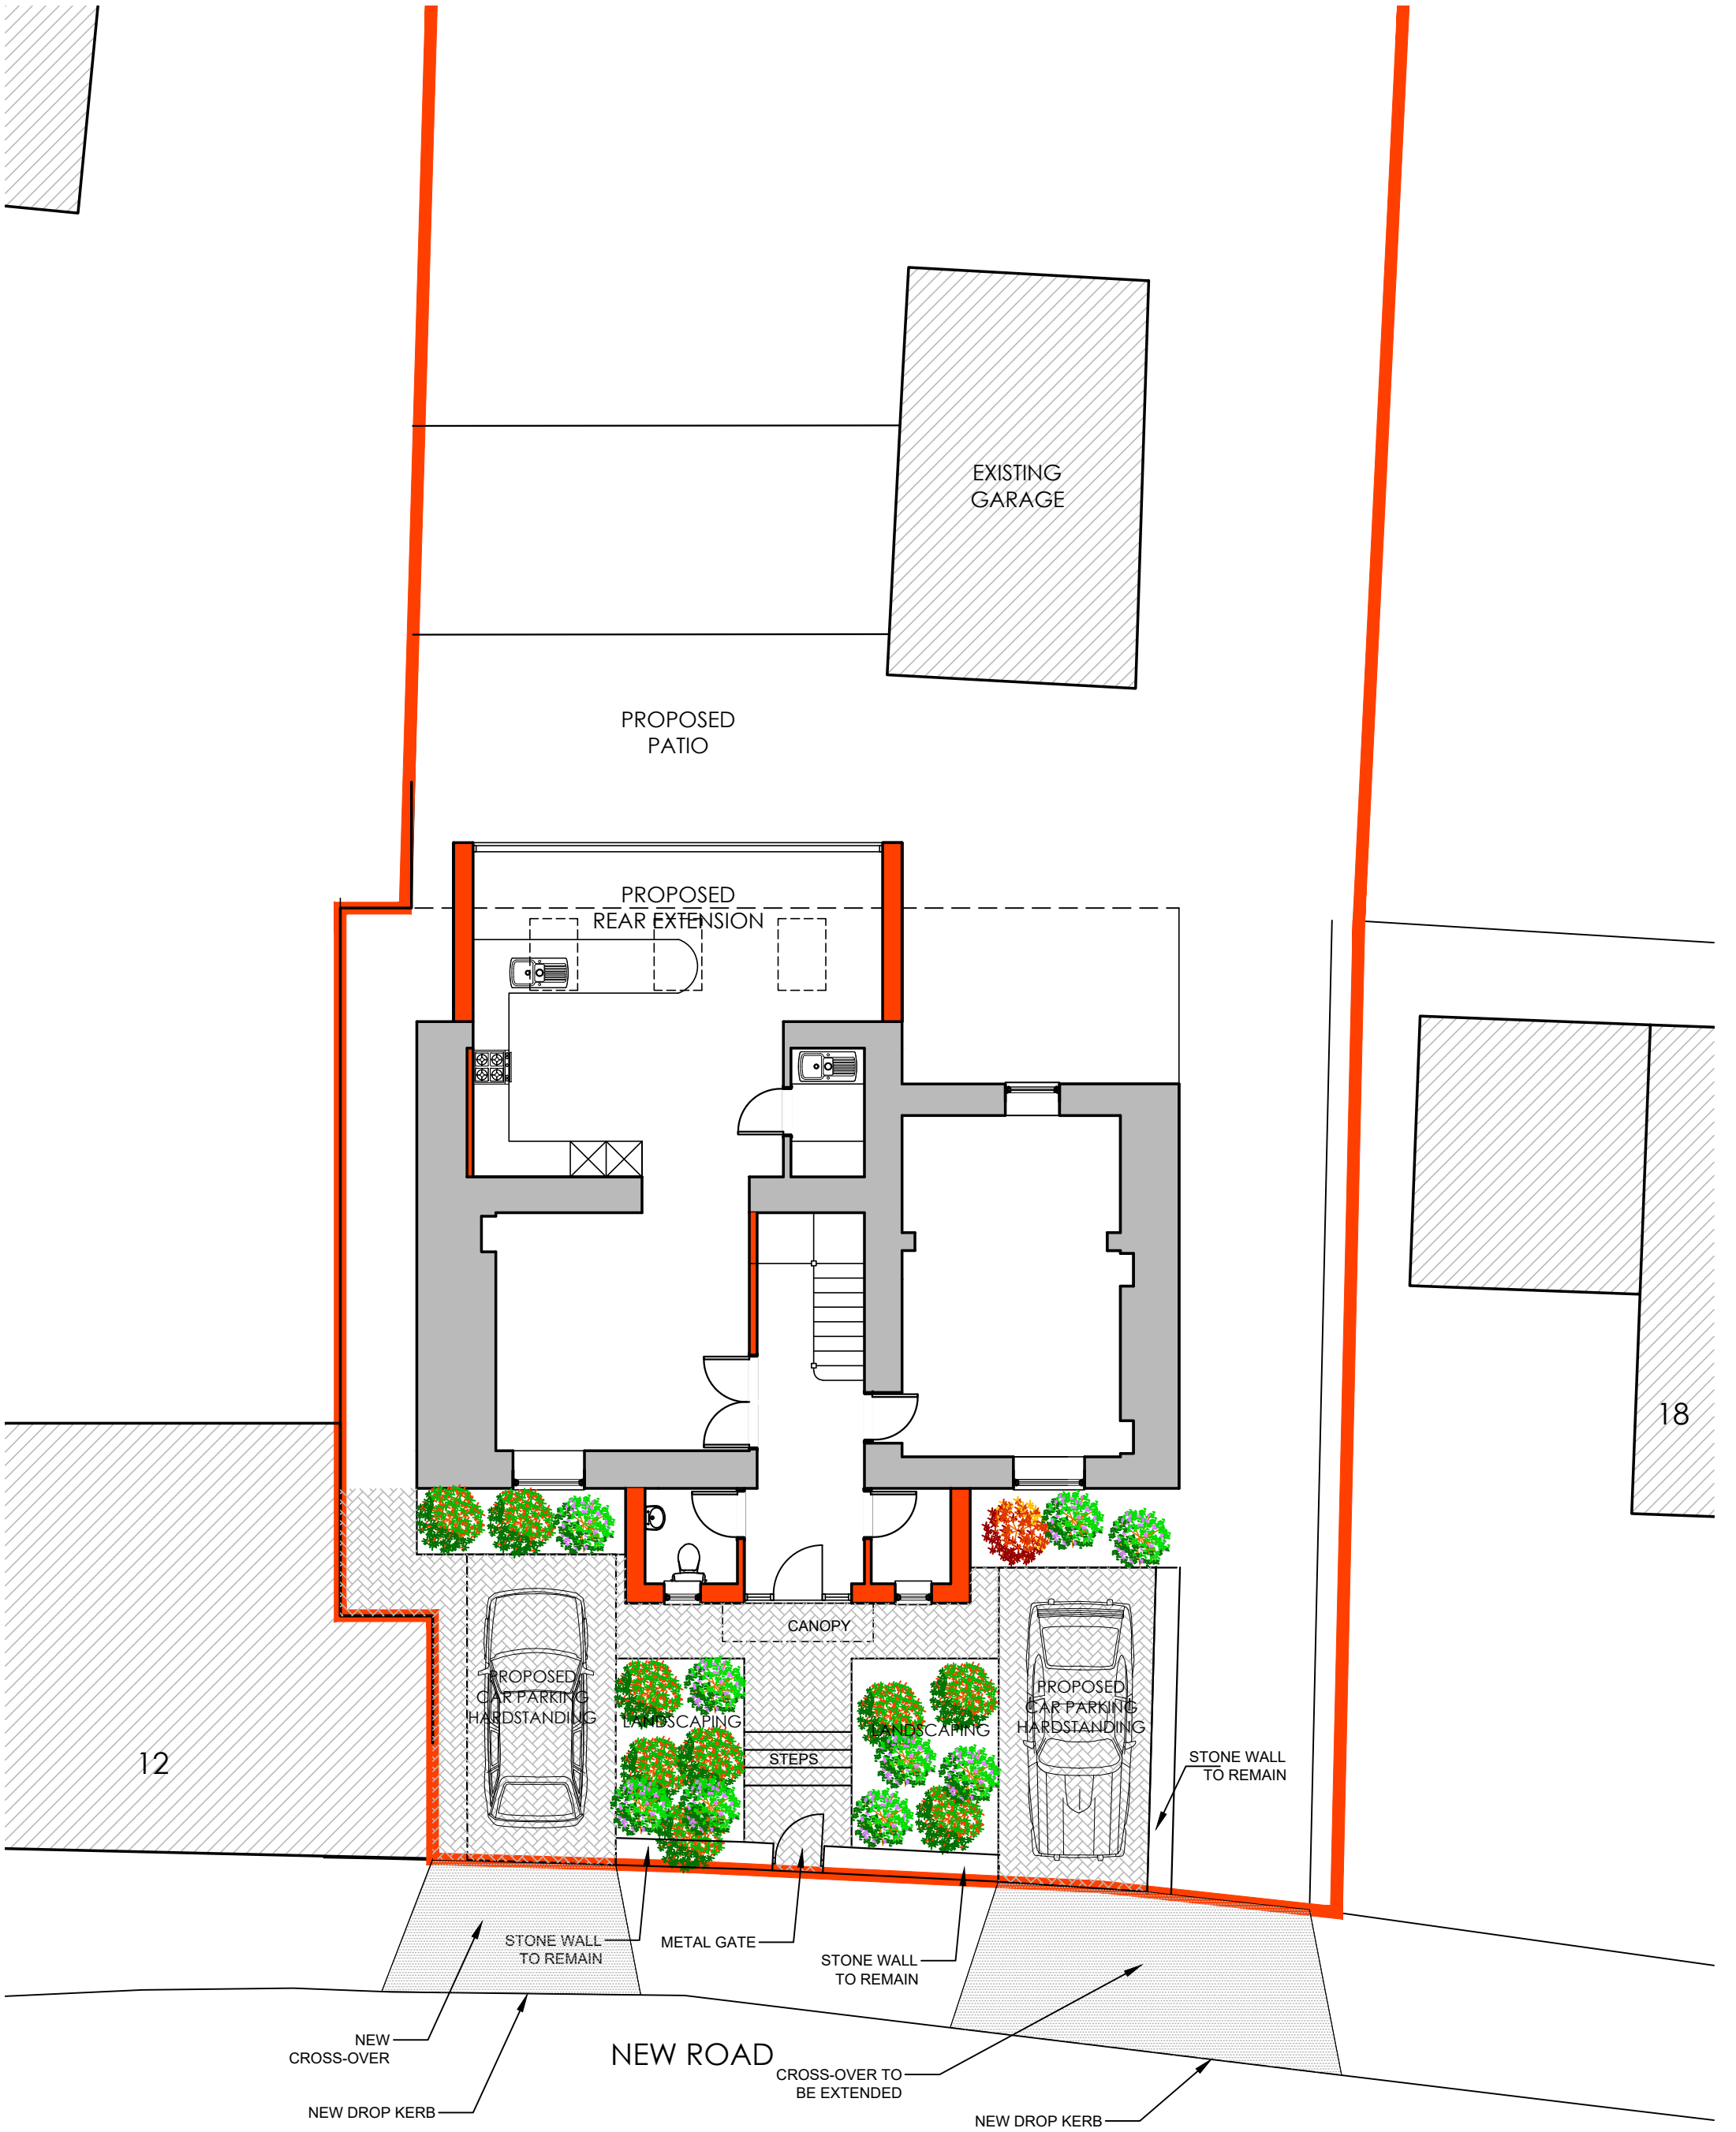



Creation Design

Creation Design - Wales

Tel: 01495 616277 / 07508890294

www.creationdesign-wales.com

E-mail: info@creationdesign-wales.com

PROPOSED HOUSE EXTENSION

14 NEW ROAD

YNYSMEUDWY

PONTARDAWE

SA8 4PJ

PROPOSED SITE PLAN

DATE:

September 2020

SCALE(S):

1:100 @ A3

DRAWN BY:

P.P.

DRAWING NO:

20-075/P/11

REV:

A