


Superseded

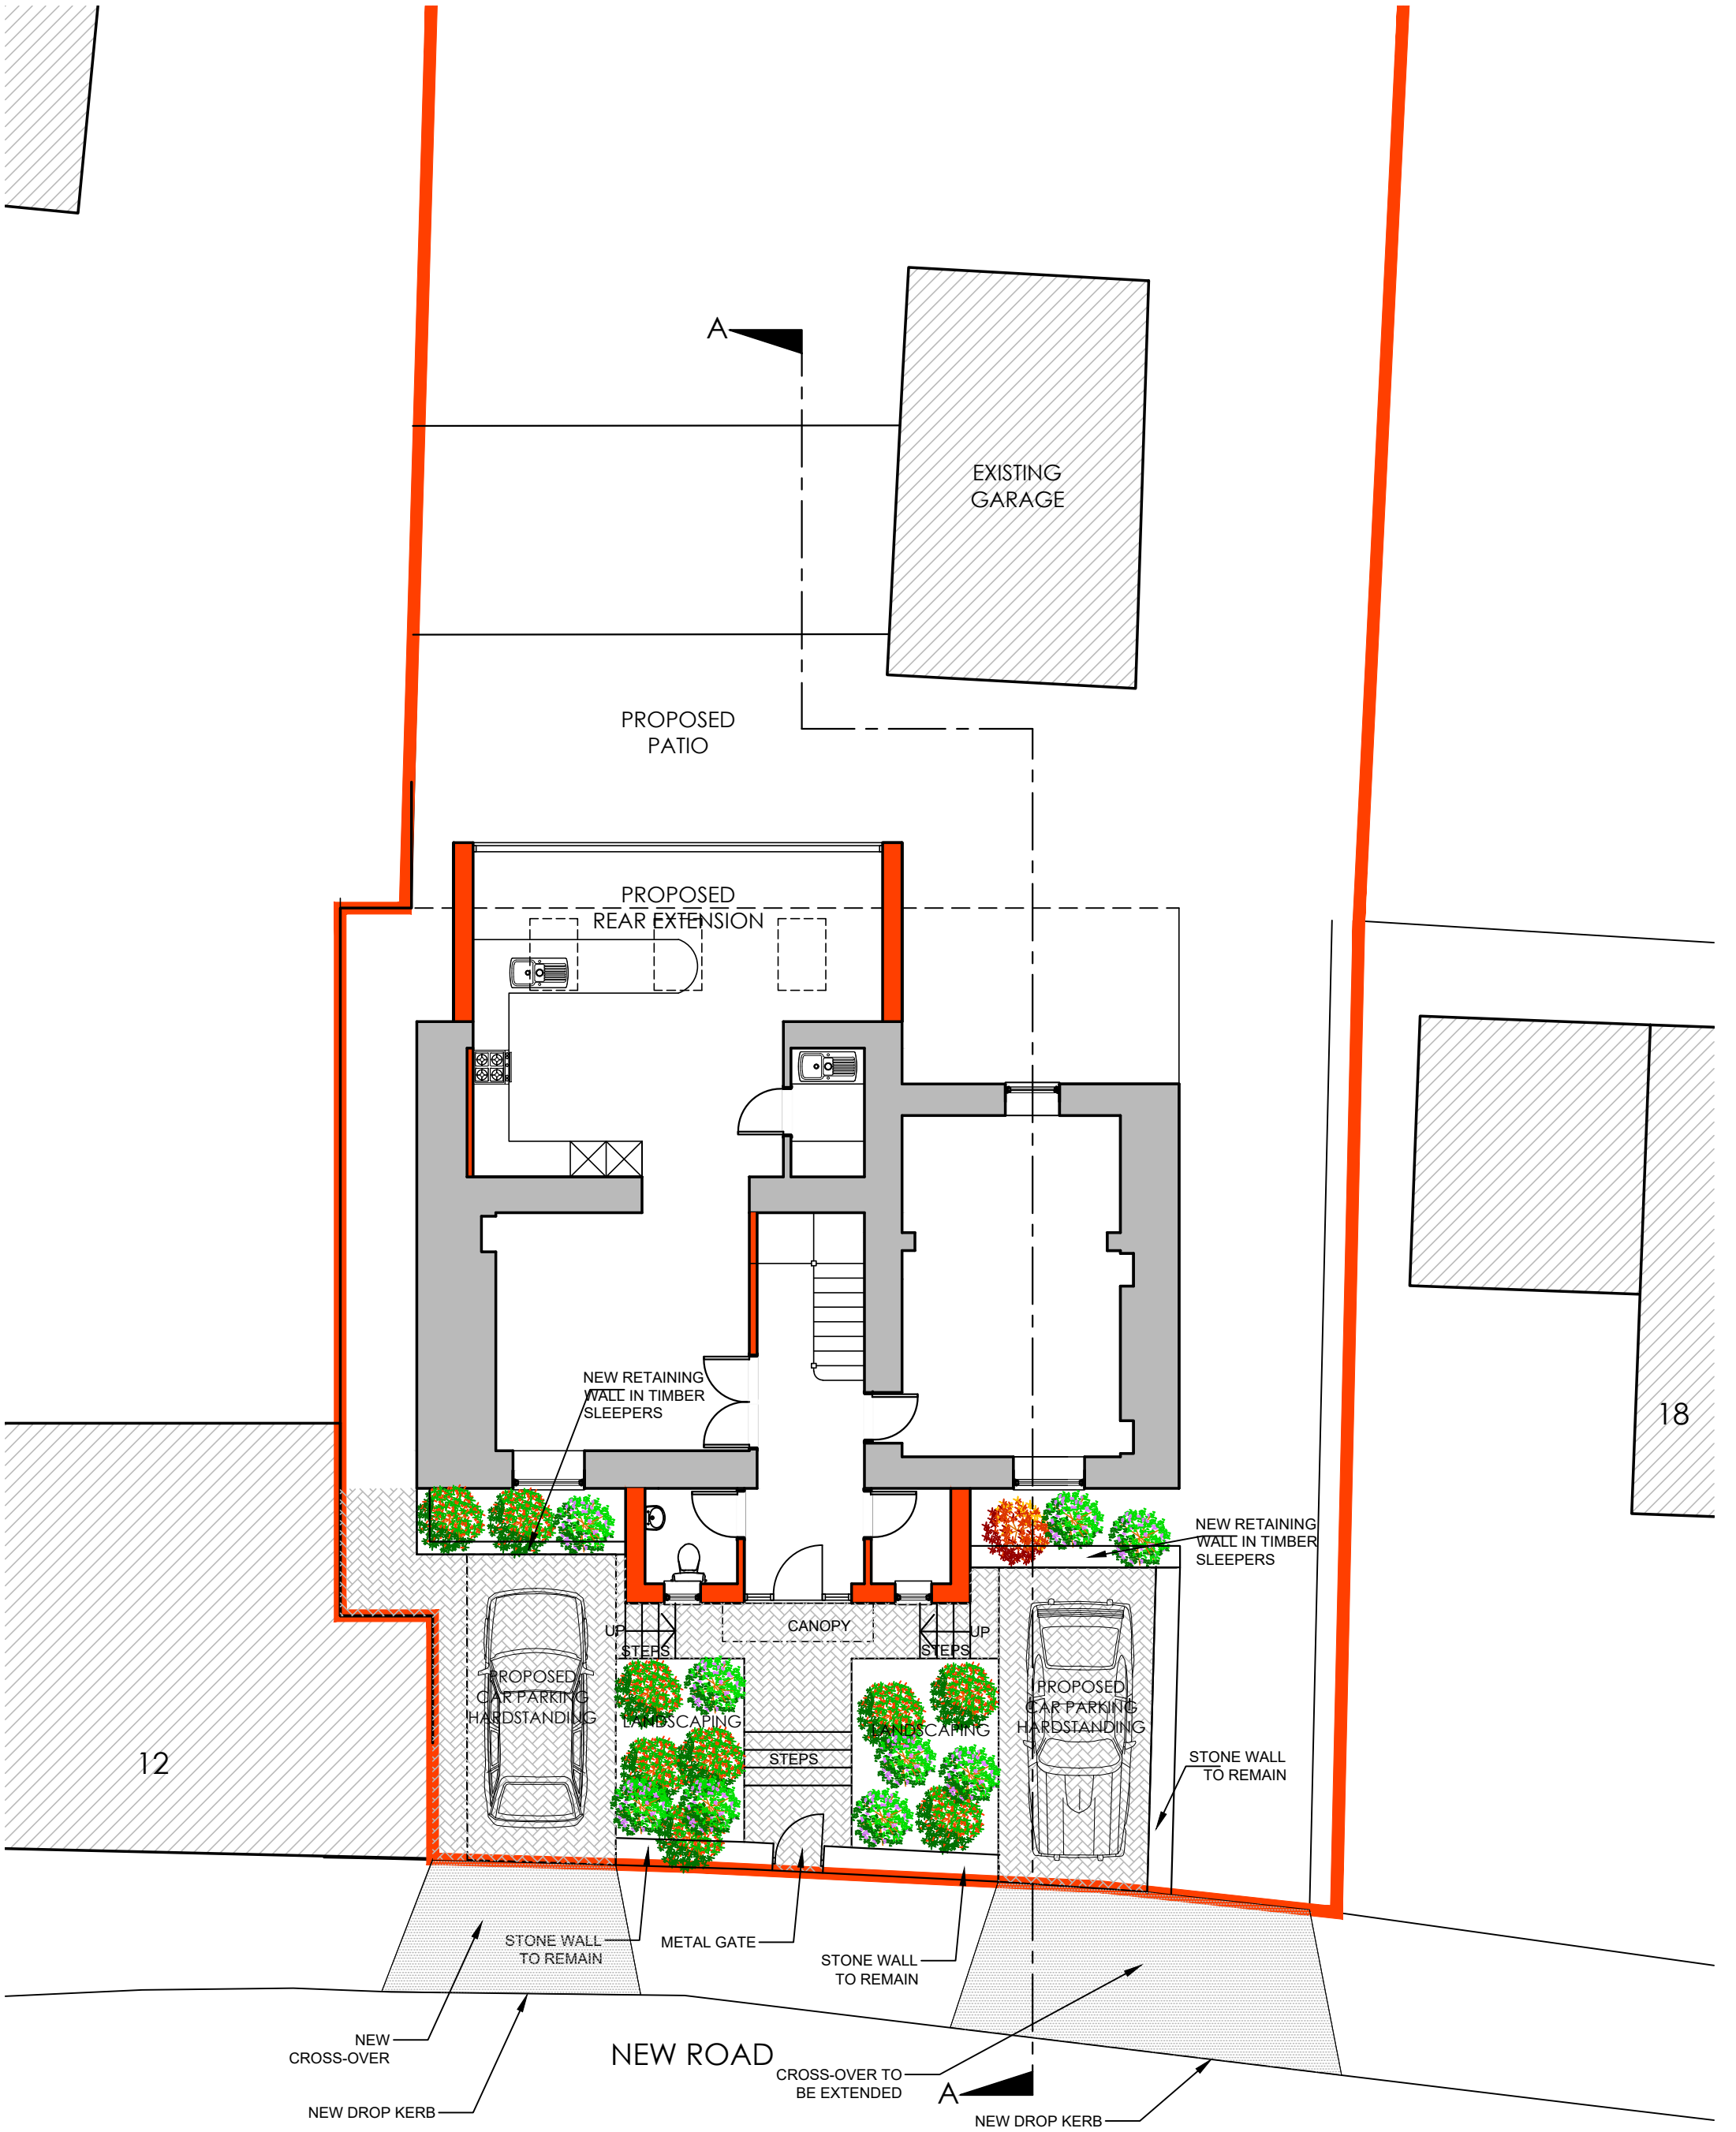



Creation Design

Creation Design - Wales

Tel: 01495 616277 / 07508890294

www.creationdesign-wales.com

E-mail: info@creationdesign-wales.com

PROPOSED HOUSE EXTENSION

14 NEW ROAD

YNYSMEUDWY

PONTARDAWE

SA8 4PJ

PROPOSED SITE PLAN

DATE: September 2020

DRAWN BY: P.P.

SCALE(S): 1:100 @ A3

DRAWING NO: 20-075/P/11

REV: B