



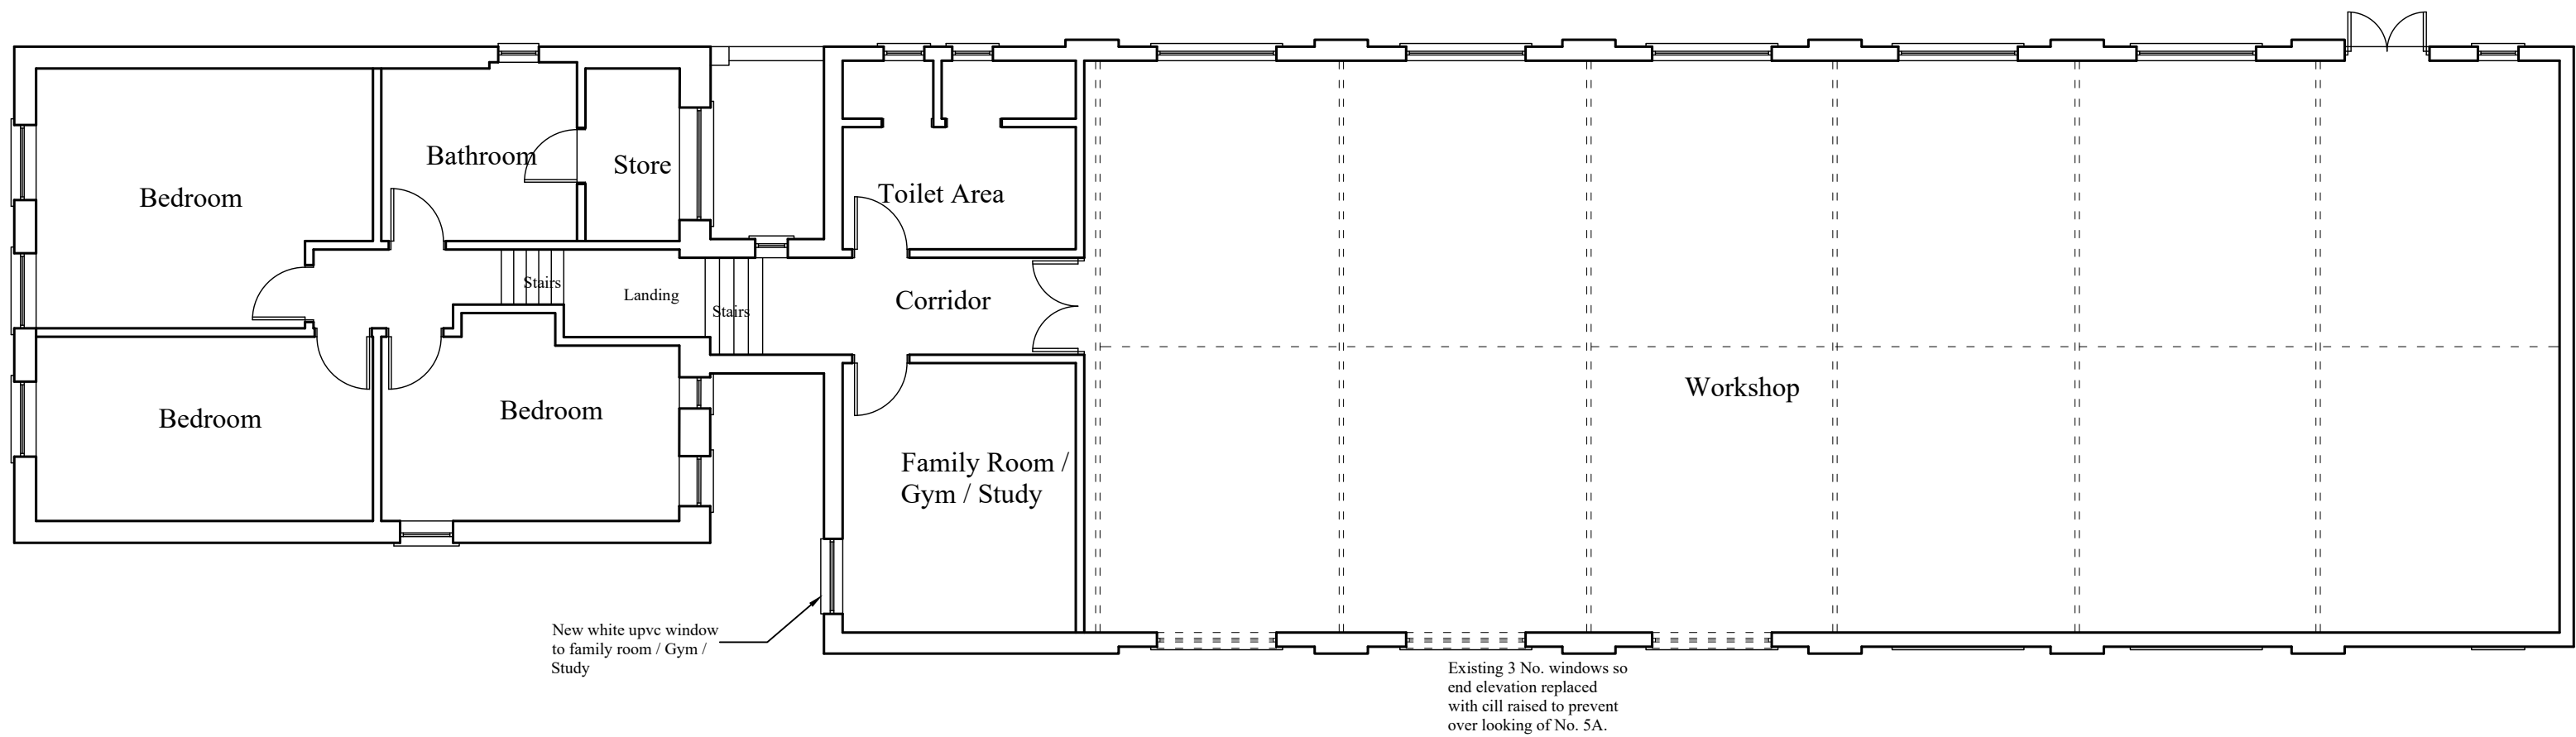

First Floor Plan

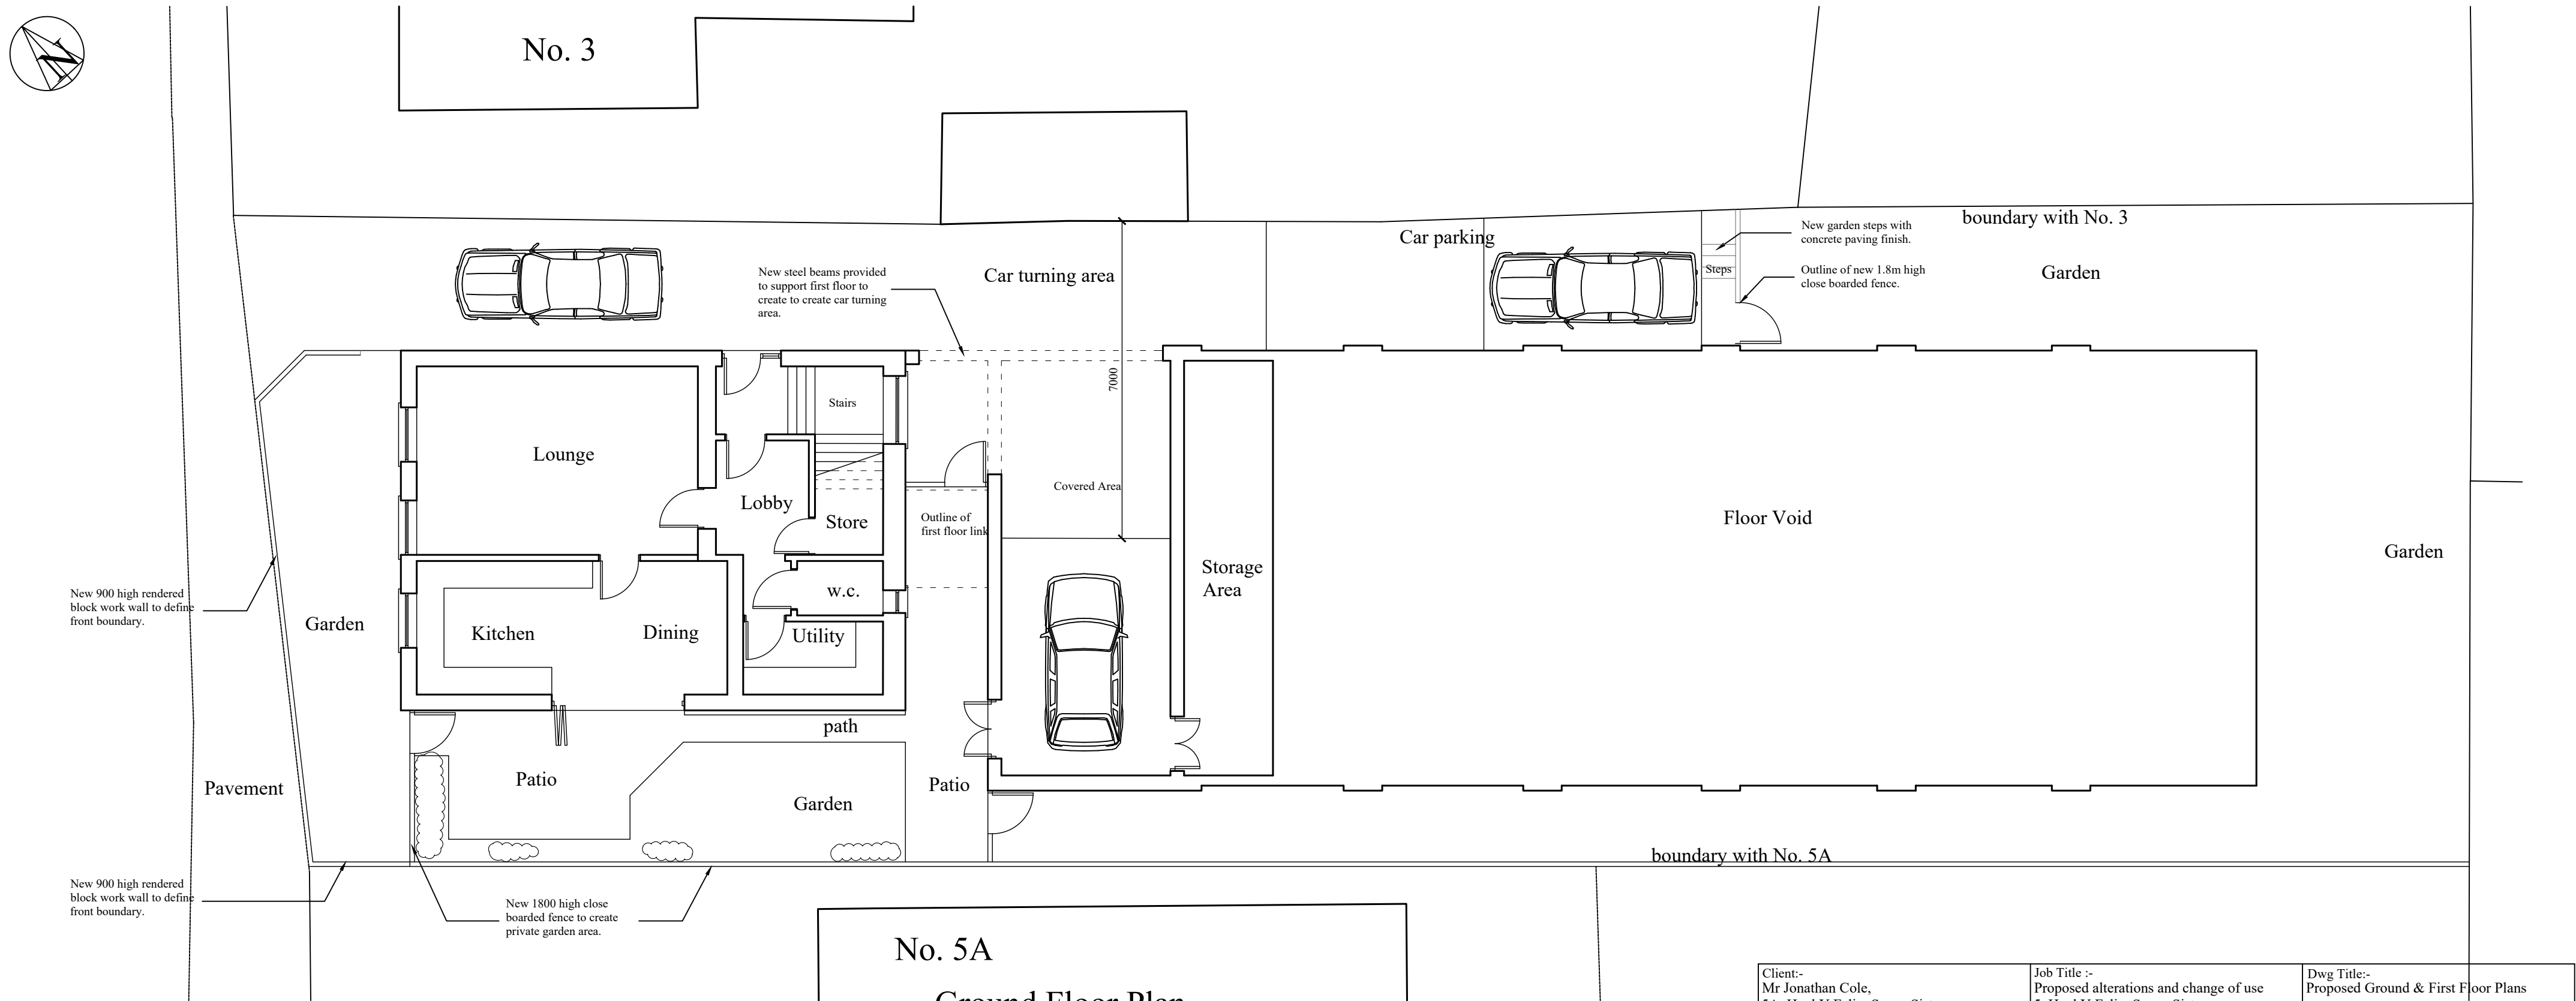

Note:-

- This drawing is intended for the purposes indicated only.
- All dimensions are approximate and should be checked on site, with discrepancies reported.

|                                                                                      |                   |   |               |                                                    |    |
|--------------------------------------------------------------------------------------|-------------------|---|---------------|----------------------------------------------------|----|
| Client:-<br>Mr Jonathan Cole,<br>5A, Heol Y Felin, Seven Sisters,<br>Neath, SA10 9BD |                   | Job Title :-<br>Proposed alterations and change of use<br>5, Heol Y Felin, Seven Sisters,<br>Neath, SA10 9BD |               | Dwg Title:-<br>Proposed Ground & First Floor Plans |    |
| Scale:- 1:100                                                                        | Date :- July 2020 | Stage :- Planning                                                                                            | Dwg No.:- P04 | Rev.:- A                                           | A2 |