



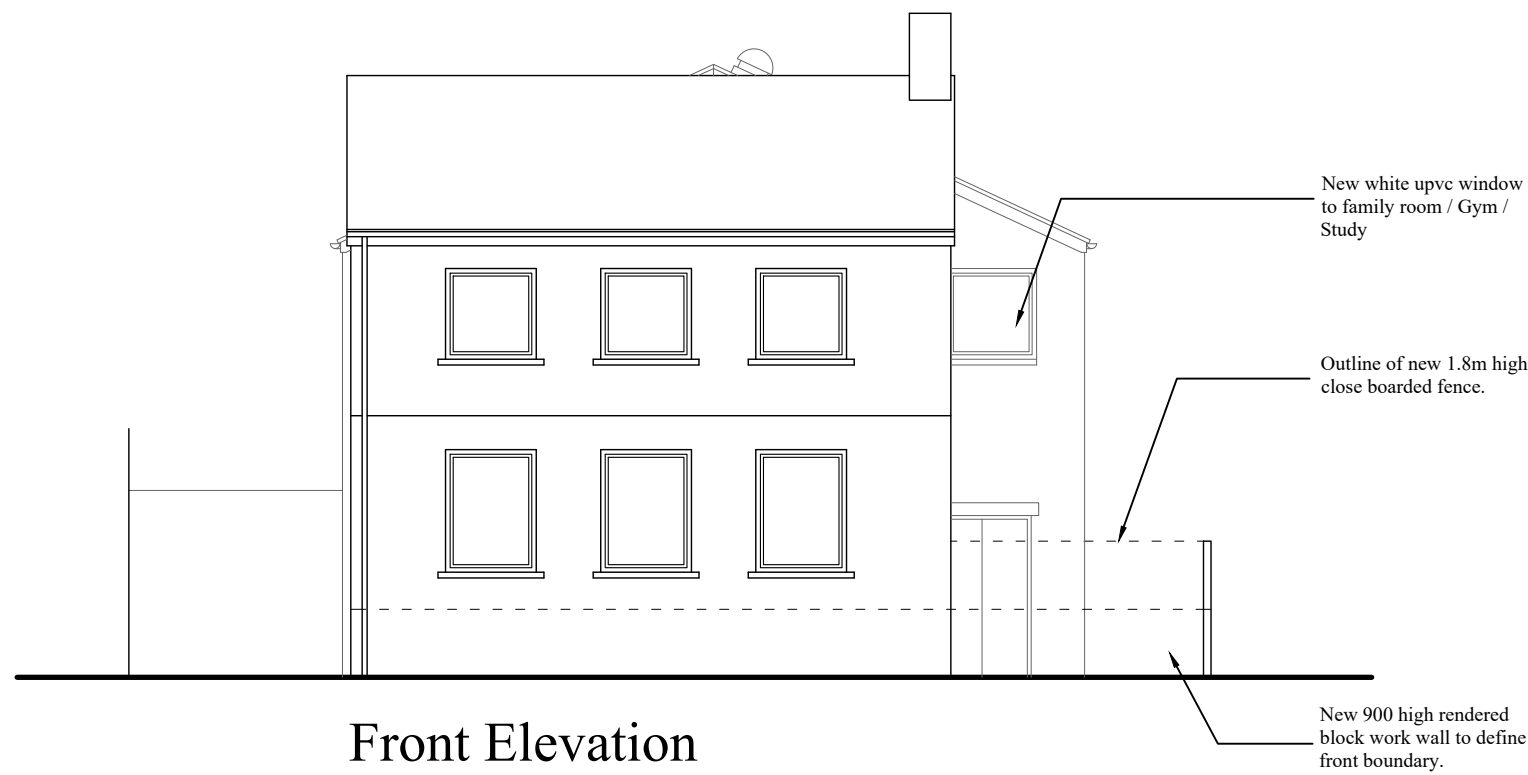


Front Elevation



Rear Elevation

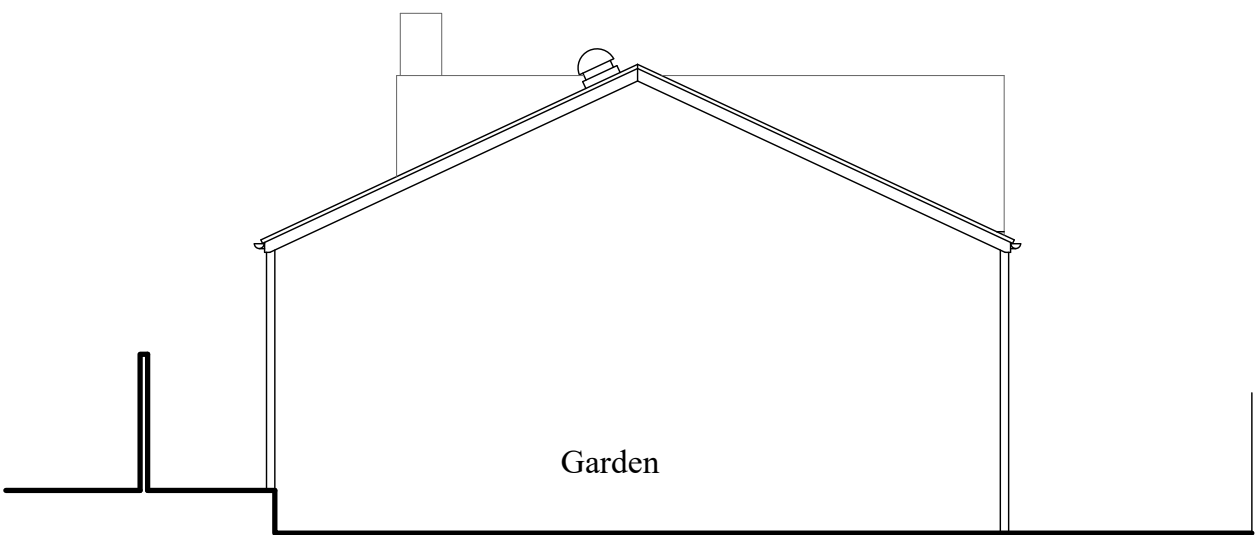

Side Elevation

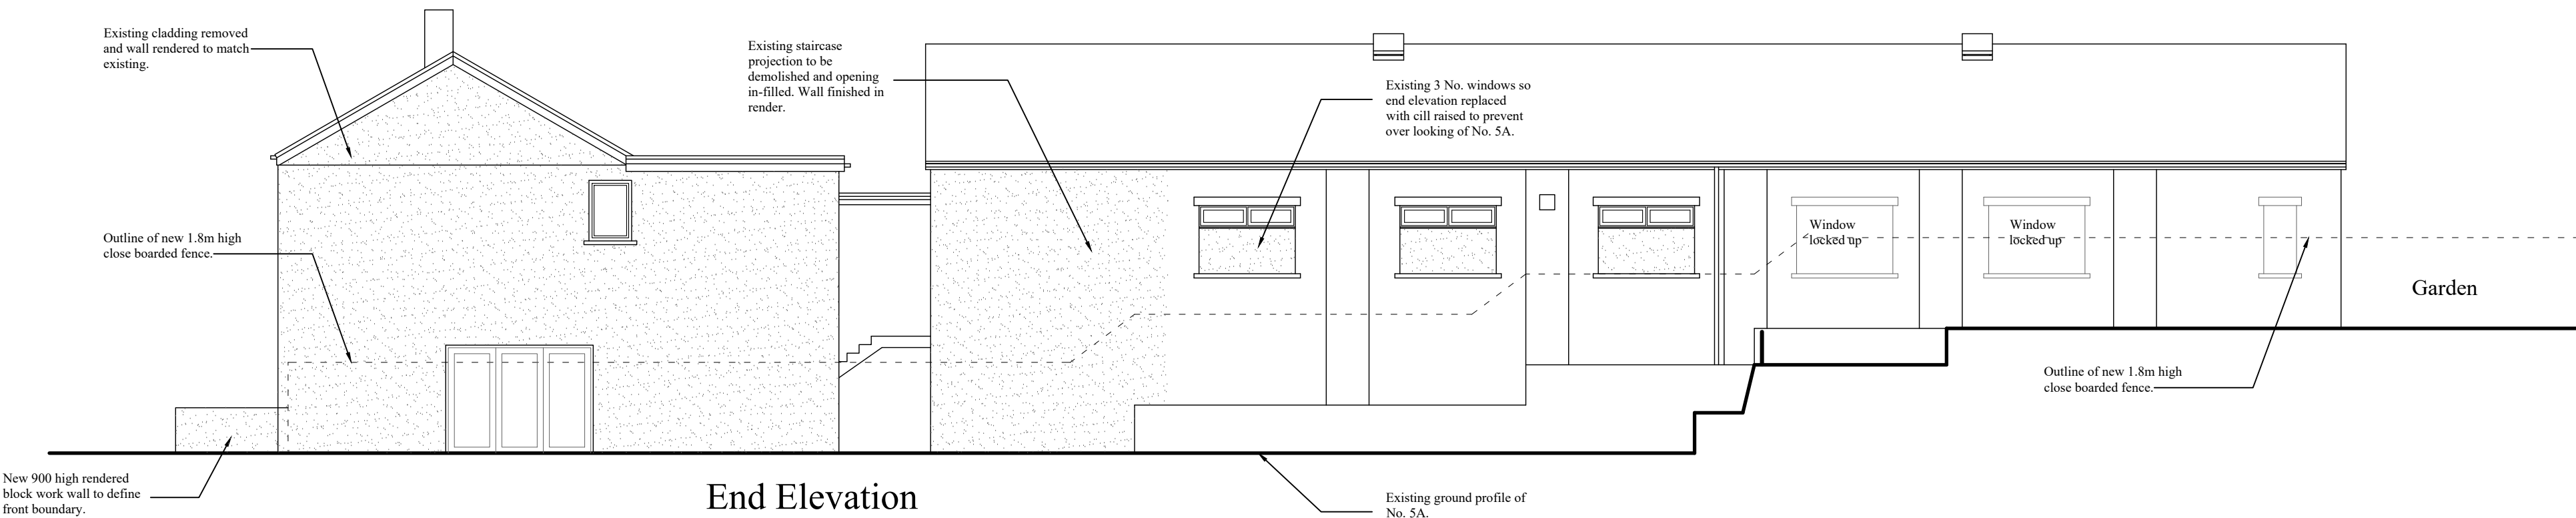

End Elevation

Note:-

- This drawing is intended for the purposes indicated only.
- All dimensions are approximate and should be checked on site, with discrepancies reported.

Client:- Mr Jonathan Cole, 5A, Heol Y Felin, Seven Sisters, Neath, SA10 9BD		Job Title :- Proposed alterations and change of use 5, Heol Y Felin, Seven Sisters, Neath, SA10 9BD		Dwg Title:- Proposed Elevations	
Scale:- 1:100	Date :- July 2020	Stage :- Planning	Dwg No.:- P05	Rev.:- A	A2