


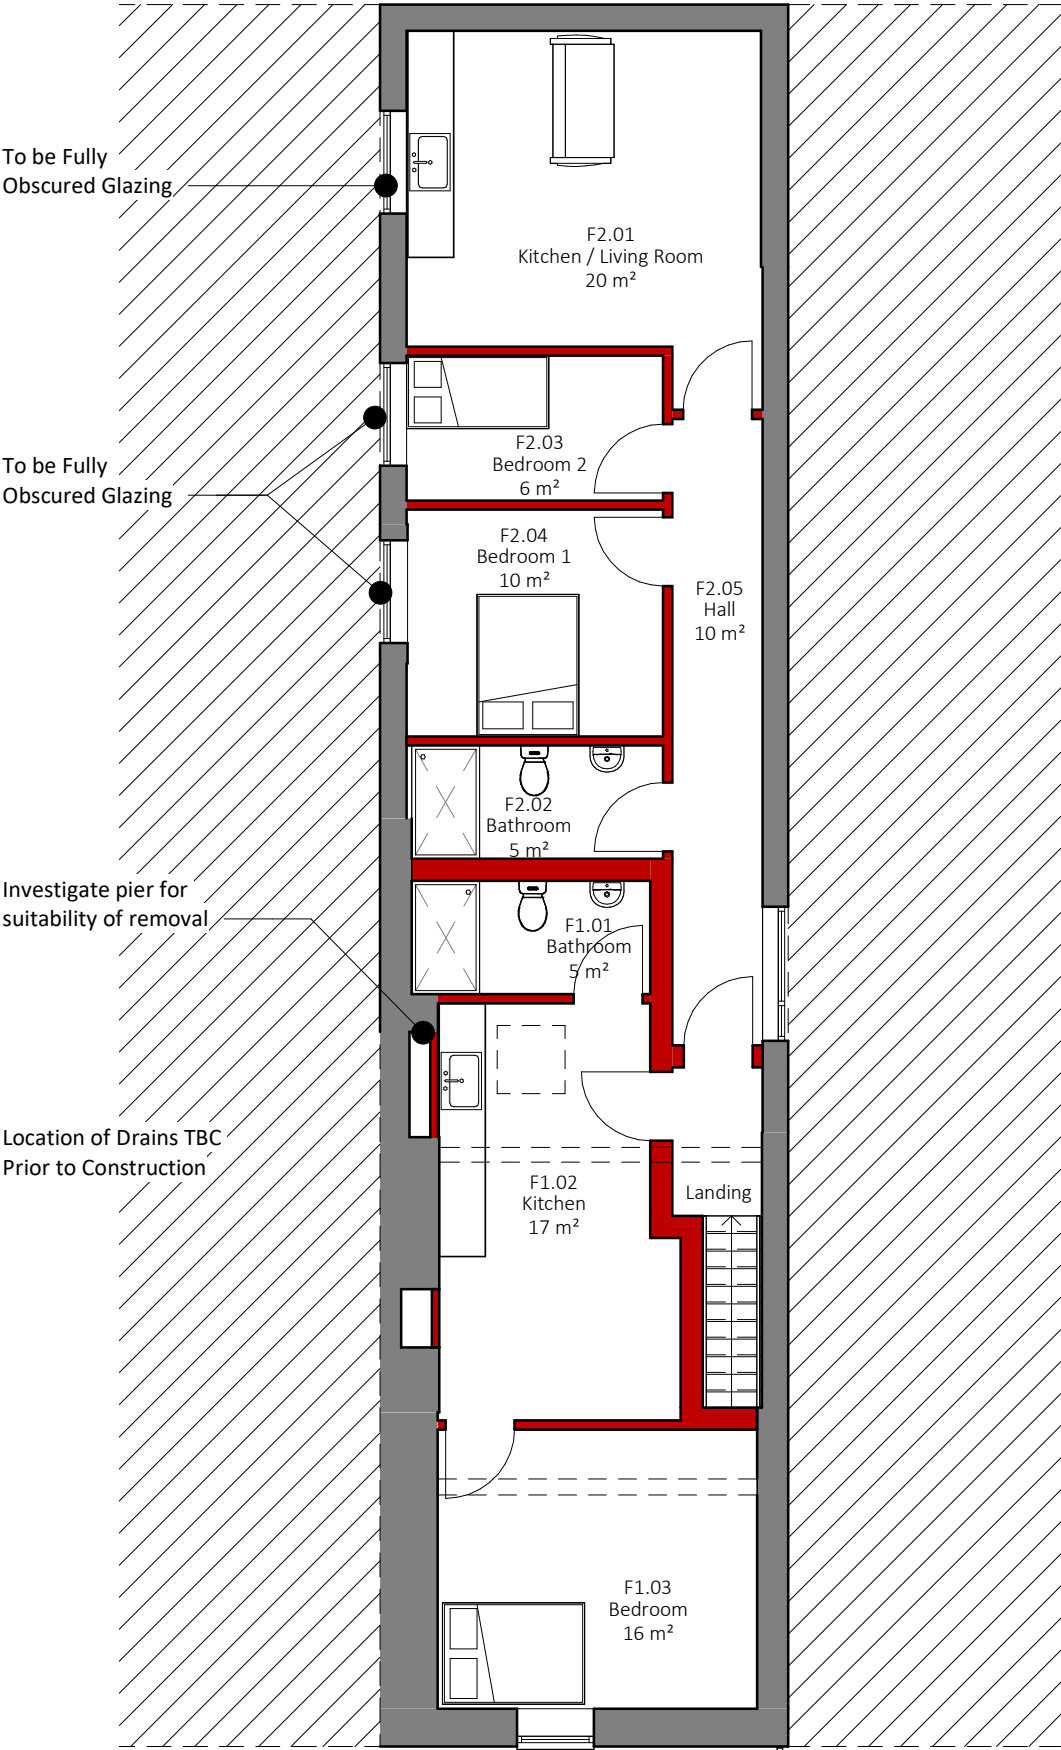

601_Room Schedule		
Number	Name	Area
F1.01	Bathroom	5 m²
F1.02	Kitchen	17 m²
F1.03	Bedroom	16 m²
F2.01	Kitchen / Living Room	20 m²
F2.02	Bathroom	5 m²
F2.03	Bedroom 2	6 m²
F2.04	Bedroom 1	10 m²
F2.05	Hall	10 m²

darkin architects drawing on experience www.darkinarchitects.com 01554 778 730 16 Queen Victoria Road, SA15 2TL 02921 197 196 143 Clifton Street, Cardiff, CF24 1LZ RIBA Chartered Practice	NOTES				CLIENT: Rory Smith		
					PROJECT: Commercial Refurbishment		
					PROJECT ADDRESS: 81 & 81a Windsor Road Neath, SA11 1NS		
					DRAWING TITLE: Proposed First Floor Plan		
	No.	Description	By	Date	DRAWN BY	CHECKED BY	© Copyright Darkin Architects 2020
	B	Residential Room Schedule Added + Floor Plan Rotated	JDH	19.03.2020	JDH	TOM	
C	Flat Layout Amended	SJC	23.03.2020				
D	Flat layout amended following client comments. Window sizes amended	JDH	06.08.2020	PROJECT REF	SCALE	PAPER SIZE	
E	Window Annotation Amended	JDH	06.10.2020	RC197	1 : 100	A3	
THIS DRAWING IS THE COPYRIGHT OF DARKIN ARCHITECTS AND MAY NOT BE COPIED, ALTERED OR REPRODUCED IN ANY FORM OR PASSED TO A THIRD PARTY WITHOUT THEIR CONSENT. DIMENSIONS MUST BE CHECKED AND VERIFIED ON SITE AND ANY DISCREPANCIES SHOULD BE REPORTED TO THE ARCHITECT. THIS DRAWING MUST NOT BE SCALED AND SHOULD BE READ IN CONJUNCTION WITH ALL OTHER CONSULTANT'S DRAWINGS. IF IN DOUBT ASK FOR CONFIRMATION.				DRAWING 103	REVISION E	DATE 24/02/2020	