


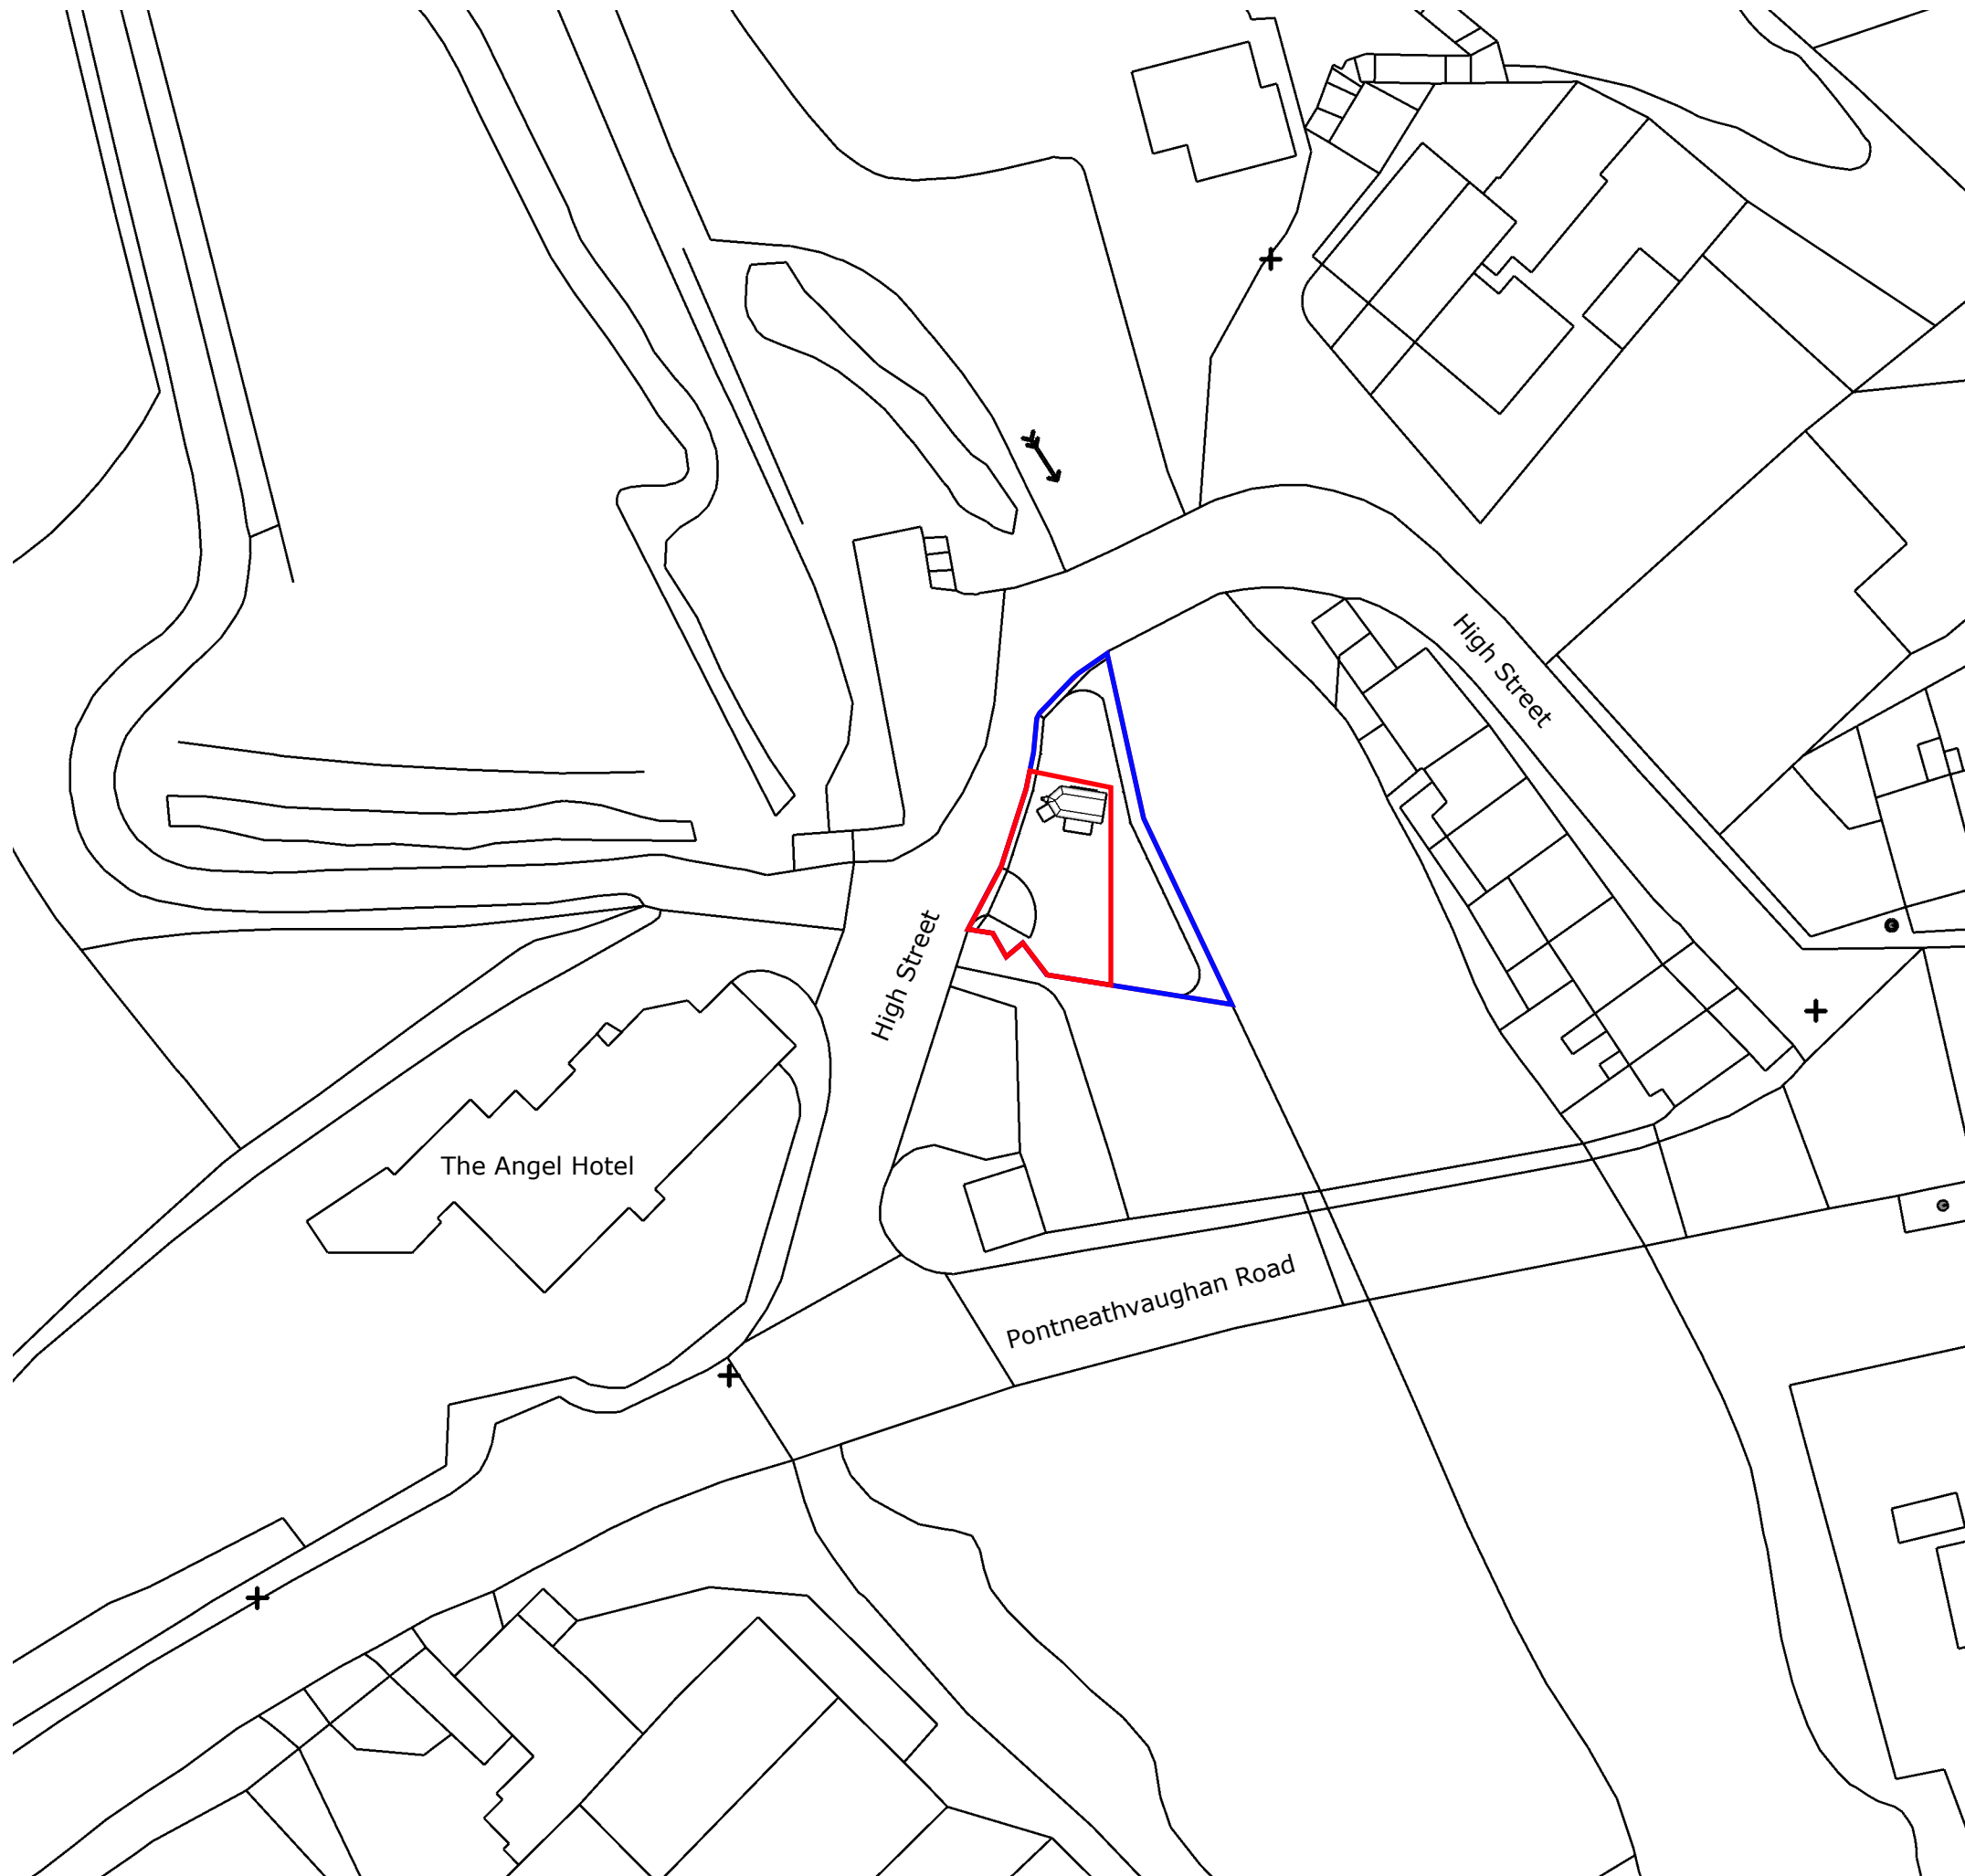

ALPHA PLANNING
& DEVELOPMENT

SPECIALIST
TOWN PLANNING
CONSULTANCY

PRINCESS HOUSE
PRINCESS WAY
SWANSEA
SA1 3LW


T: 07810 810910
E: info@alphapd.co.uk
W: www.alphapd.co.uk

PLANNING APPLICATION
HIGH STREET
PONTNEDDFECHAN
NEATH
SA11 5NR

PRO. LOCATION PLAN

REF: 2020010DA
DRAWING No. 01
SCALE: 1:500@A3
DATE: 12/08/2020
DRAWER: JAMES BANKS
BSc(Hons) AssocRTPI

N

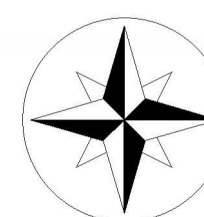



ALPHA PLANNING
& DEVELOPMENT

SPECIALIST
TOWN PLANNING
CONSULTANCY

PRINCESS HOUSE
PRINCESS WAY
SWANSEA
SA1 3LW



T: 07810 810910
E: info@alphapd.co.uk
W: www.alphapd.co.uk

PLANNING APPLICATION
HIGH STREET
PONTNEDDFECHAN
NEATH
SA11 5NR

PRO. BLOCK PLAN

REF: 2020010DA
DRAWING No. 02
SCALE: 1:200@A3
DATE: 06/10/2020
DRAWER: JAMES BANKS
BSc(Hons) AssocRTPI

N

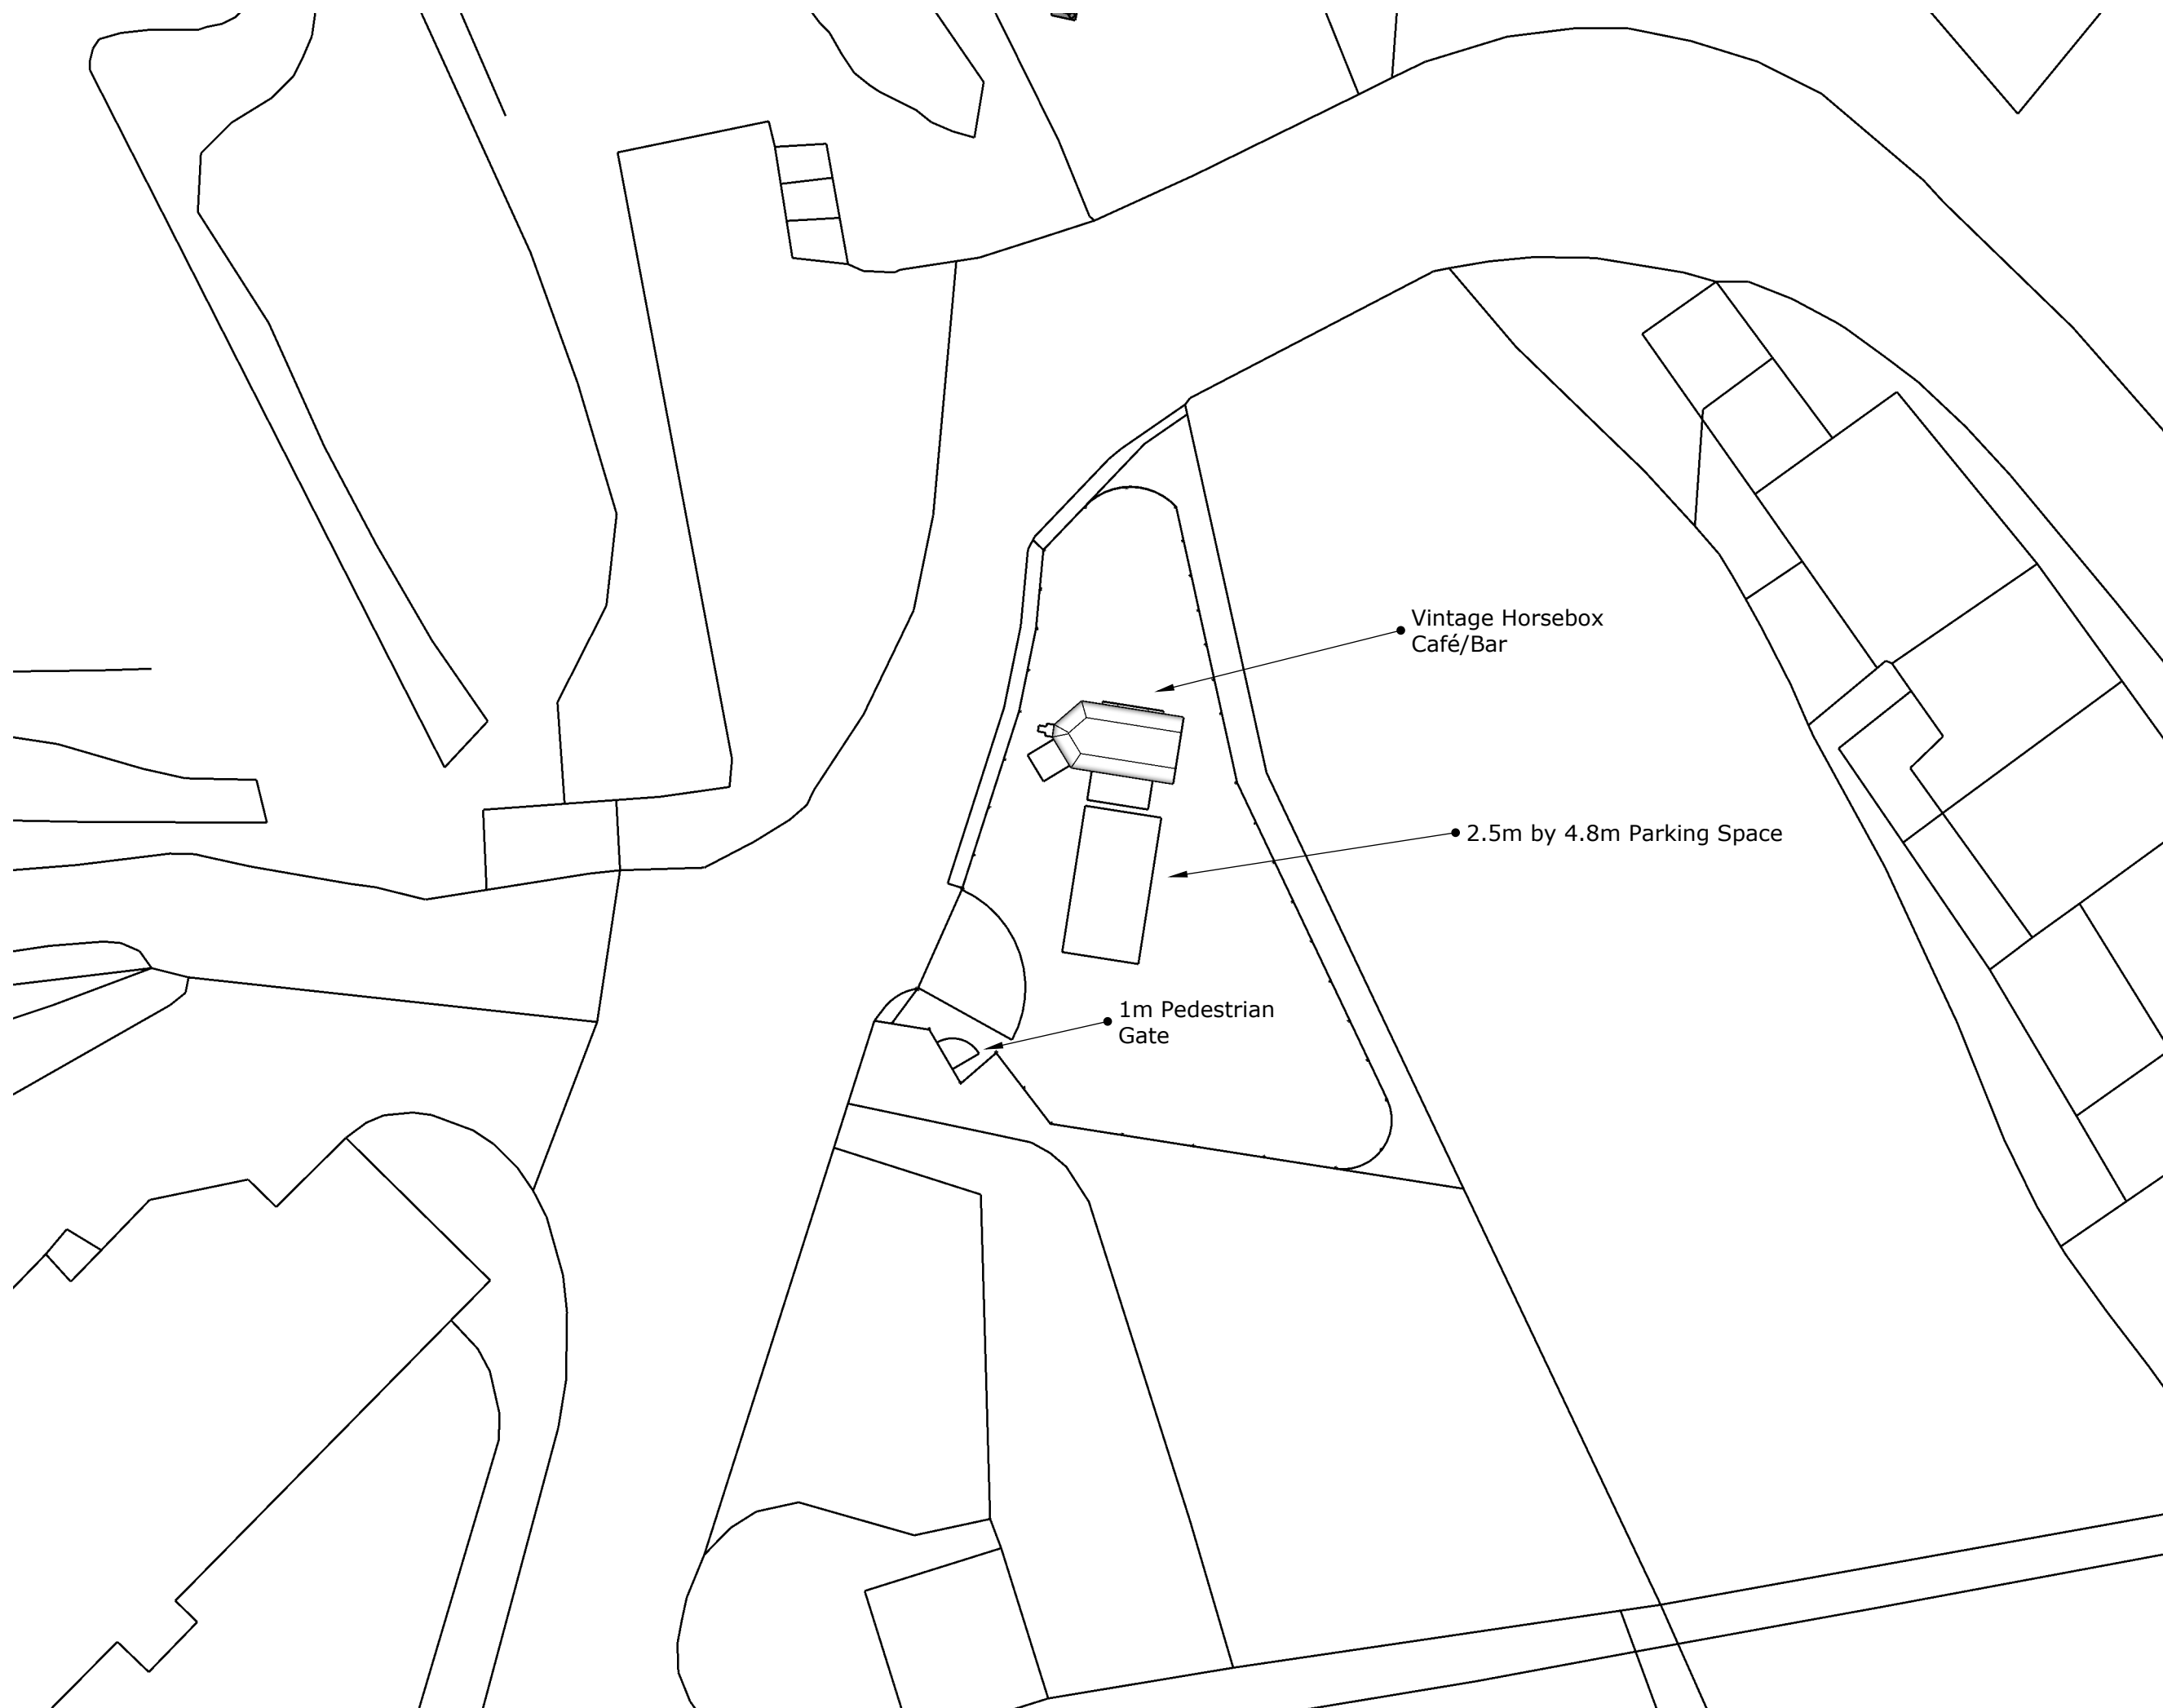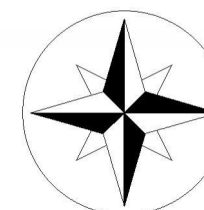



**ALPHA PLANNING
& DEVELOPMENT**

SPECIALIST
TOWN PLANNING
CONSULTANCY


PRINCESS HOUSE
PRINCESS WAY
SWANSEA
SA1 3LW

T: 07810 810910
E: info@alphapd.co.uk
W: www.alphapd.co.uk


PLANNING APPLICATION
HIGH STREET
PONTNEDDFECHAN
NEATH
SA11 5NR

PRO. ELEVATION PLAN


REF: 2020010DA
DRAWING No. 03
SCALE: 1:50@A3
DATE: 12/08/2020
DRAWER: JAMES BANKS
BSc(Hons) AssocRTPI

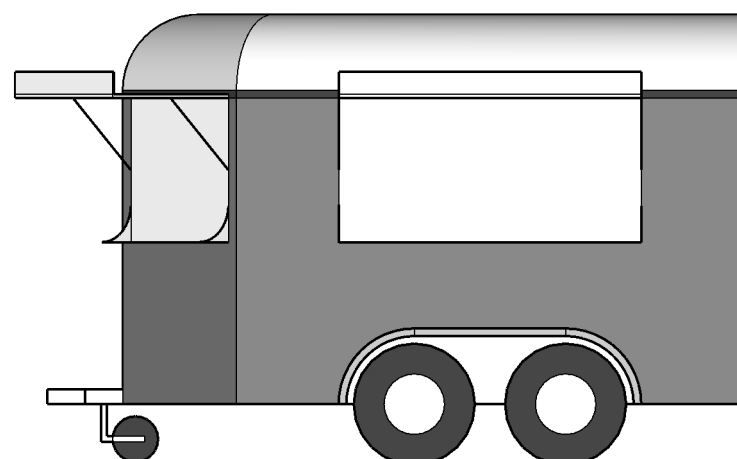


FRONT ELEVATION

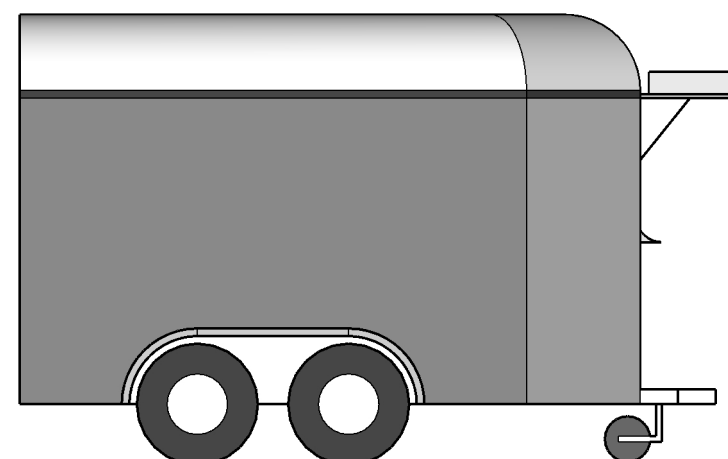

BACK ELEVATION

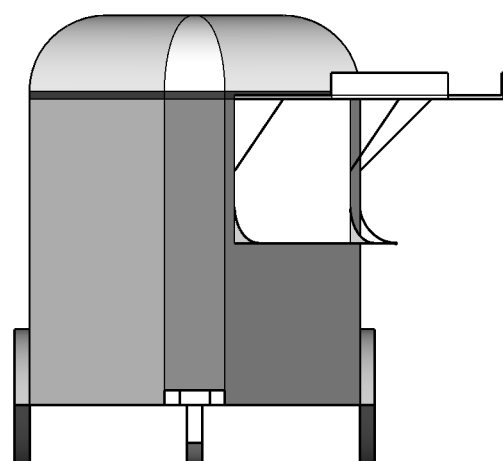

WEST ELEVATION

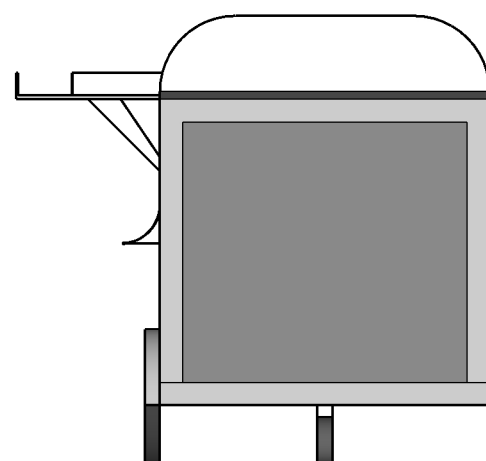

EAST ELEVATION