


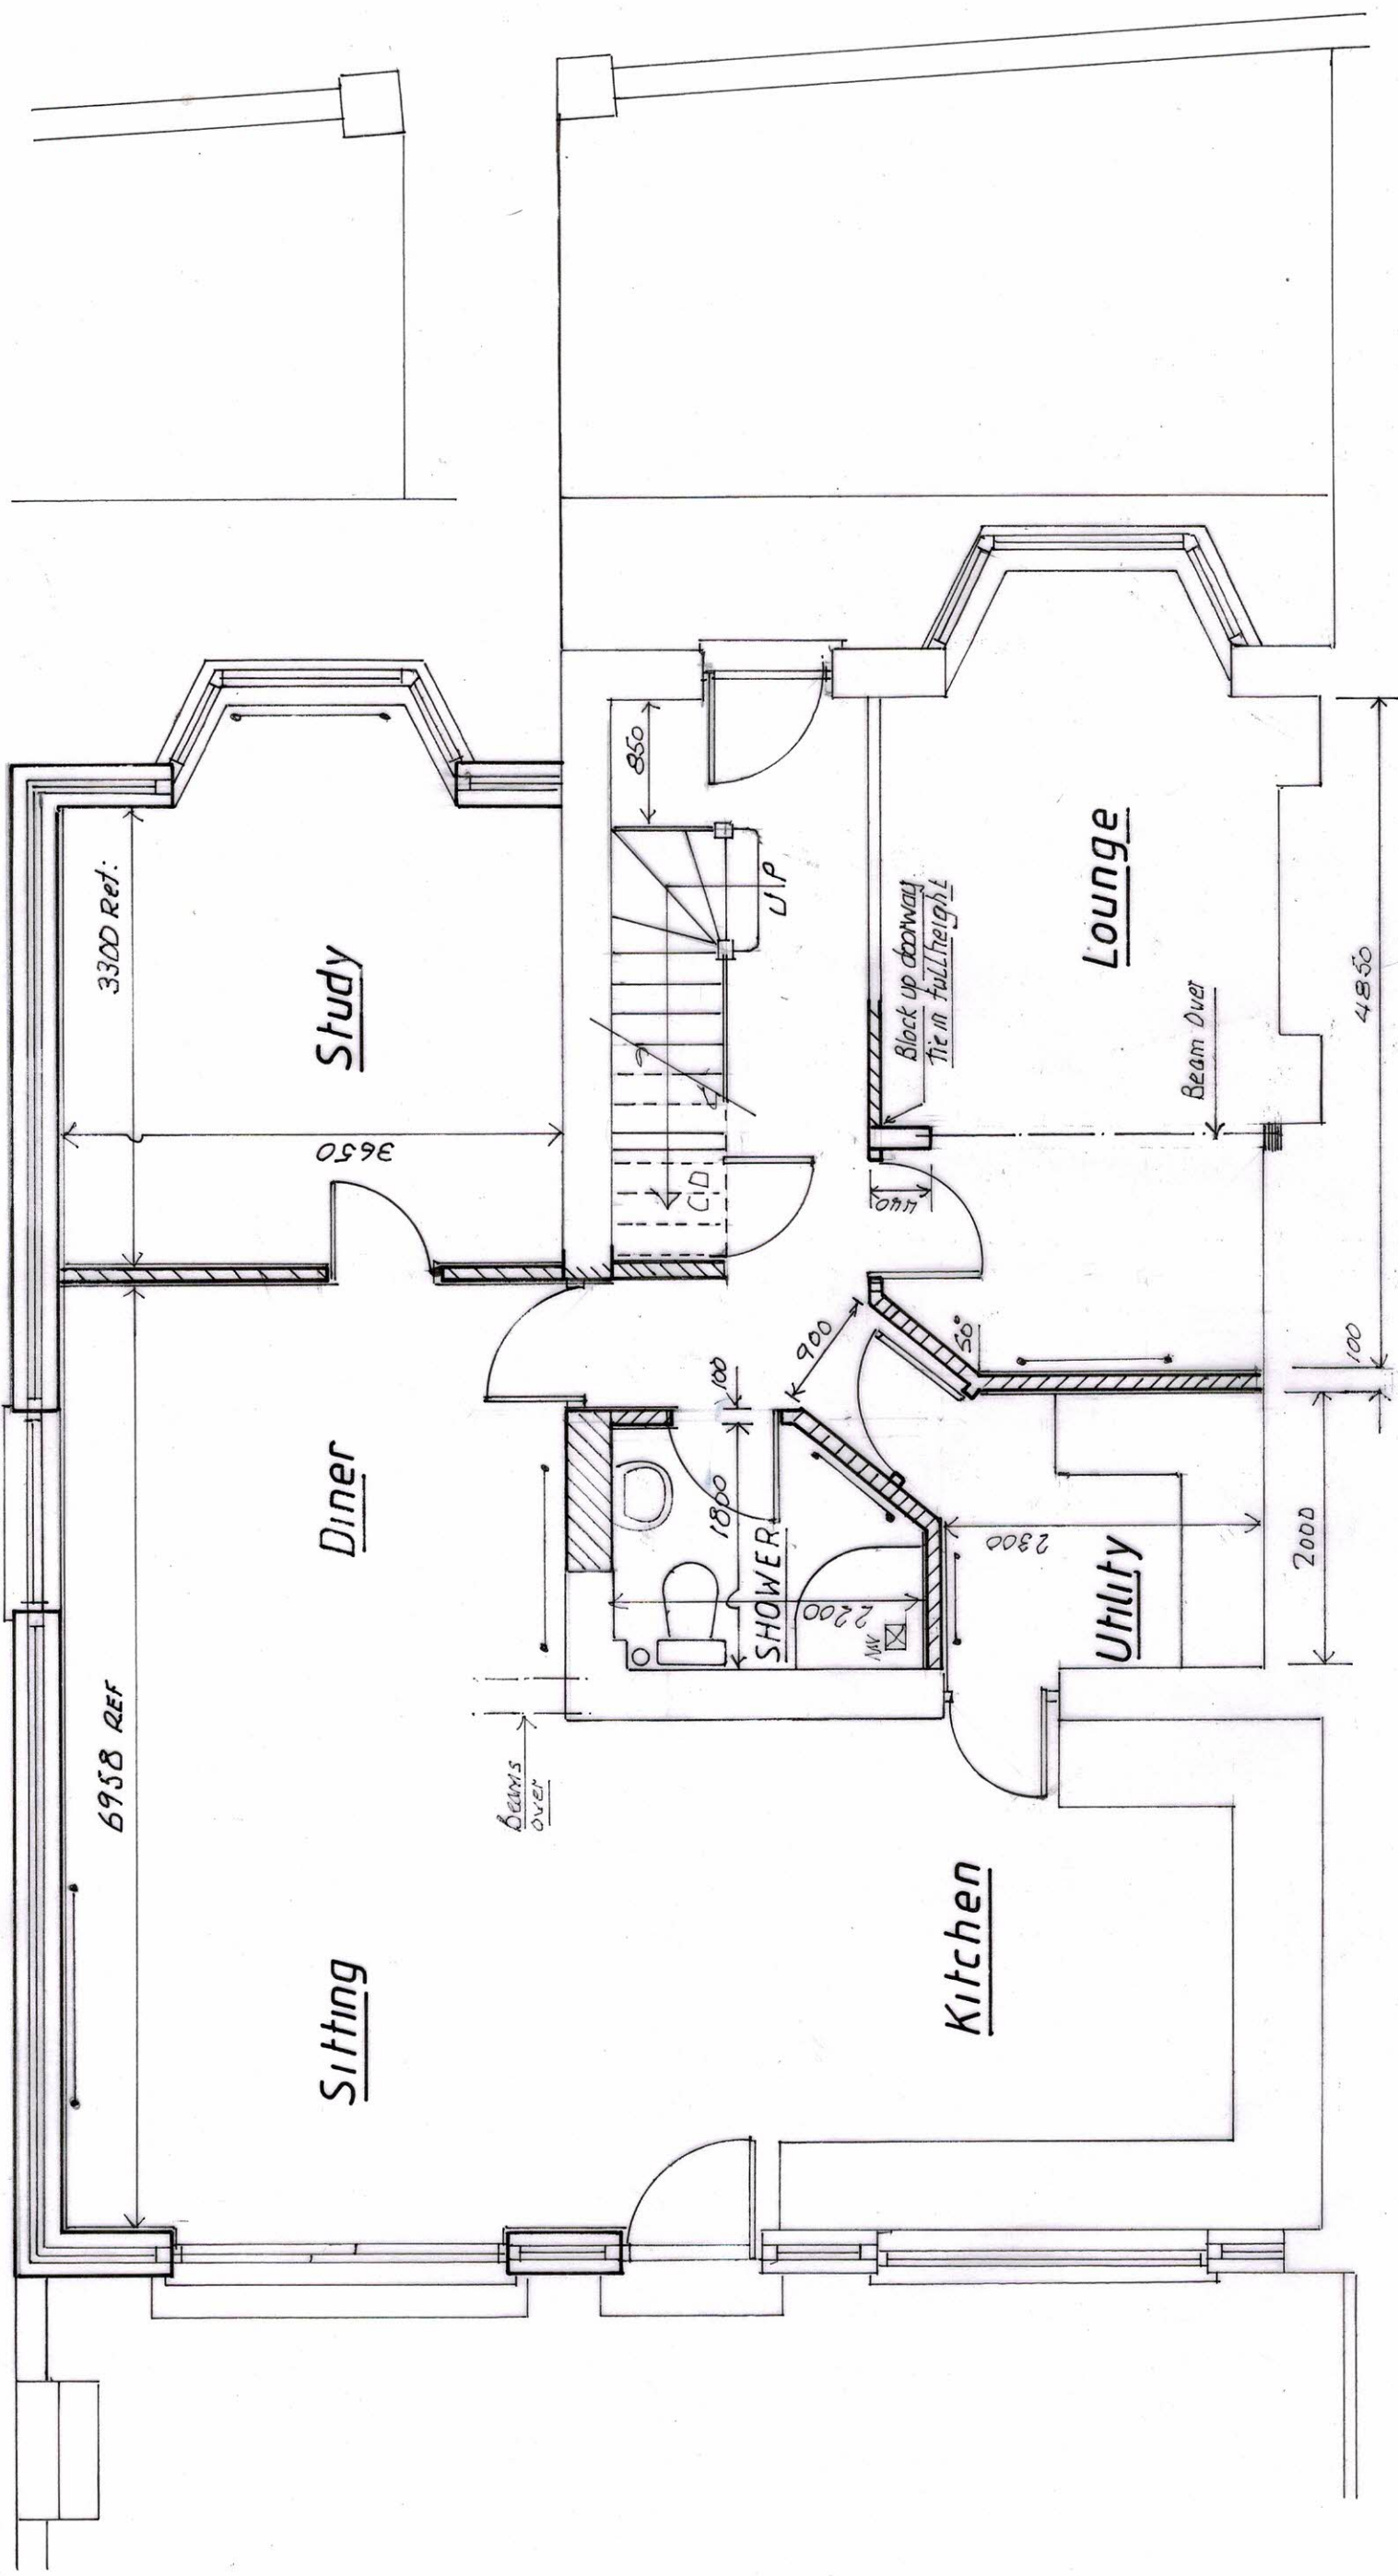

Ground Floor

READ THIS DRAWING IN CONJUNCTION WITH SPECIFICATIONS AND FOLLOWING DRAWINGS:	
DRG N° PB. 31.1	EXIST. & PROPOSED ELEVATIONS
DRG N° PB. 31.3	FIRST FLOOR PLAN PROPOSED
DRG N° PB. 31.4	EXISTING FLOOR PLANS
DRG N°	CONSTRUCTION DRAWINGS &
DRG N°	SPECIFICATIONS BY OTHERS
DRG N°	

REV	DATE	DESCRIPTION
DRG N°		Drawing Title:
PB. 31.2		TWO STOREY SIDE EXTENSION, SINGLE STOREY REAR
SITE ADDRESS:		
31 PEN Y BAN C		
SEVEN SISTERS		
Scale:		GROUND FLOOR PLAN PROPOSED
1:50 @ A3		