
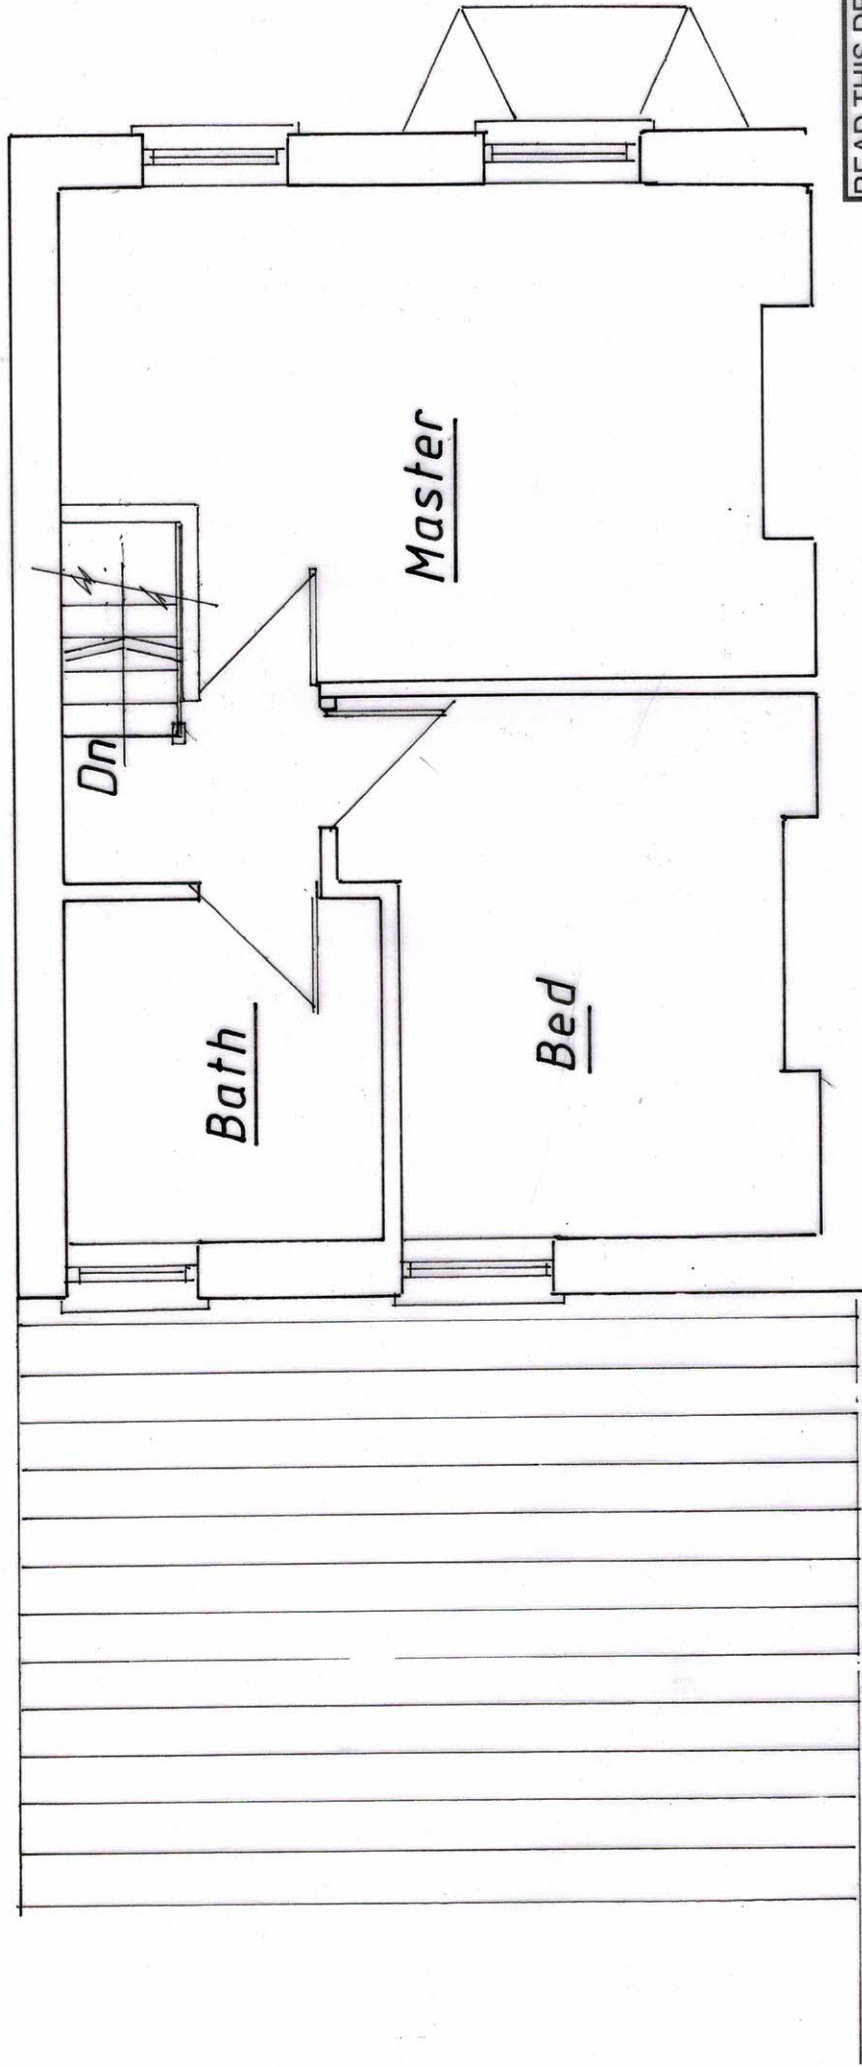


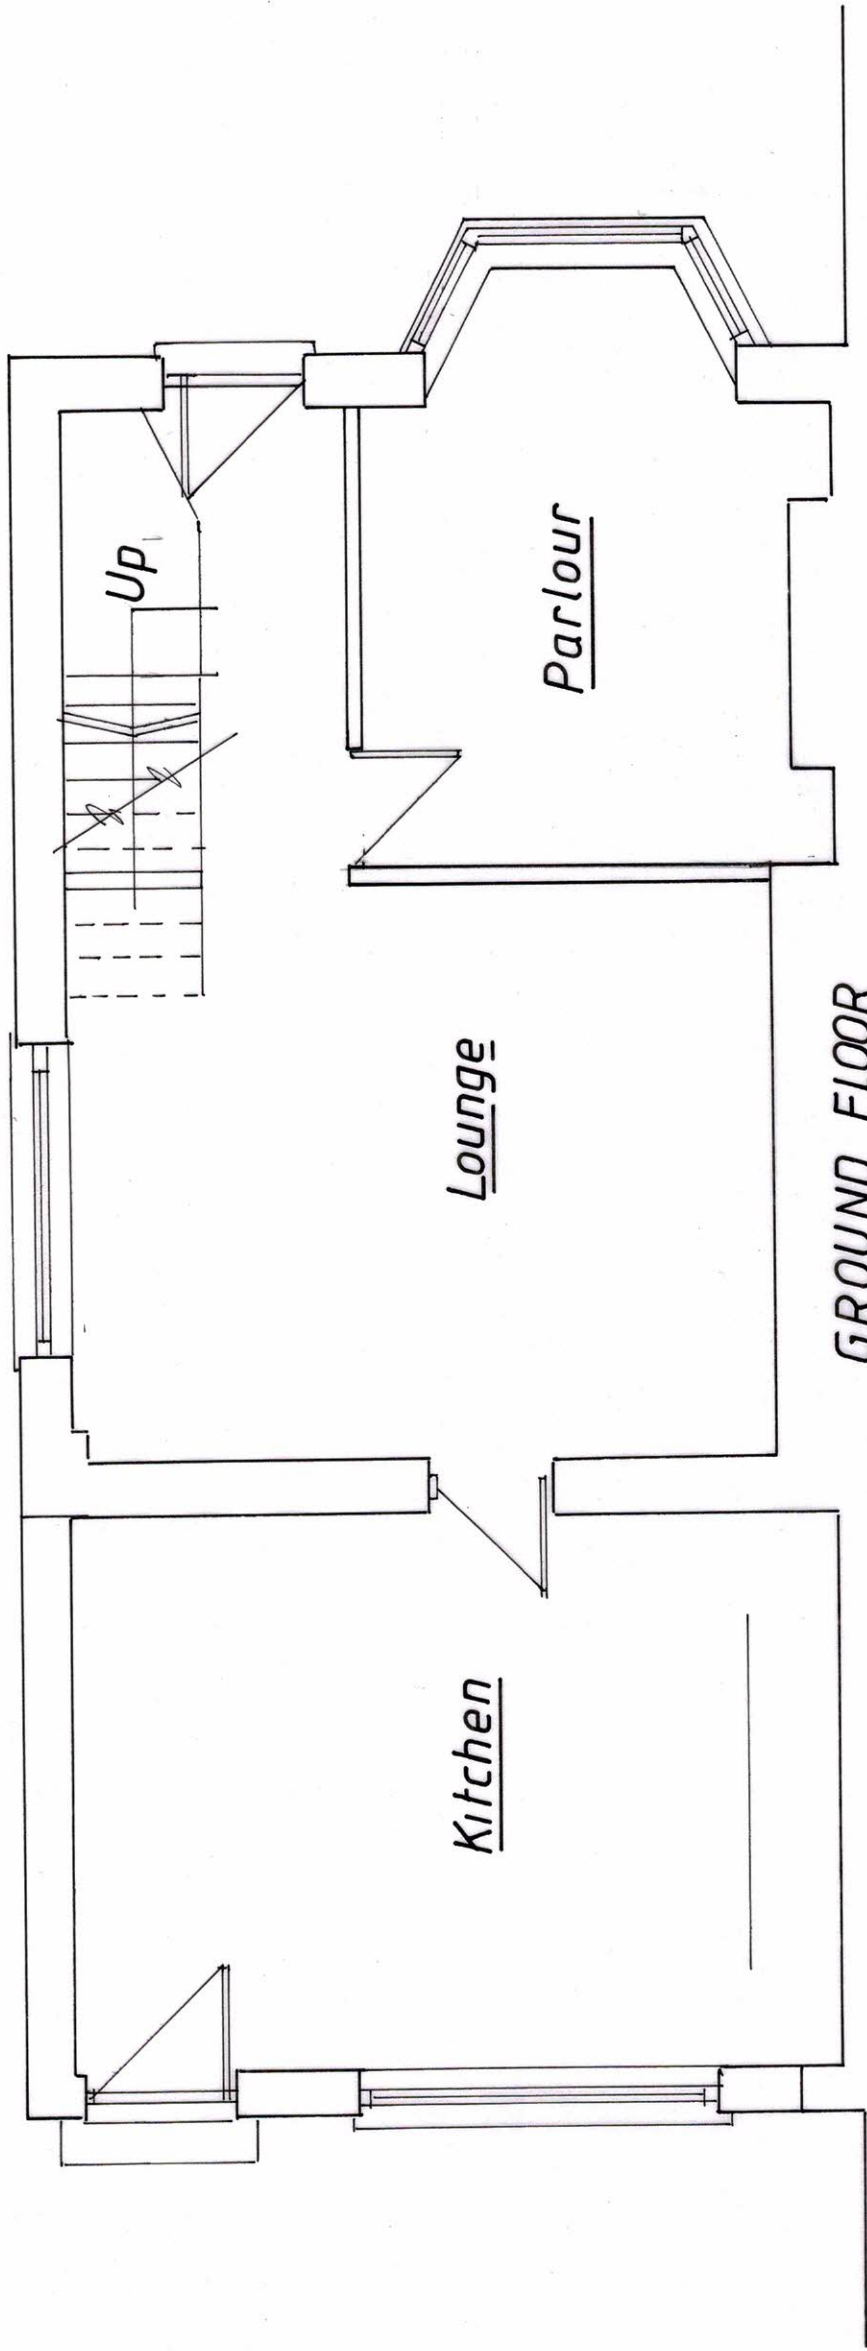

READ THIS DRAWING IN CONJUNCTION WITH SPECIFICATIONS AND FOLLOWING DRAWINGS:

DRG N°	PB . 31 . 1	EXIST. & PROPOSED ELEVATIONS
DRG N°	PB . 31 . 2	GROUND FLOOR PLAN PROPOSED
DRG N°	PB . 31 . 3	FIRST FLOOR PLAN PROPOSED
DRG N°		CONSTRUCTION DRAWINGS &
DRG N°		SPECIFICATIONS BY OTHERS

FIRST FLOOR

REV	DATE	DESCRIPTION
PB . 31 . 4		TWO STOREY SIDE EXTENSION & SINGLE STOREY REAR
EXISTING FLOOR PLANS		

Scale: 1:50 @ A3

SITE ADDRESS: 31 PEN Y BANC
SEVEN SISTERS

Drawing Title: TWO STOREY SIDE EXTENSION & SINGLE STOREY REAR