
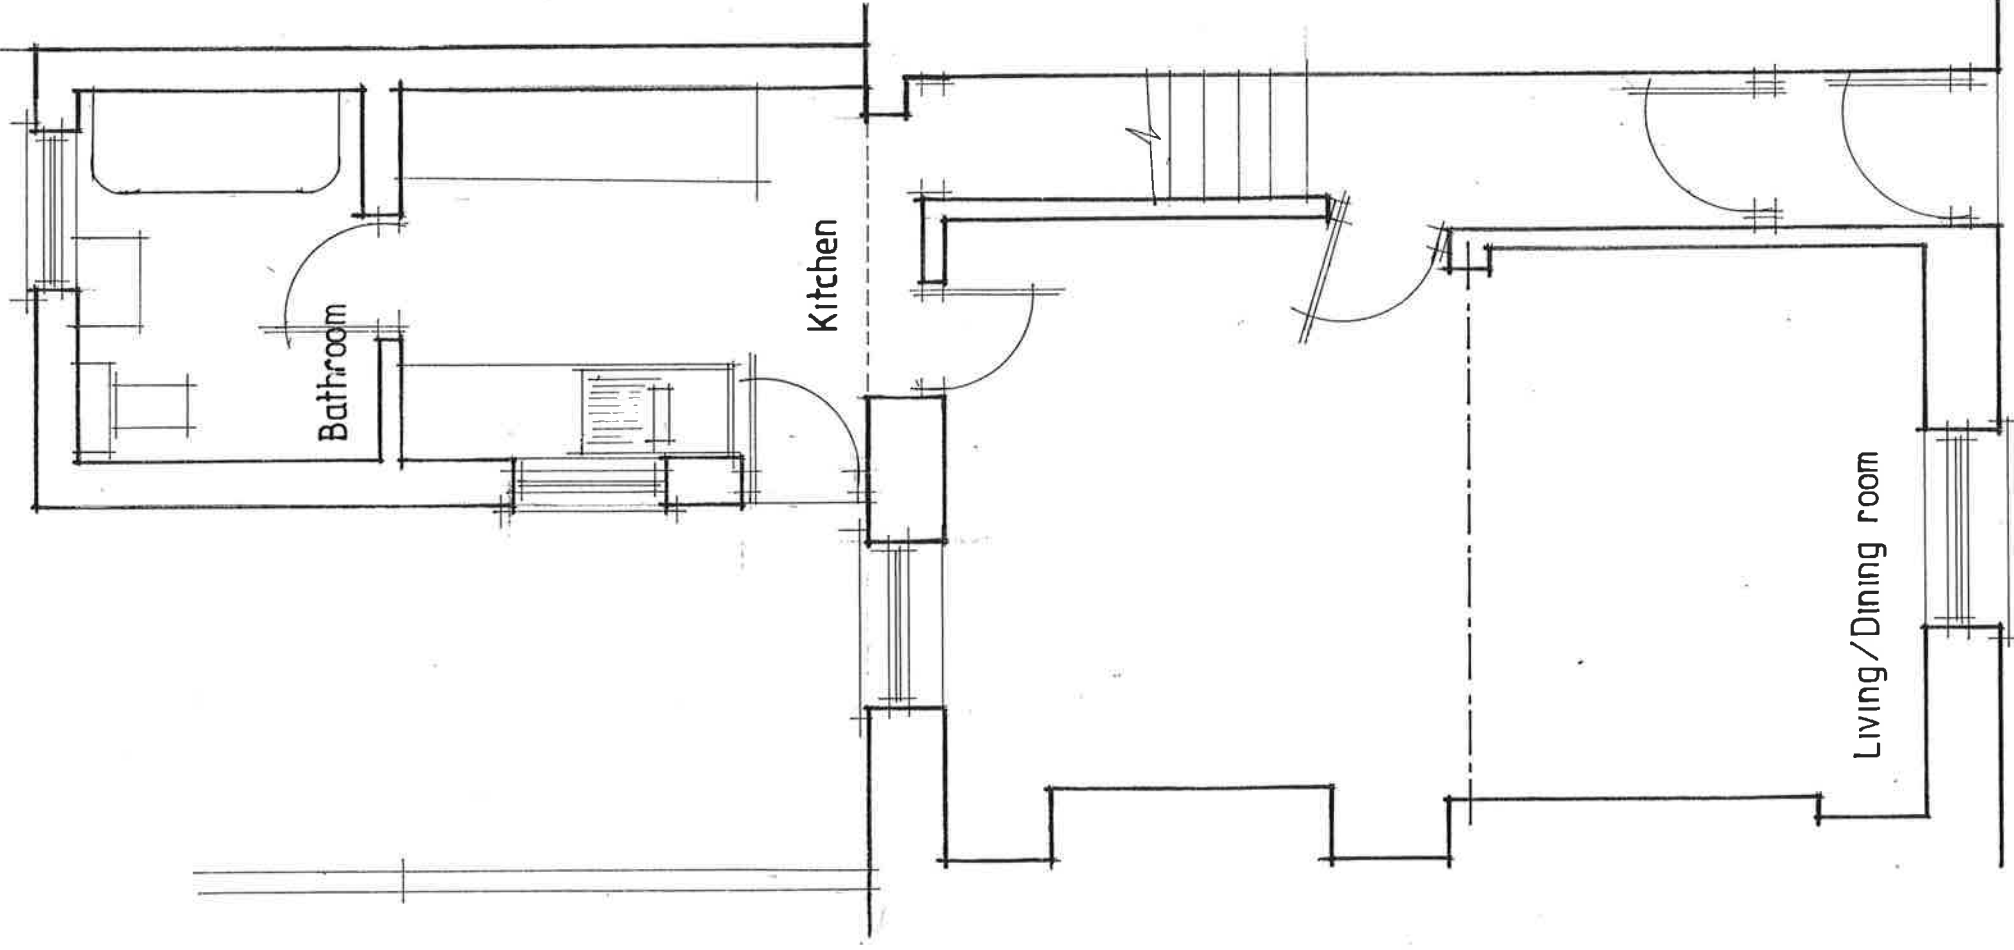


 

GROUND FLOOR PLAN

<i>Fine Line</i> <i>Architectural Services Ltd.</i>		<i>Client</i> Mr P Davies	
30 Pond Mawr Garth Maesteg Bridgend CF34 0NG Tel: 01656 732042 Fax: 01656 810318 Email: fneline248@googlemail.com		<i>Project</i> 39 St. Mary Street, Port Talbot.	
		<i>Drawing Title</i> Existing Ground Floor Plan.	
		<i>Date</i> September 2020	<i>Scale</i> 1: 50
		<i>Drawing No.</i> 39St. MaryStreet/WD/01	