


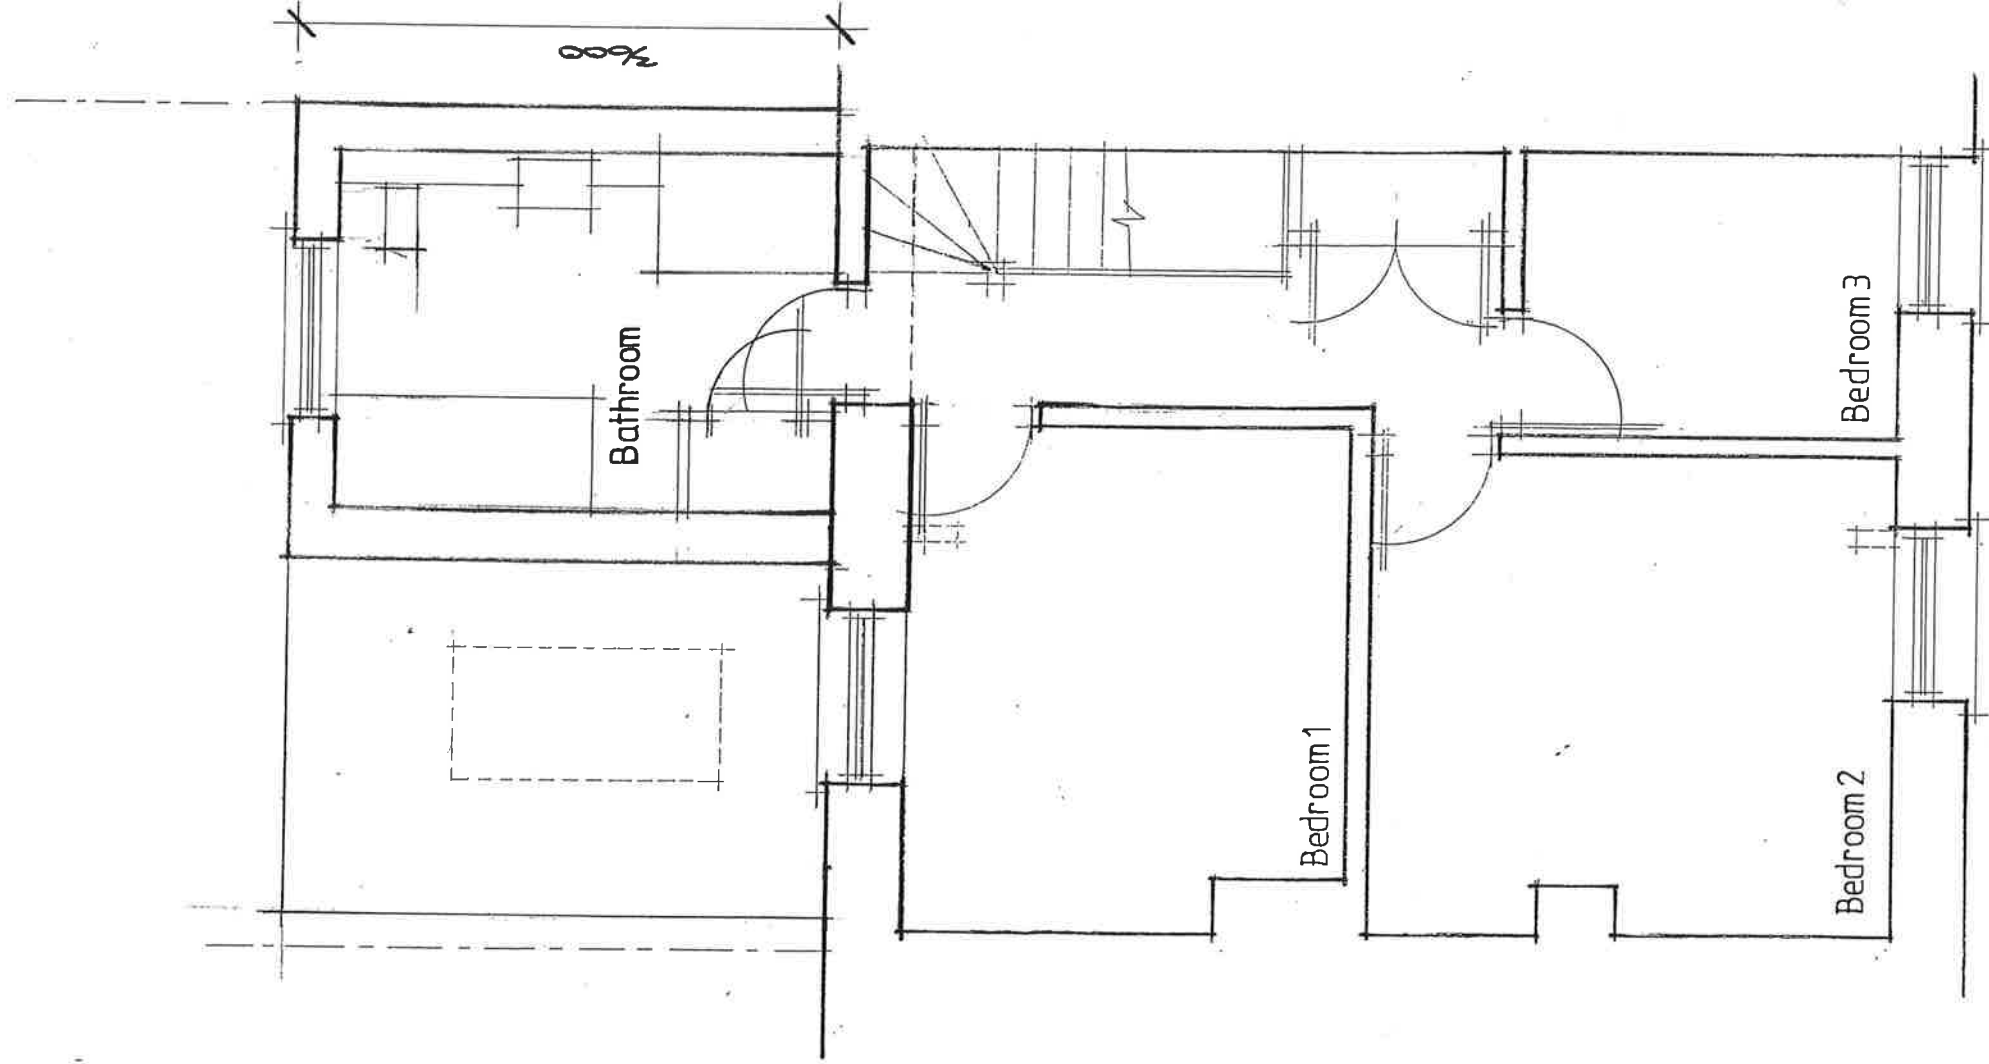

FIRST FLOOR PLAN

Fine Line
Architectural Services Ltd.

30 Pond Mawr
Garth
Maesteg
Bridgend
CF34 0NG

Tel: 01656 732042
Fax: 01656 810318
Email: fine248@goolemail.com

Client

Mr P Davies

Project

39 St. Mary Street, Port Talbot.

Drawing Title

Proposed First Floor Plan.

Date

September 2020

Scale

1: 50

Drawing No.

39St.MaryStreet/WD/05