
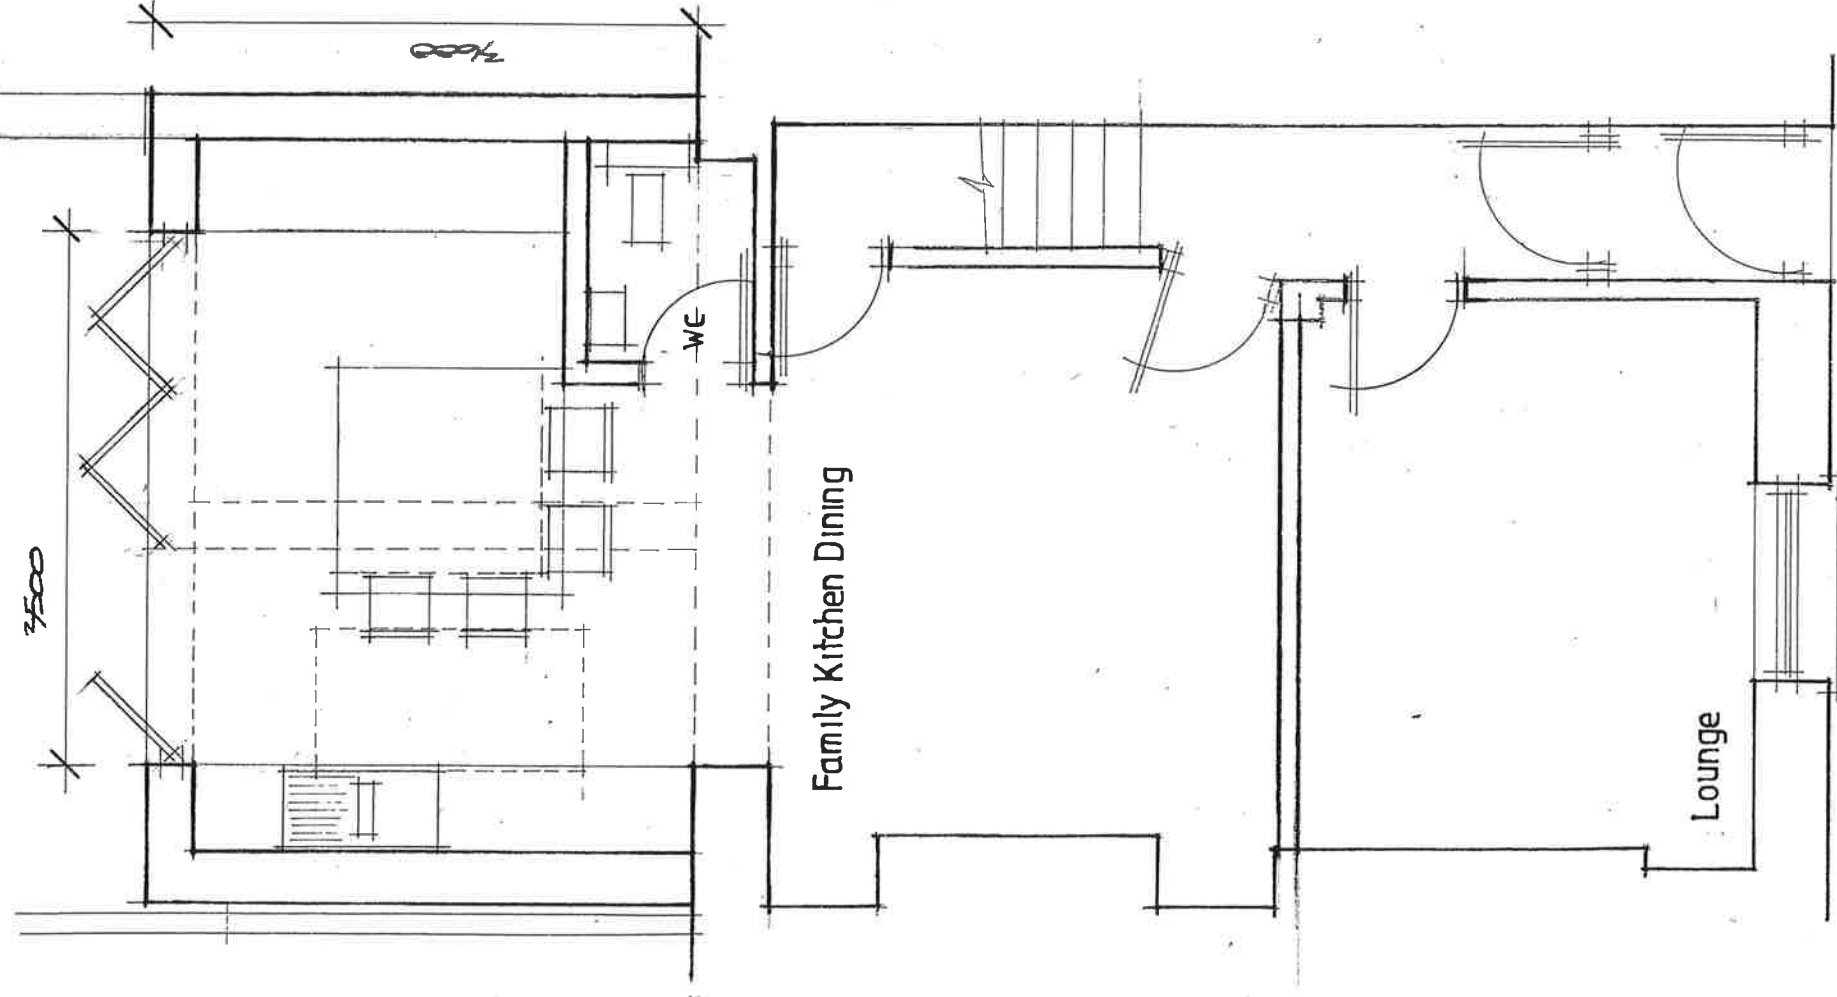


 

GROUND FLOOR PLAN

Fine Line Architectural Services Ltd.		<i>Client</i> Mr P Davies	
30 Pond Mawr Garth Maesteg Bridgend CF34 0NG Tel: 01656 732042 Fax: 01656 810318 Email: fine248@googlemail.com		<i>Project</i> 39 St. Mary Street, Port Talbot.	
		<i>Drawing Title</i> Proposed Ground Floor Plan.	
		<i>Date</i> September 2020	<i>Scale</i> 1: 50
		<i>Drawing No.</i> 39St.MaryStreet/WD/04	